



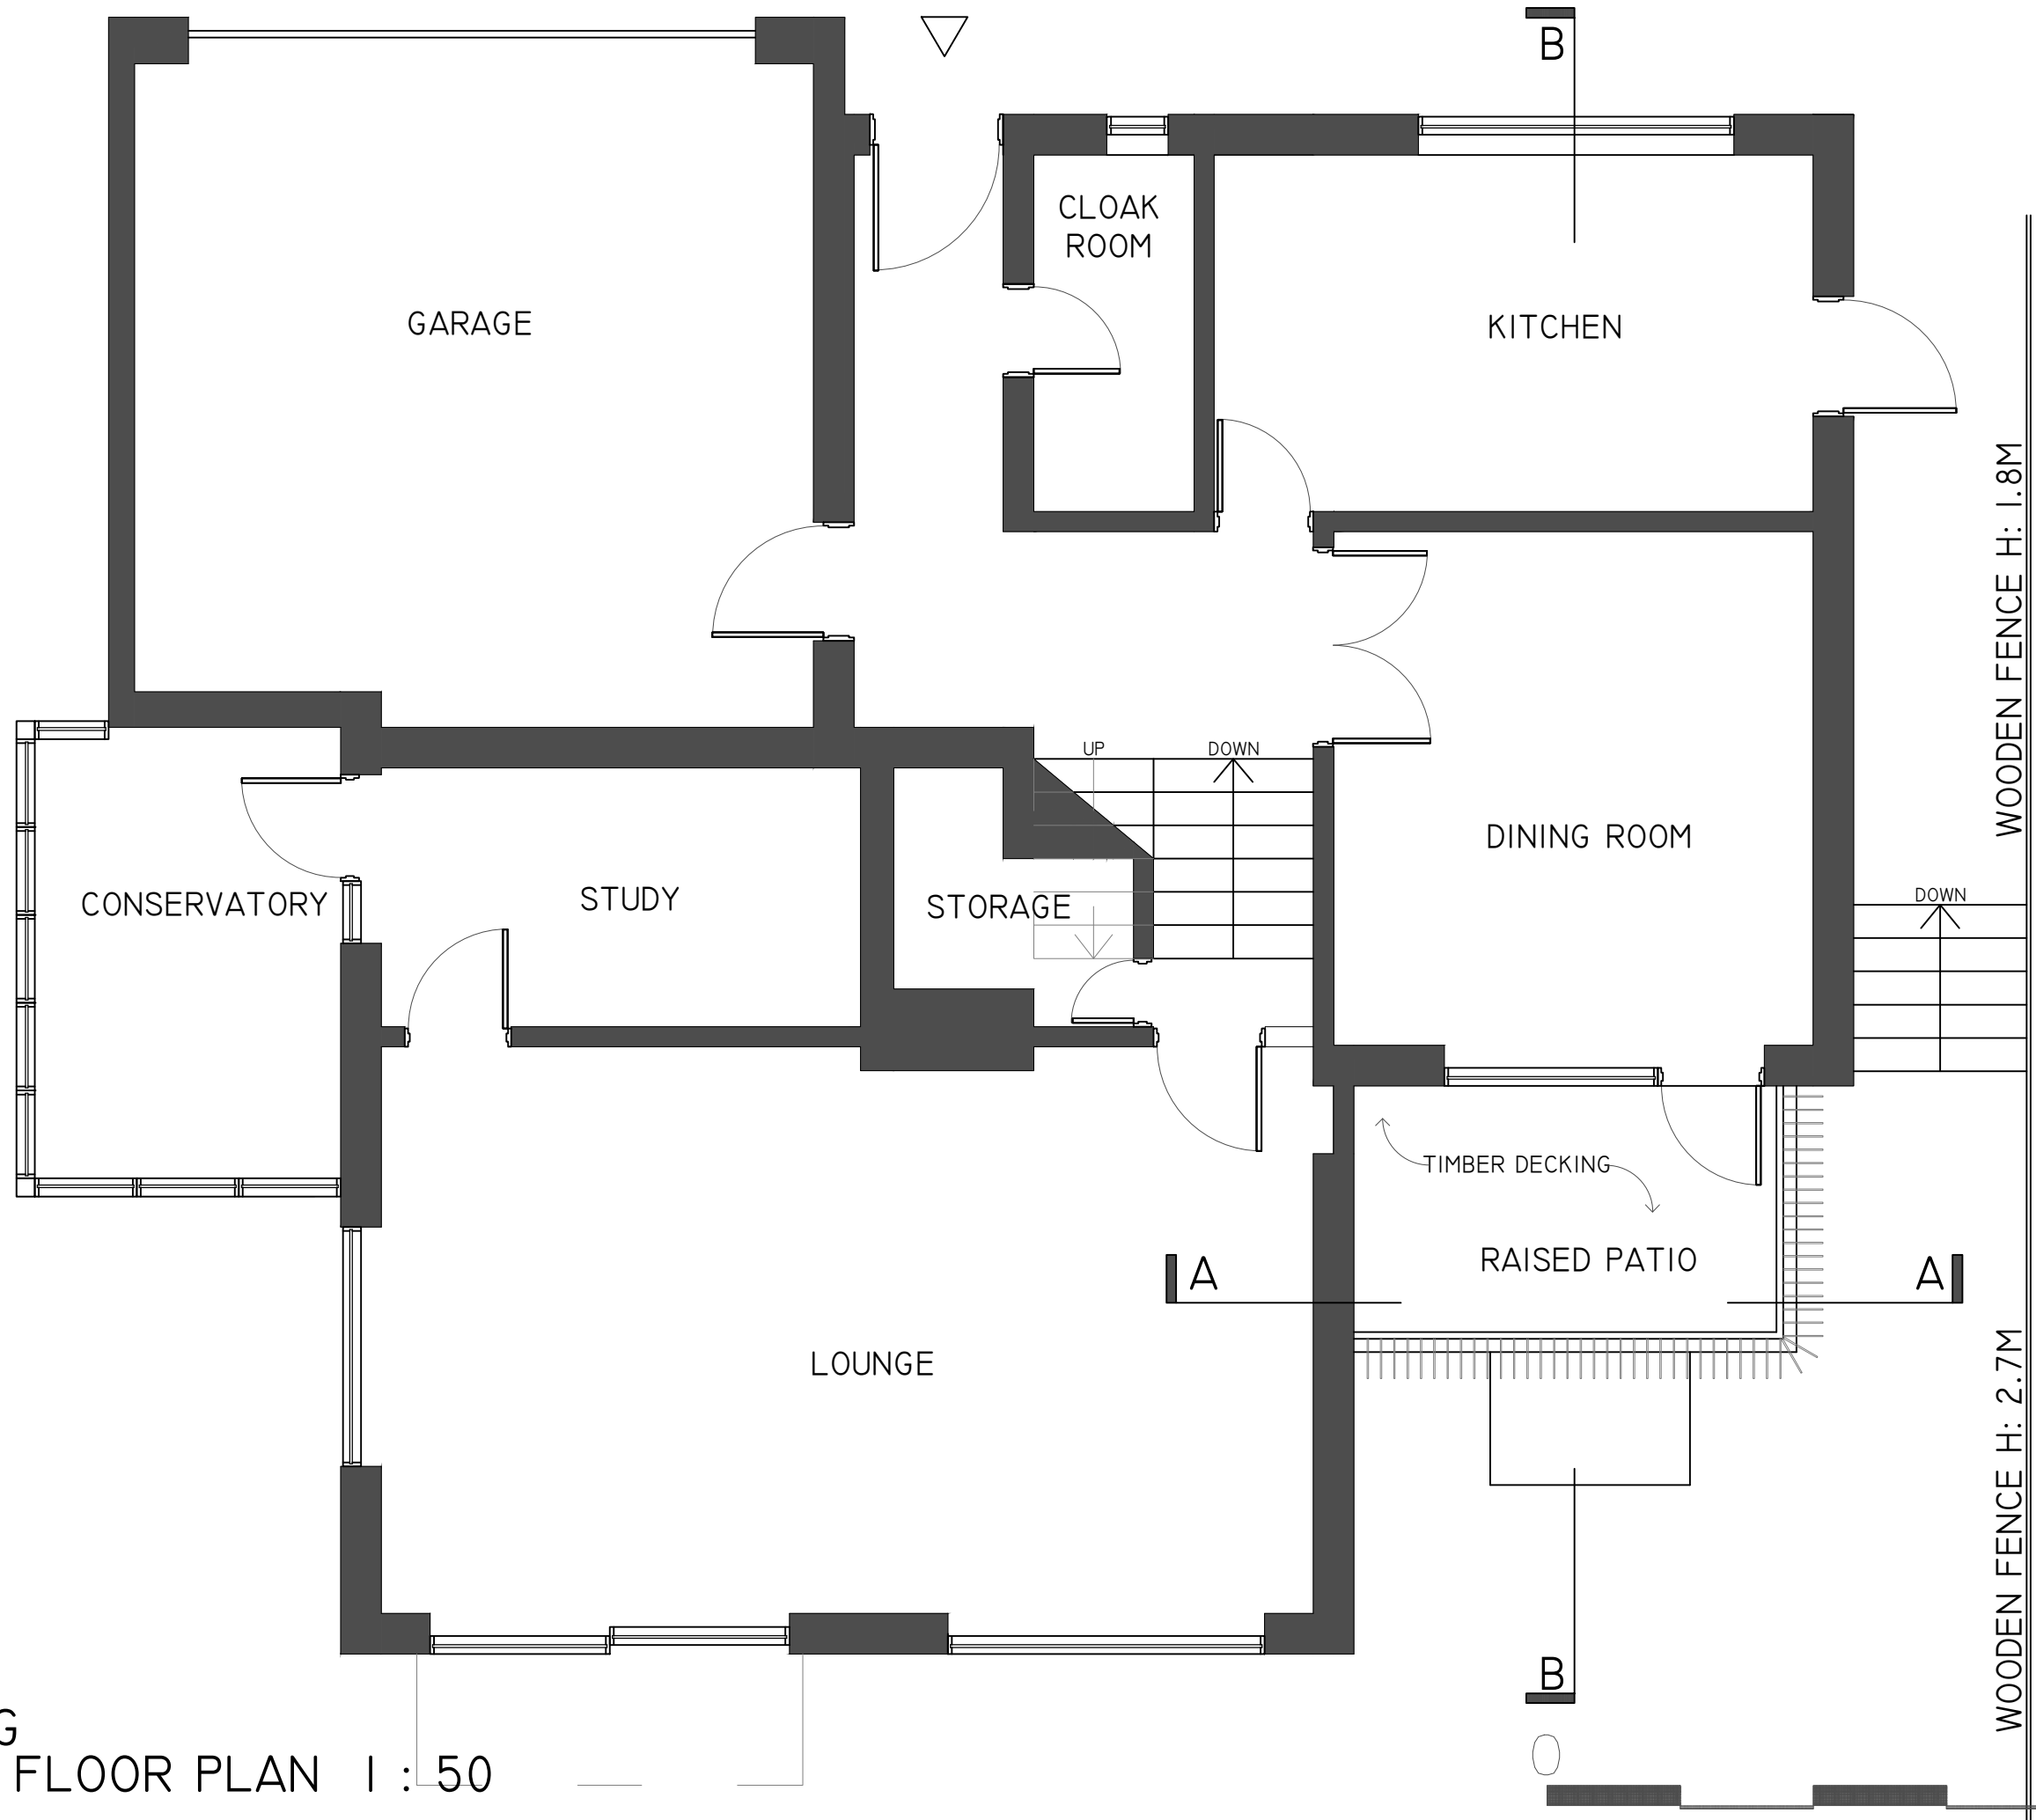


EXISTING
GROUND FLOOR PLAN 1 : 50



PROJECT
20 RIDGE HALL CLOSE READING RG4 7EP
PLANNING
EXISTING GROUND FLOOR PLAN
DATE
27 NOV 2016
DRAWN BY
PM
SCALE AT A3
1/50
DRAWING NUMBER
100
PABLO MOREIRA 12 LORDSHIP ROAD NI6 0QT

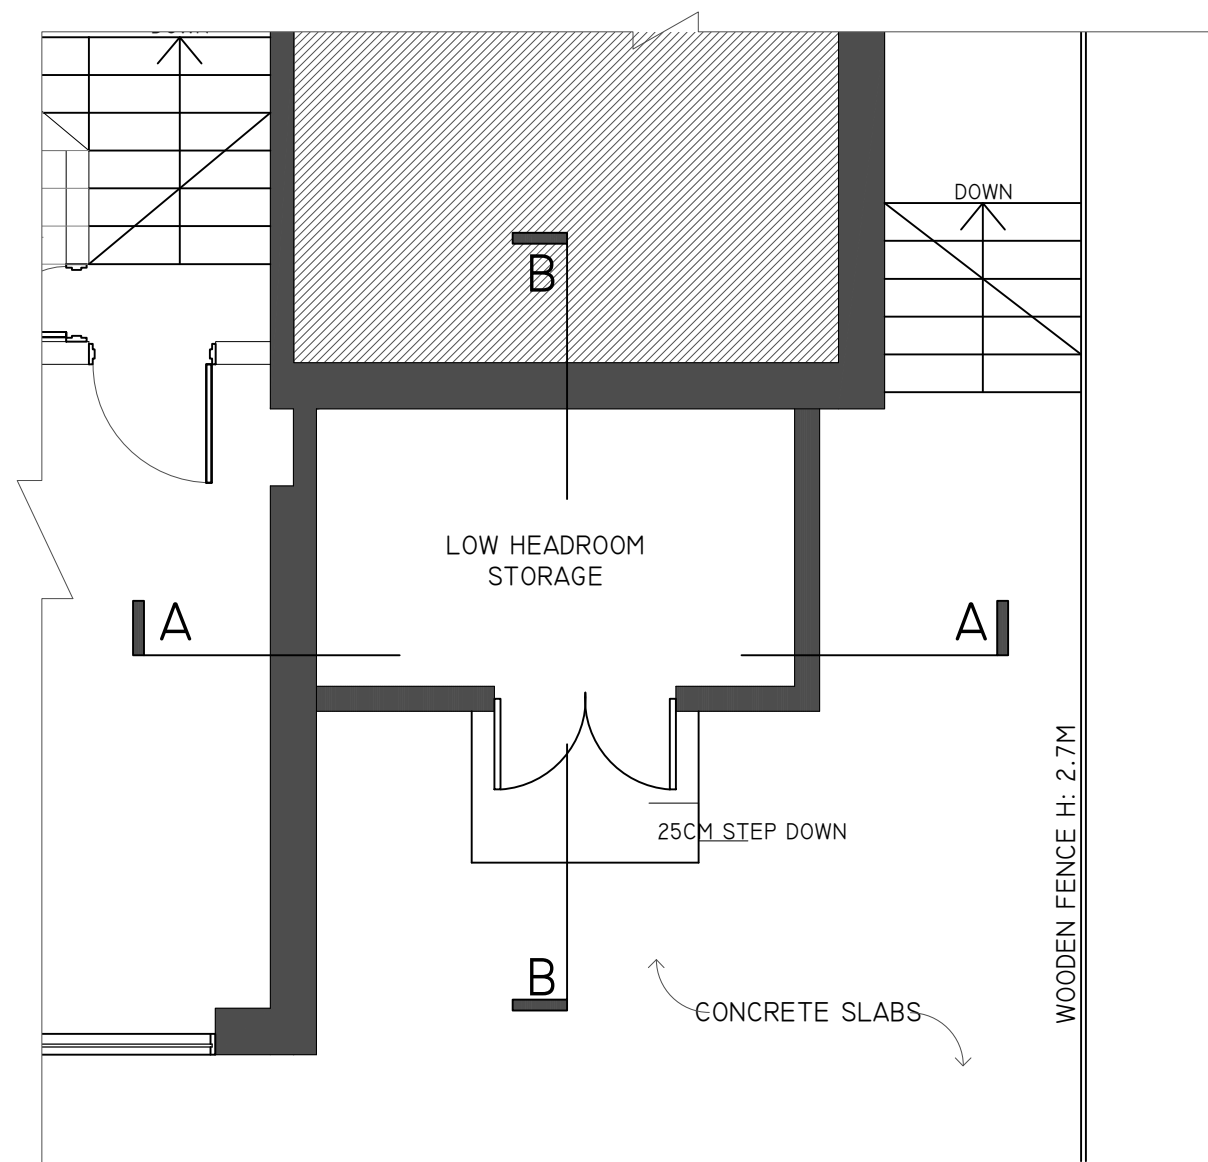

EXISTING
LOWER GROUND FLOOR 1 : 50

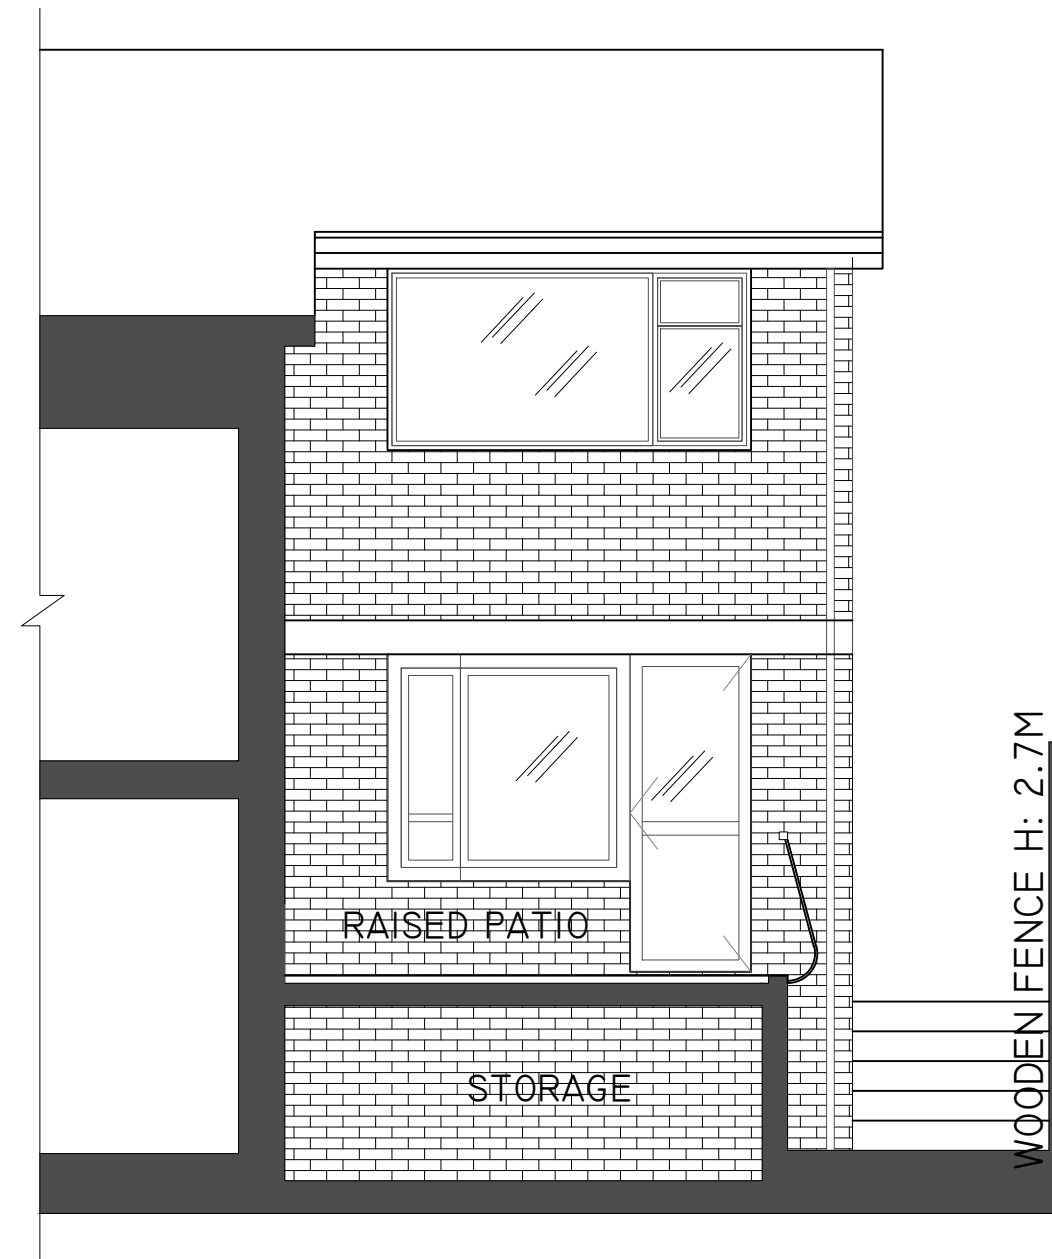

EXISTING SECTION A-A 1 : 50



PROJECT

20 RIDGE HALL CLOSE
READING
RG4 7EP

PLANNING

EXISTING
LOWER
GROUND FLOOR PLAN
EXISTING
SECTION A-A

DATE

27 NOV 2016

DRAWN BY

PM

SCALE AT A3

1/50

DRAWING NUMBER

101

PABLO MOREIRA
12 LORDSHIP ROAD NI6 0QT



EXISTING SOUTH ELEVATION

1 : 50



PROJECT

20 RIDGE HALL CLOSE
READING
RG4 7EP

PLANNING

EXISTING
SOUTH ELEVATION

DATE

27 NOV 2016

DRAWN BY

PM


SCALE AT A3

1/50

DRAWING NUMBER

102

PABLO MOREIRA
12 LORDSHIP ROAD NI6 0QT

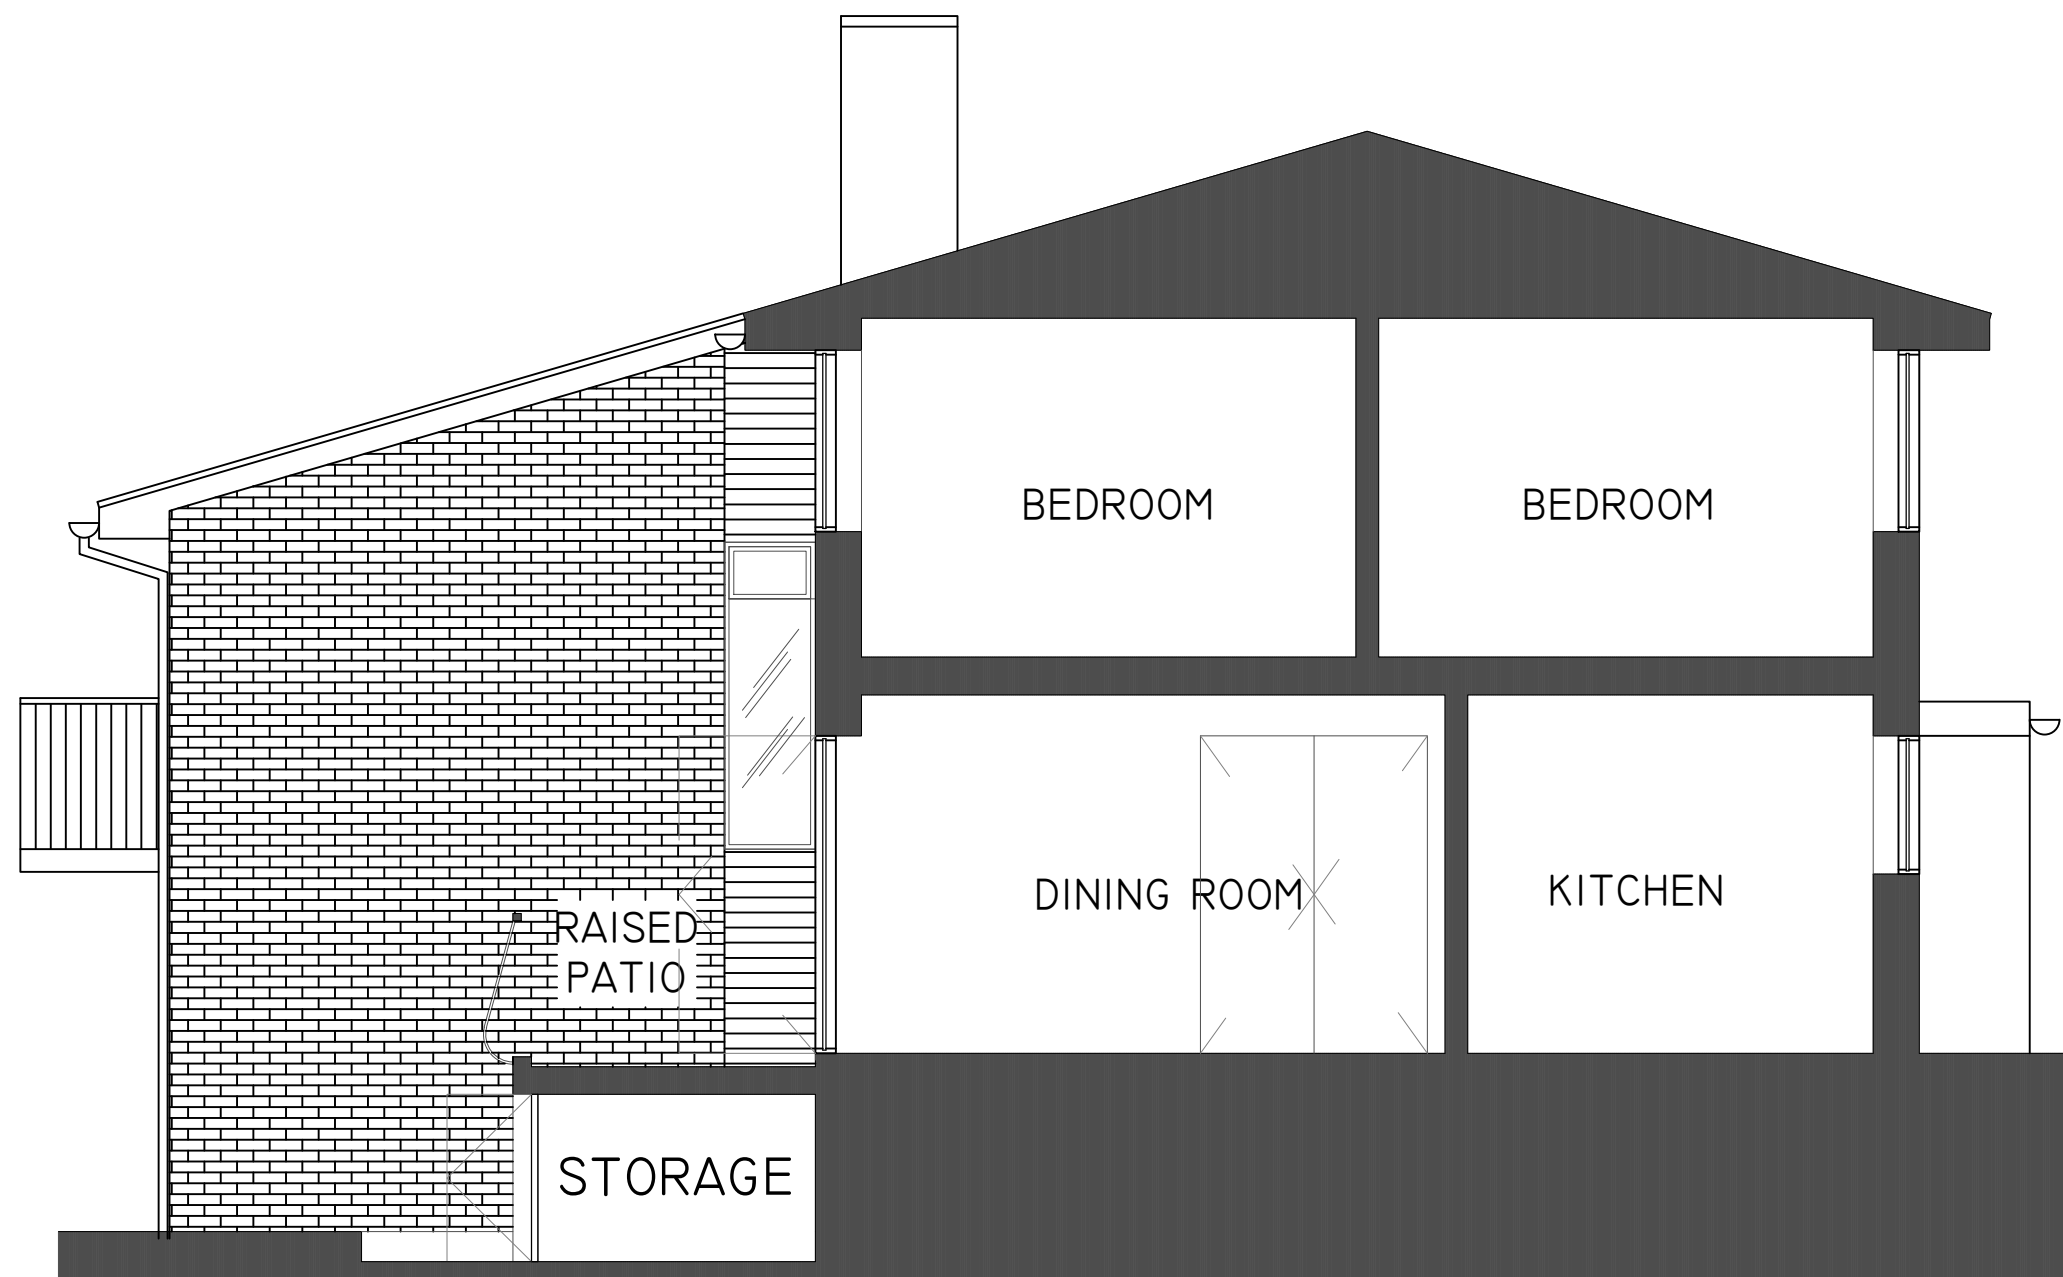

EXISTING SECTION B-B

1 : 50



PROJECT

20 RIDGE HALL CLOSE
READING
RG4 7EP

PLANNING

EXISTING
SECTION B-B

27 NOV 2016

DATE

DRAWN BY

PM


SCALE AT A3

1/50

DRAWING NUMBER

103

PABLO MOREIRA
12 LORDSHIP ROAD NI6 0QT

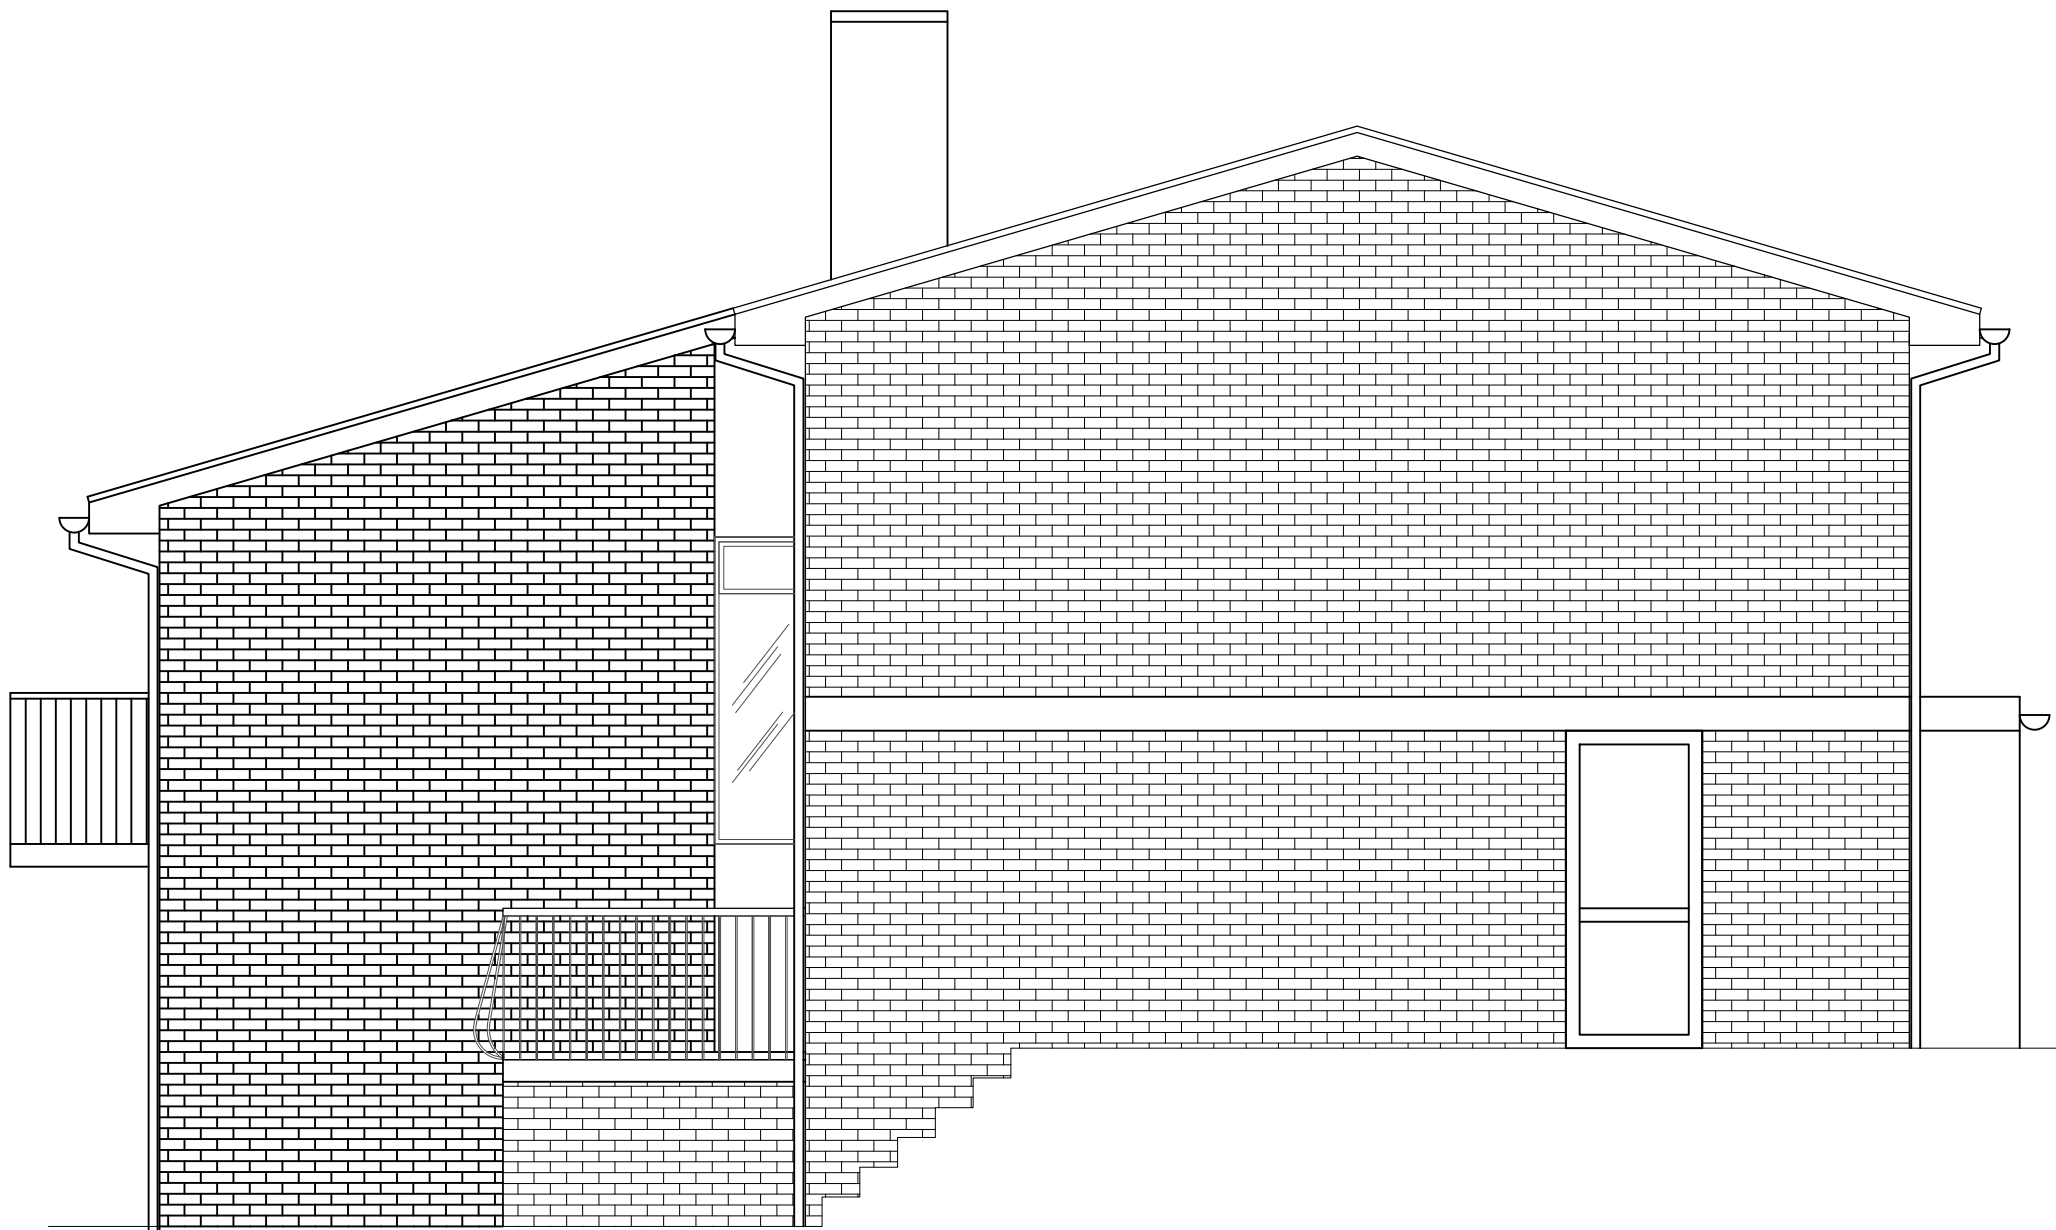

EXISTING EAST ELEVATION 1 : 50



PROJECT
20 RIDGE HALL CLOSE READING RG4 7EP
PLANNING
EXISTING EAST ELEVATION
DATE
27 NOV 2016
DRAWN BY
PM
SCALE AT A3
1/50
DRAWING NUMBER
104
PABLO MOREIRA 12 LORDSHIP ROAD NI6 0QT