

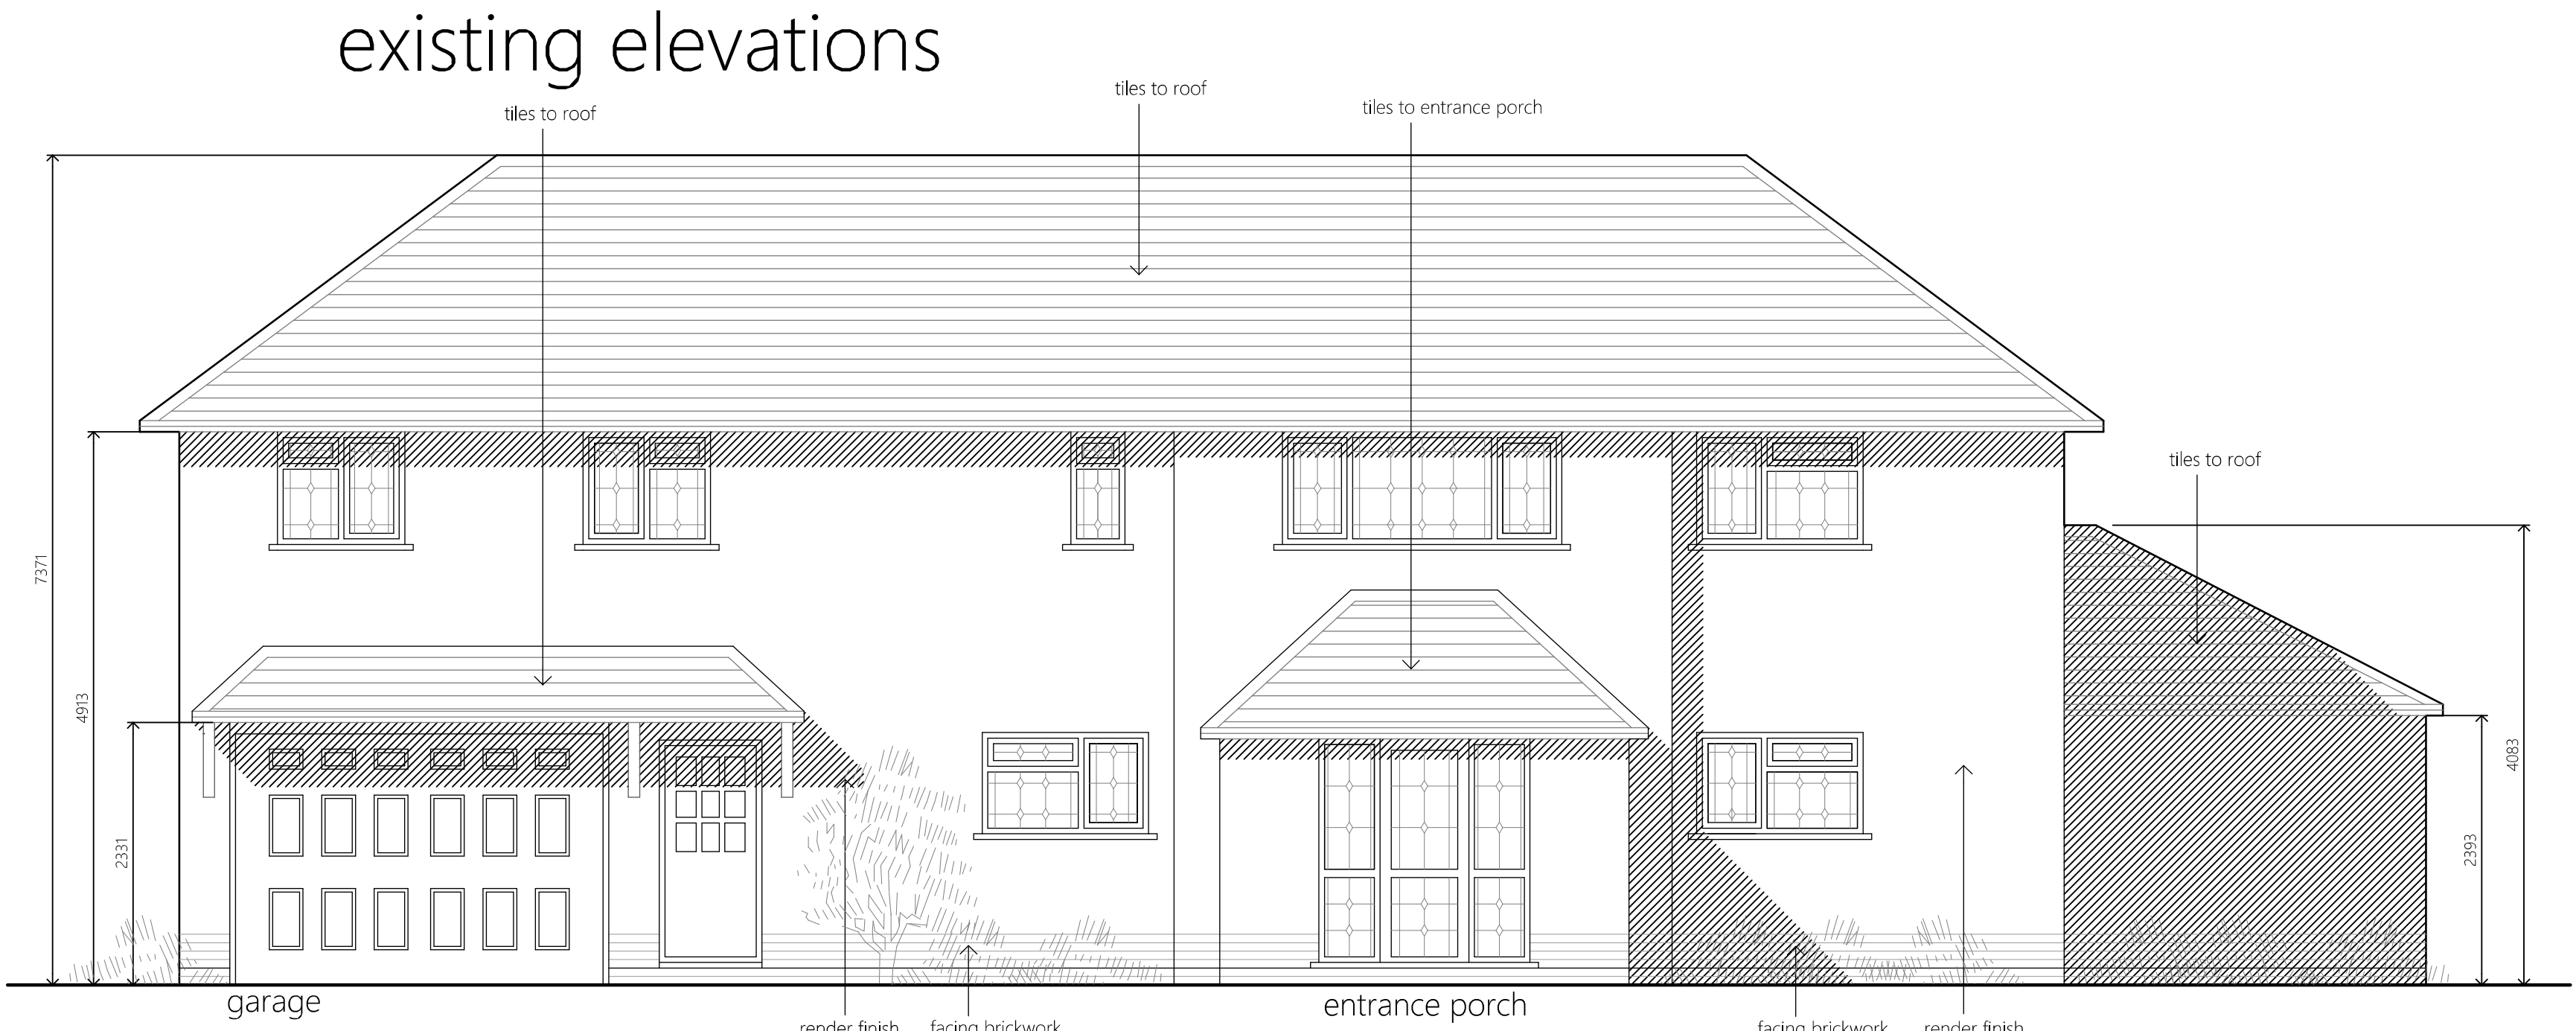



notes

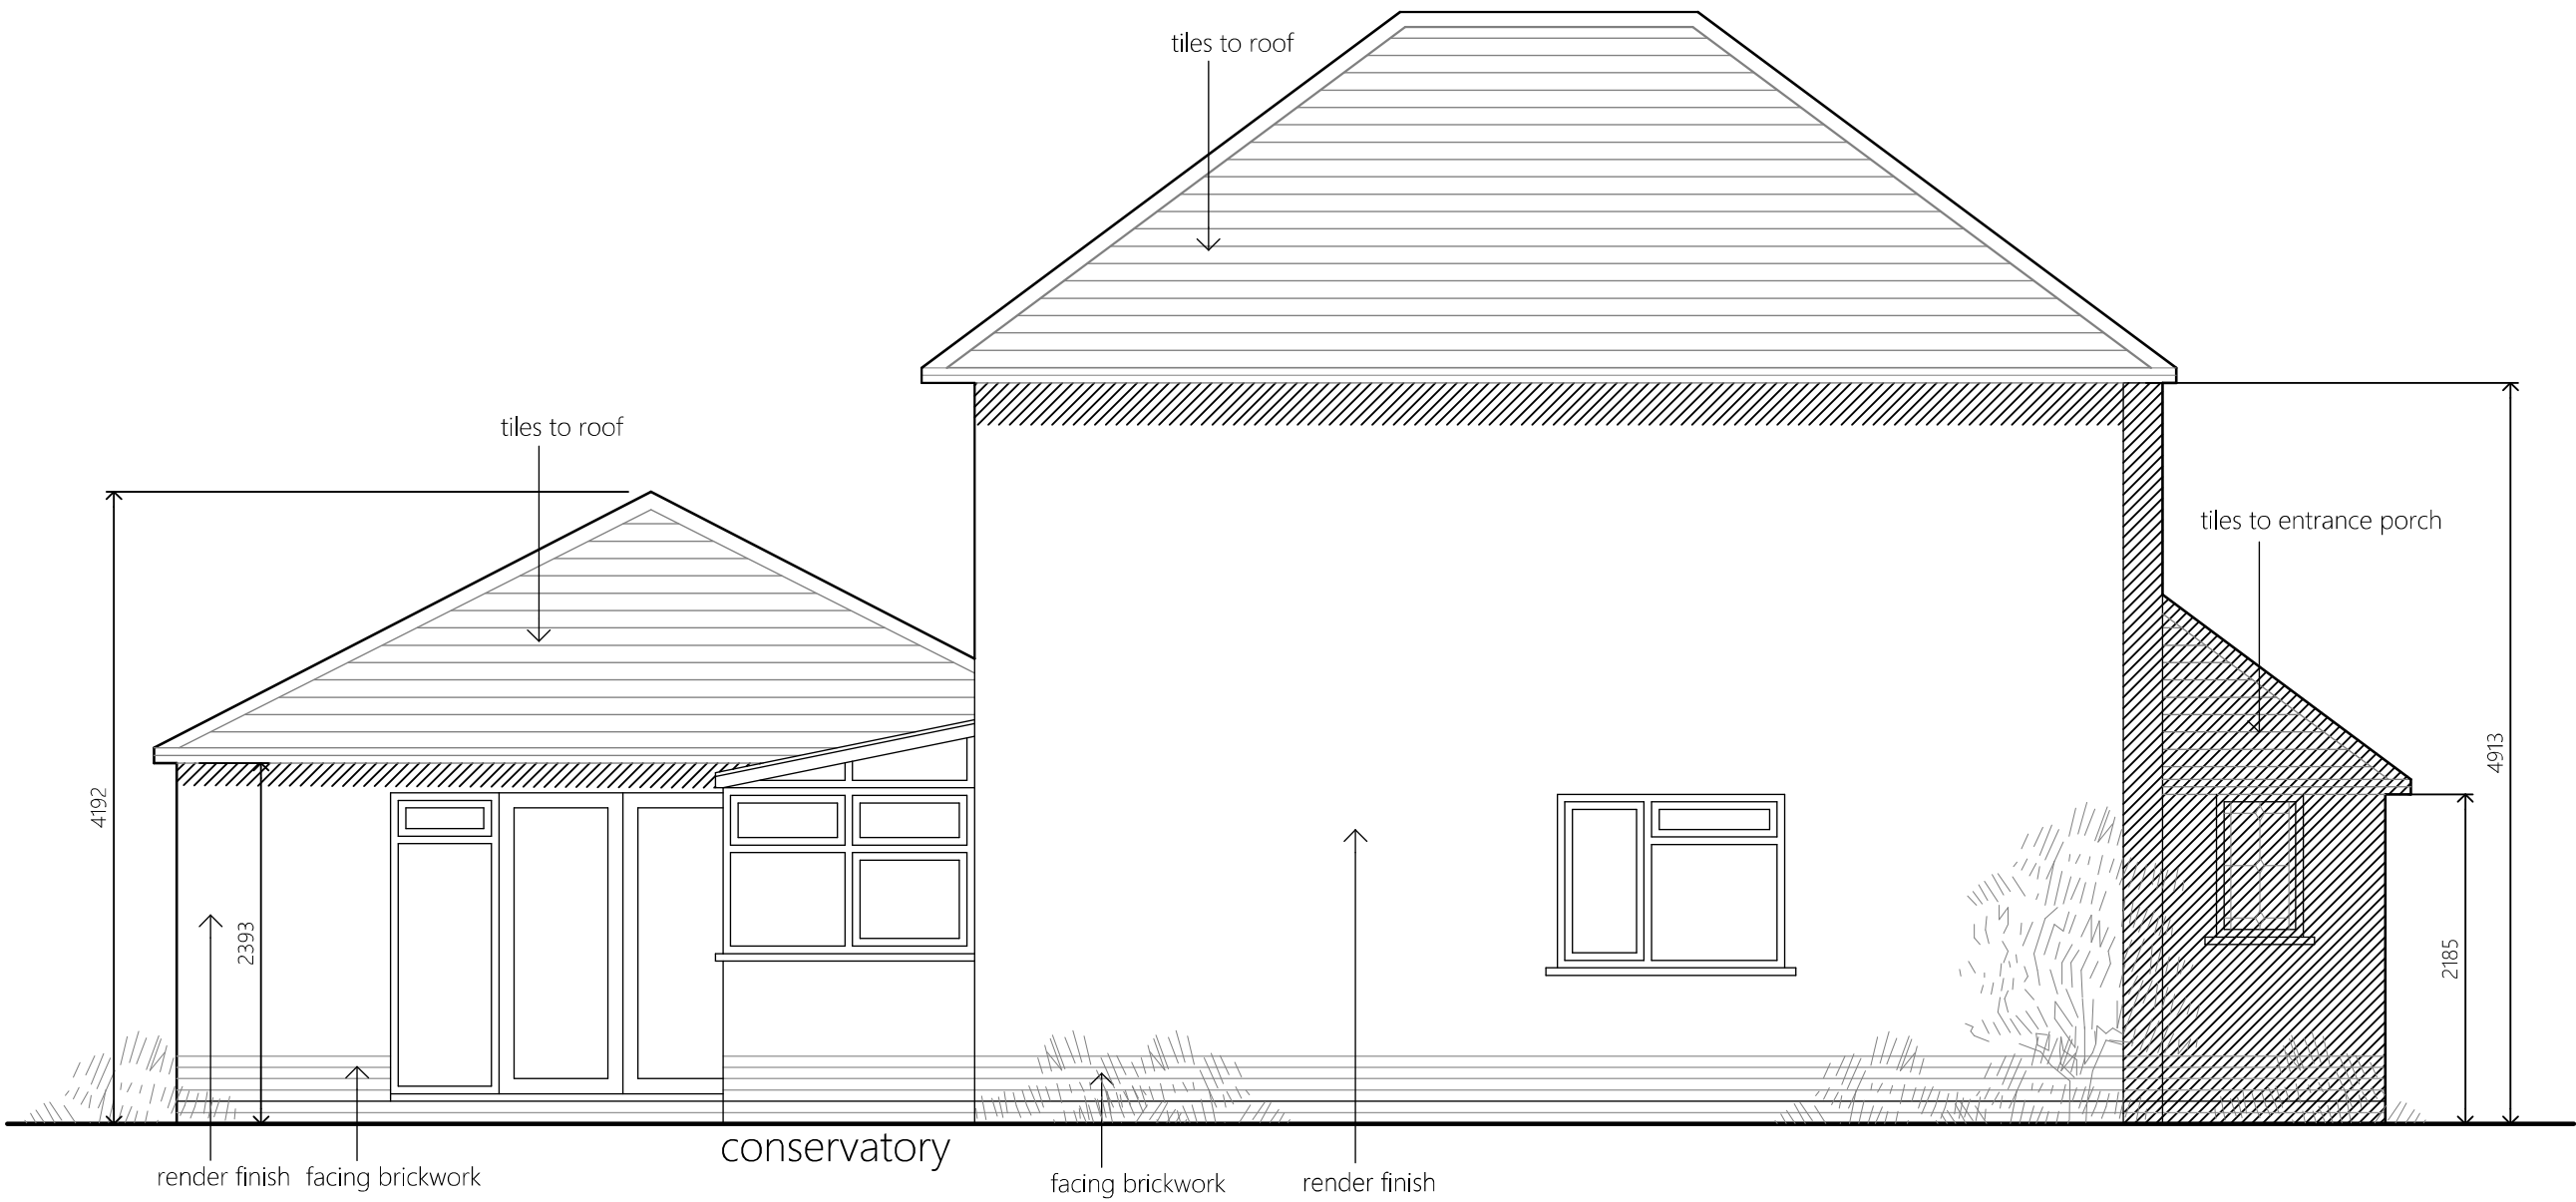


existing front elevation scale 1-50

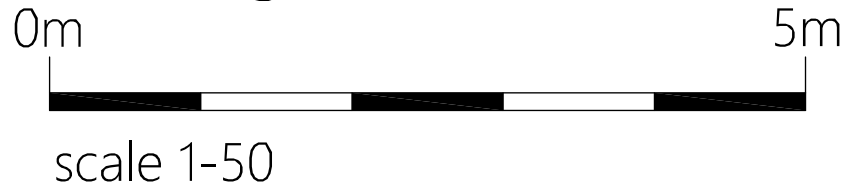

existing side elevation

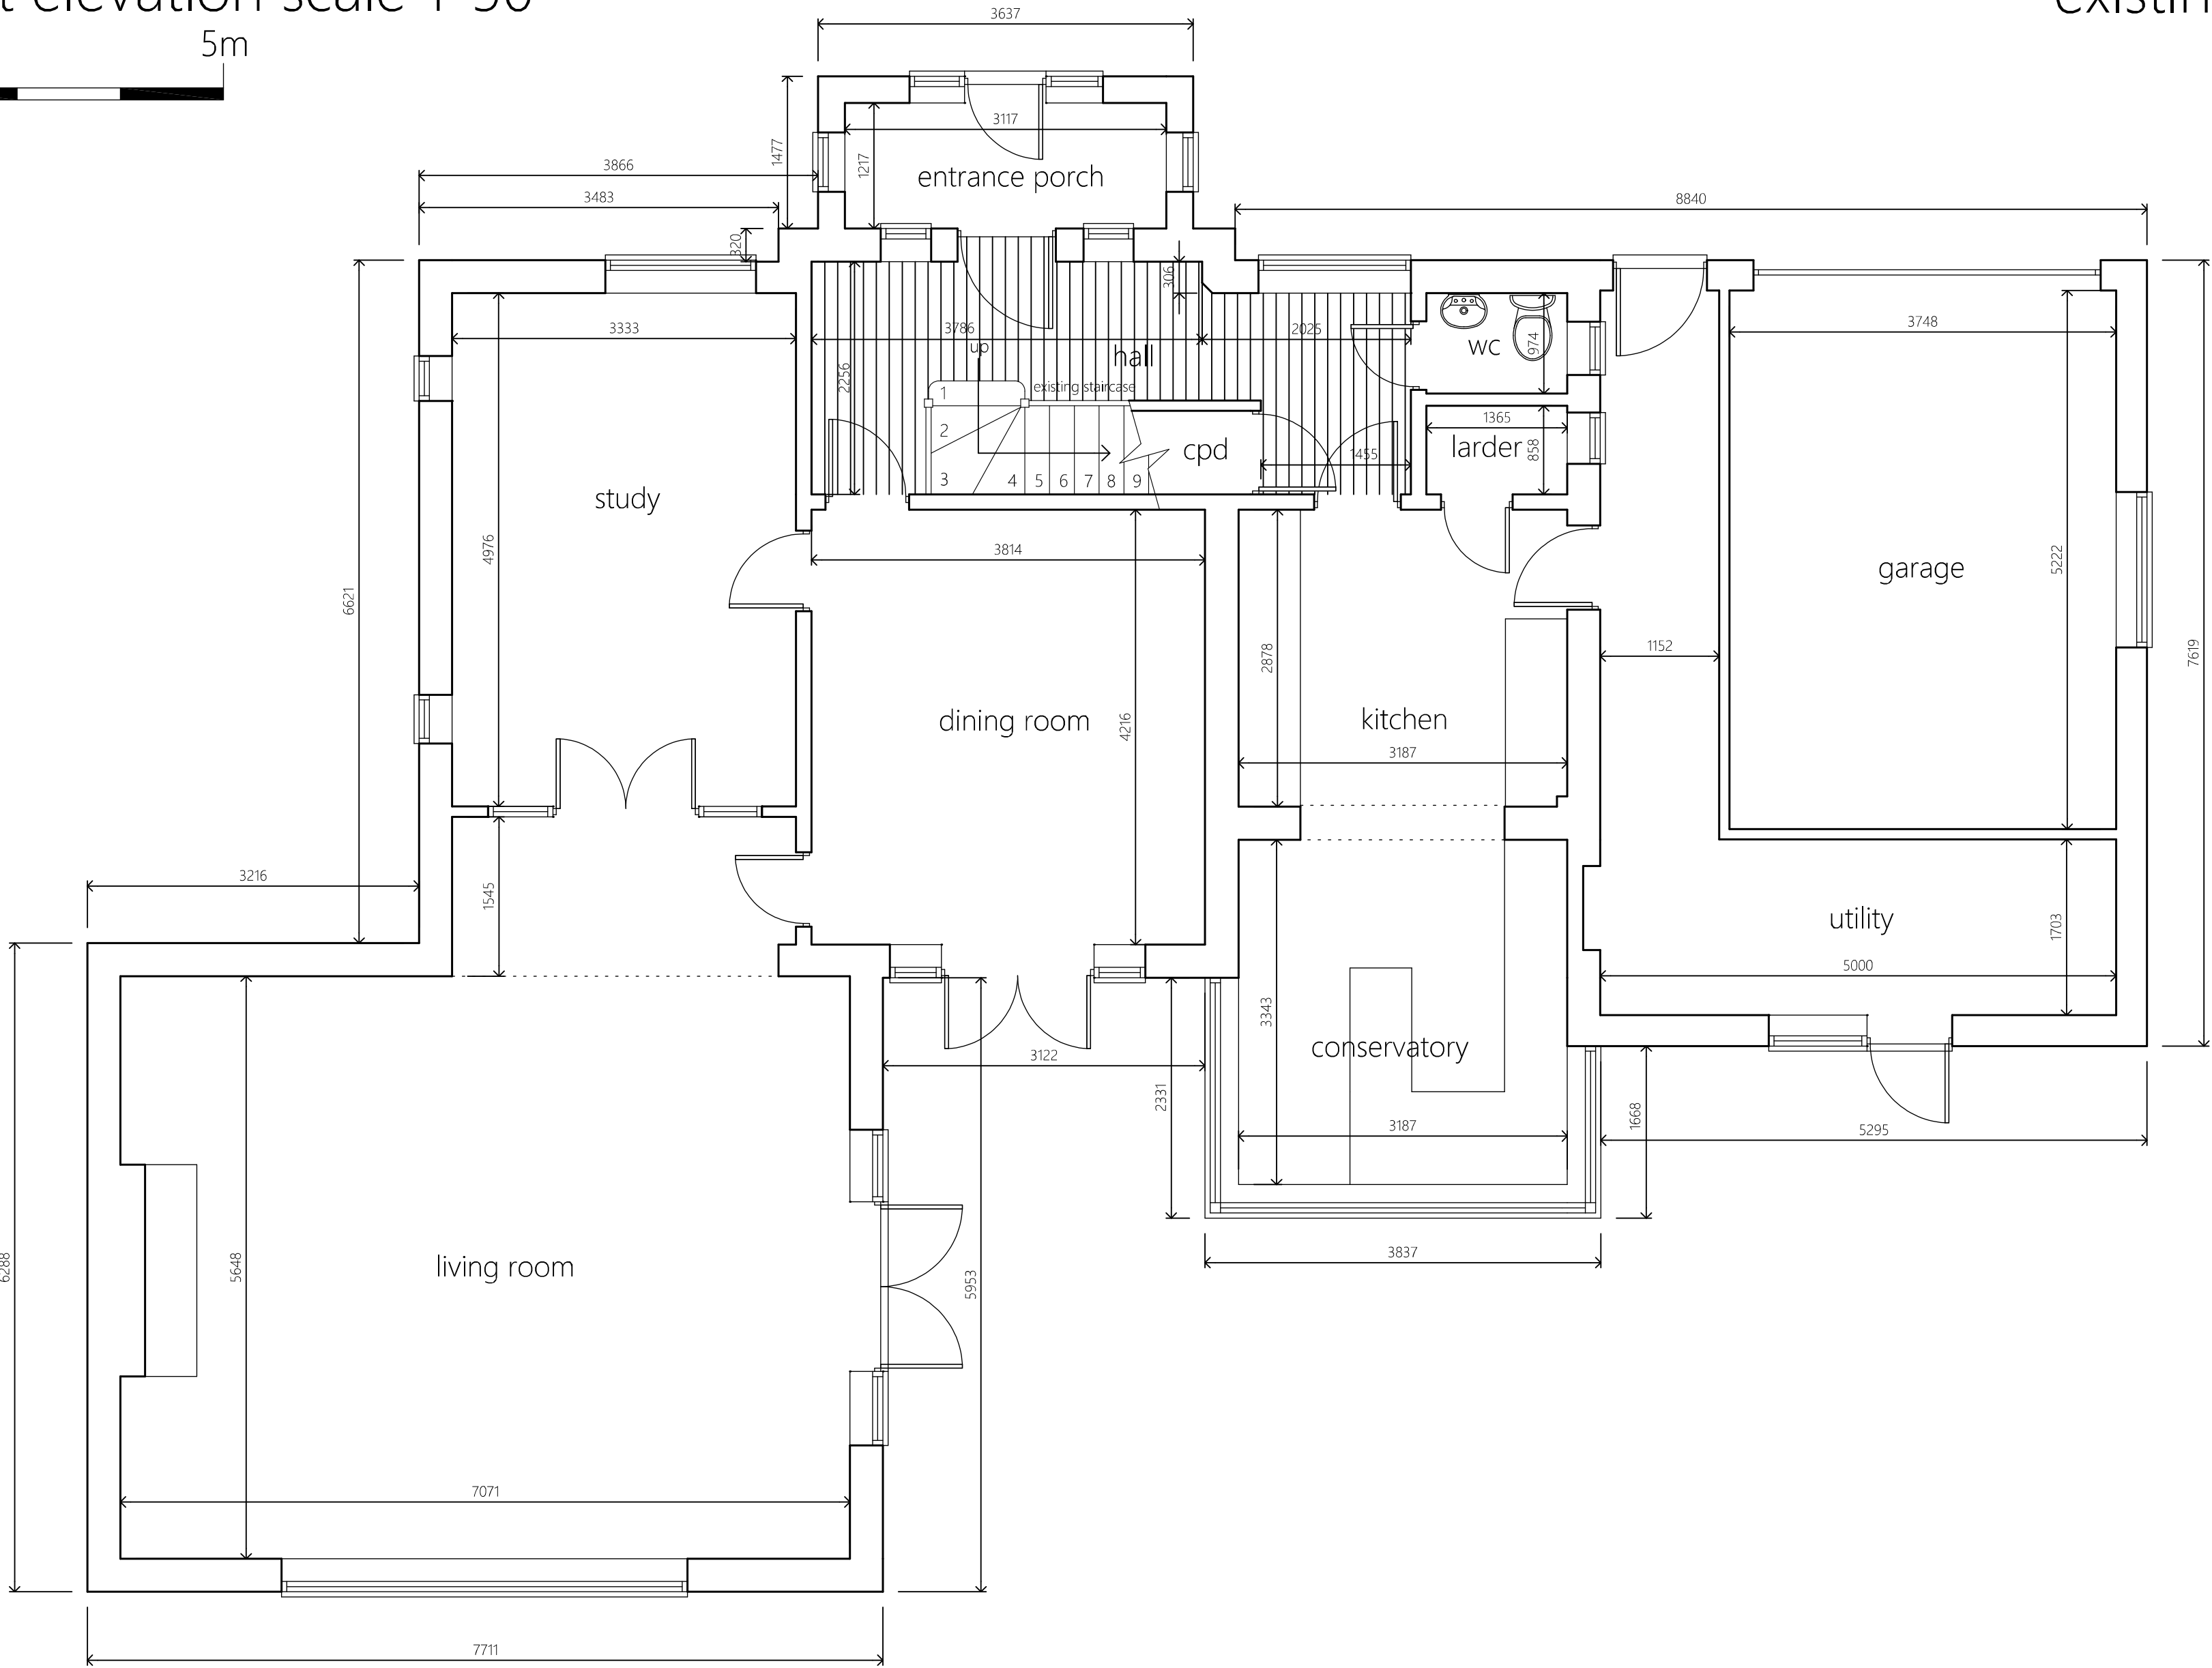

existing ground floor layout plan scale 1-50

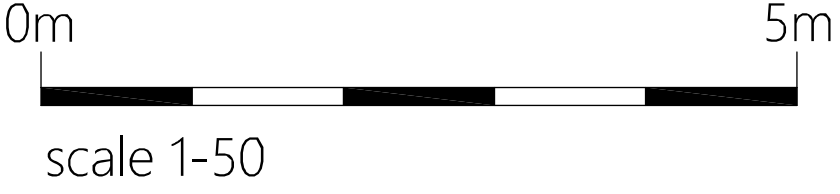

title
existing dwelling at 17
brooklyn drive, emmer
green, reading

project number
112

date
june 17

scale
1-50 @ A1

drawing no
1

revision	description	date

emmetts.
architecture · planning · development

Unit 2c, Lupton Court, Lupton Road, Thame,
Oxfordshire, OX9 3SE

t. 01844 216354 m. 07775 658516
e. peter@emmetts.me.uk w. www.emmetts.me.uk