

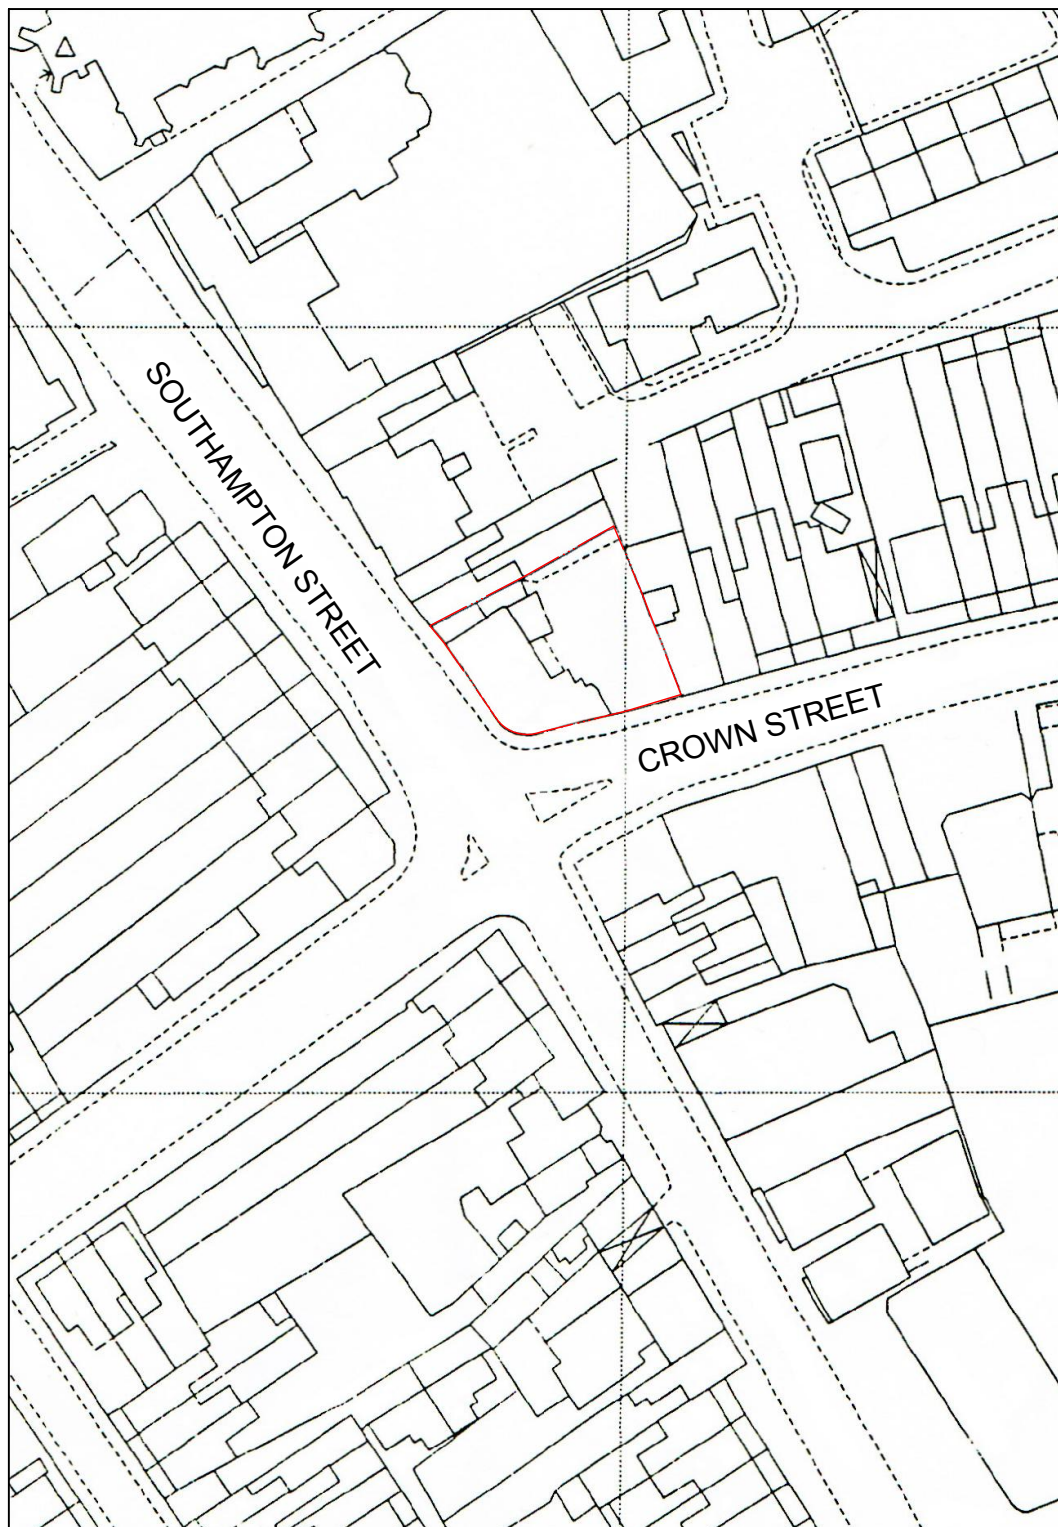


LEGEND
[Red line] Site Boundary

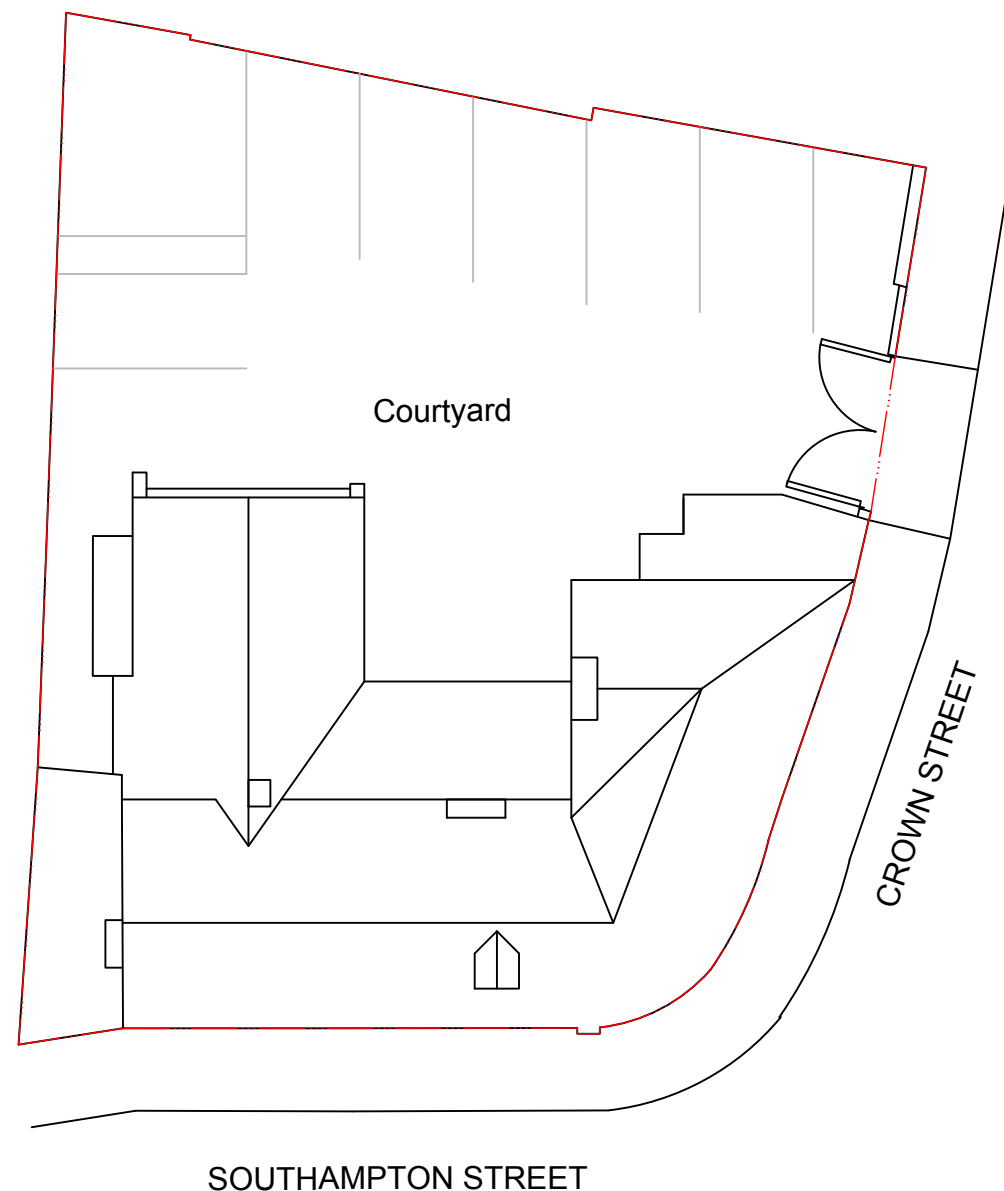

Site Location Plan 1:1000

 

Existing Site Plan 1:200



REV	DATE	DESCRIPTION	DRAWN
-	15/12/16	First issue	LC

CLIENT
Platinum Developments

PROJECT TITLE
**50 Crown Street
Reading**
DRAWING TITLE
**Existing Building
Site Location Plan and Site Plan**

DATE	DRAWN	CHECKED	AUTHORISED
15/12/16	LC	SW	LC
NUMBER	REV.	SCALE	
16.2060/001	-	1:200, 1:1000 @ A3	



Reproduced from the Ordnance Survey map with the permission of Ordnance Survey on behalf of The Controller of Her Majesty's Stationery Office, © Crown Copyright AR 100007250
Boyer Planning Ltd, Crowthorne House, Nine Mile Ride, Wokingham, Berkshire, RG40 3GZ