

— denotes Archway House Application Boundary

— denotes St Martin's Centre

denotes Archway House Application Boundary

denotes St Martin's Centre

St Martin's Centre

Project
St. Martin's Centre
Caversham

Project
St. Martin's Centre
Caversham

Archway House - Unit 61A
Change of Use - Site PlanArchway House - Unit 61A
Change of Use - Site Plan

JD PN


Deviction

AH61A-P_01


P

Planning • Master Planning & Urban Design
Architecture • Landscape Planning & Design • Project Services
Environmental & Sustainability Assessment • Graphic Design

Leeds Manchester Solihull

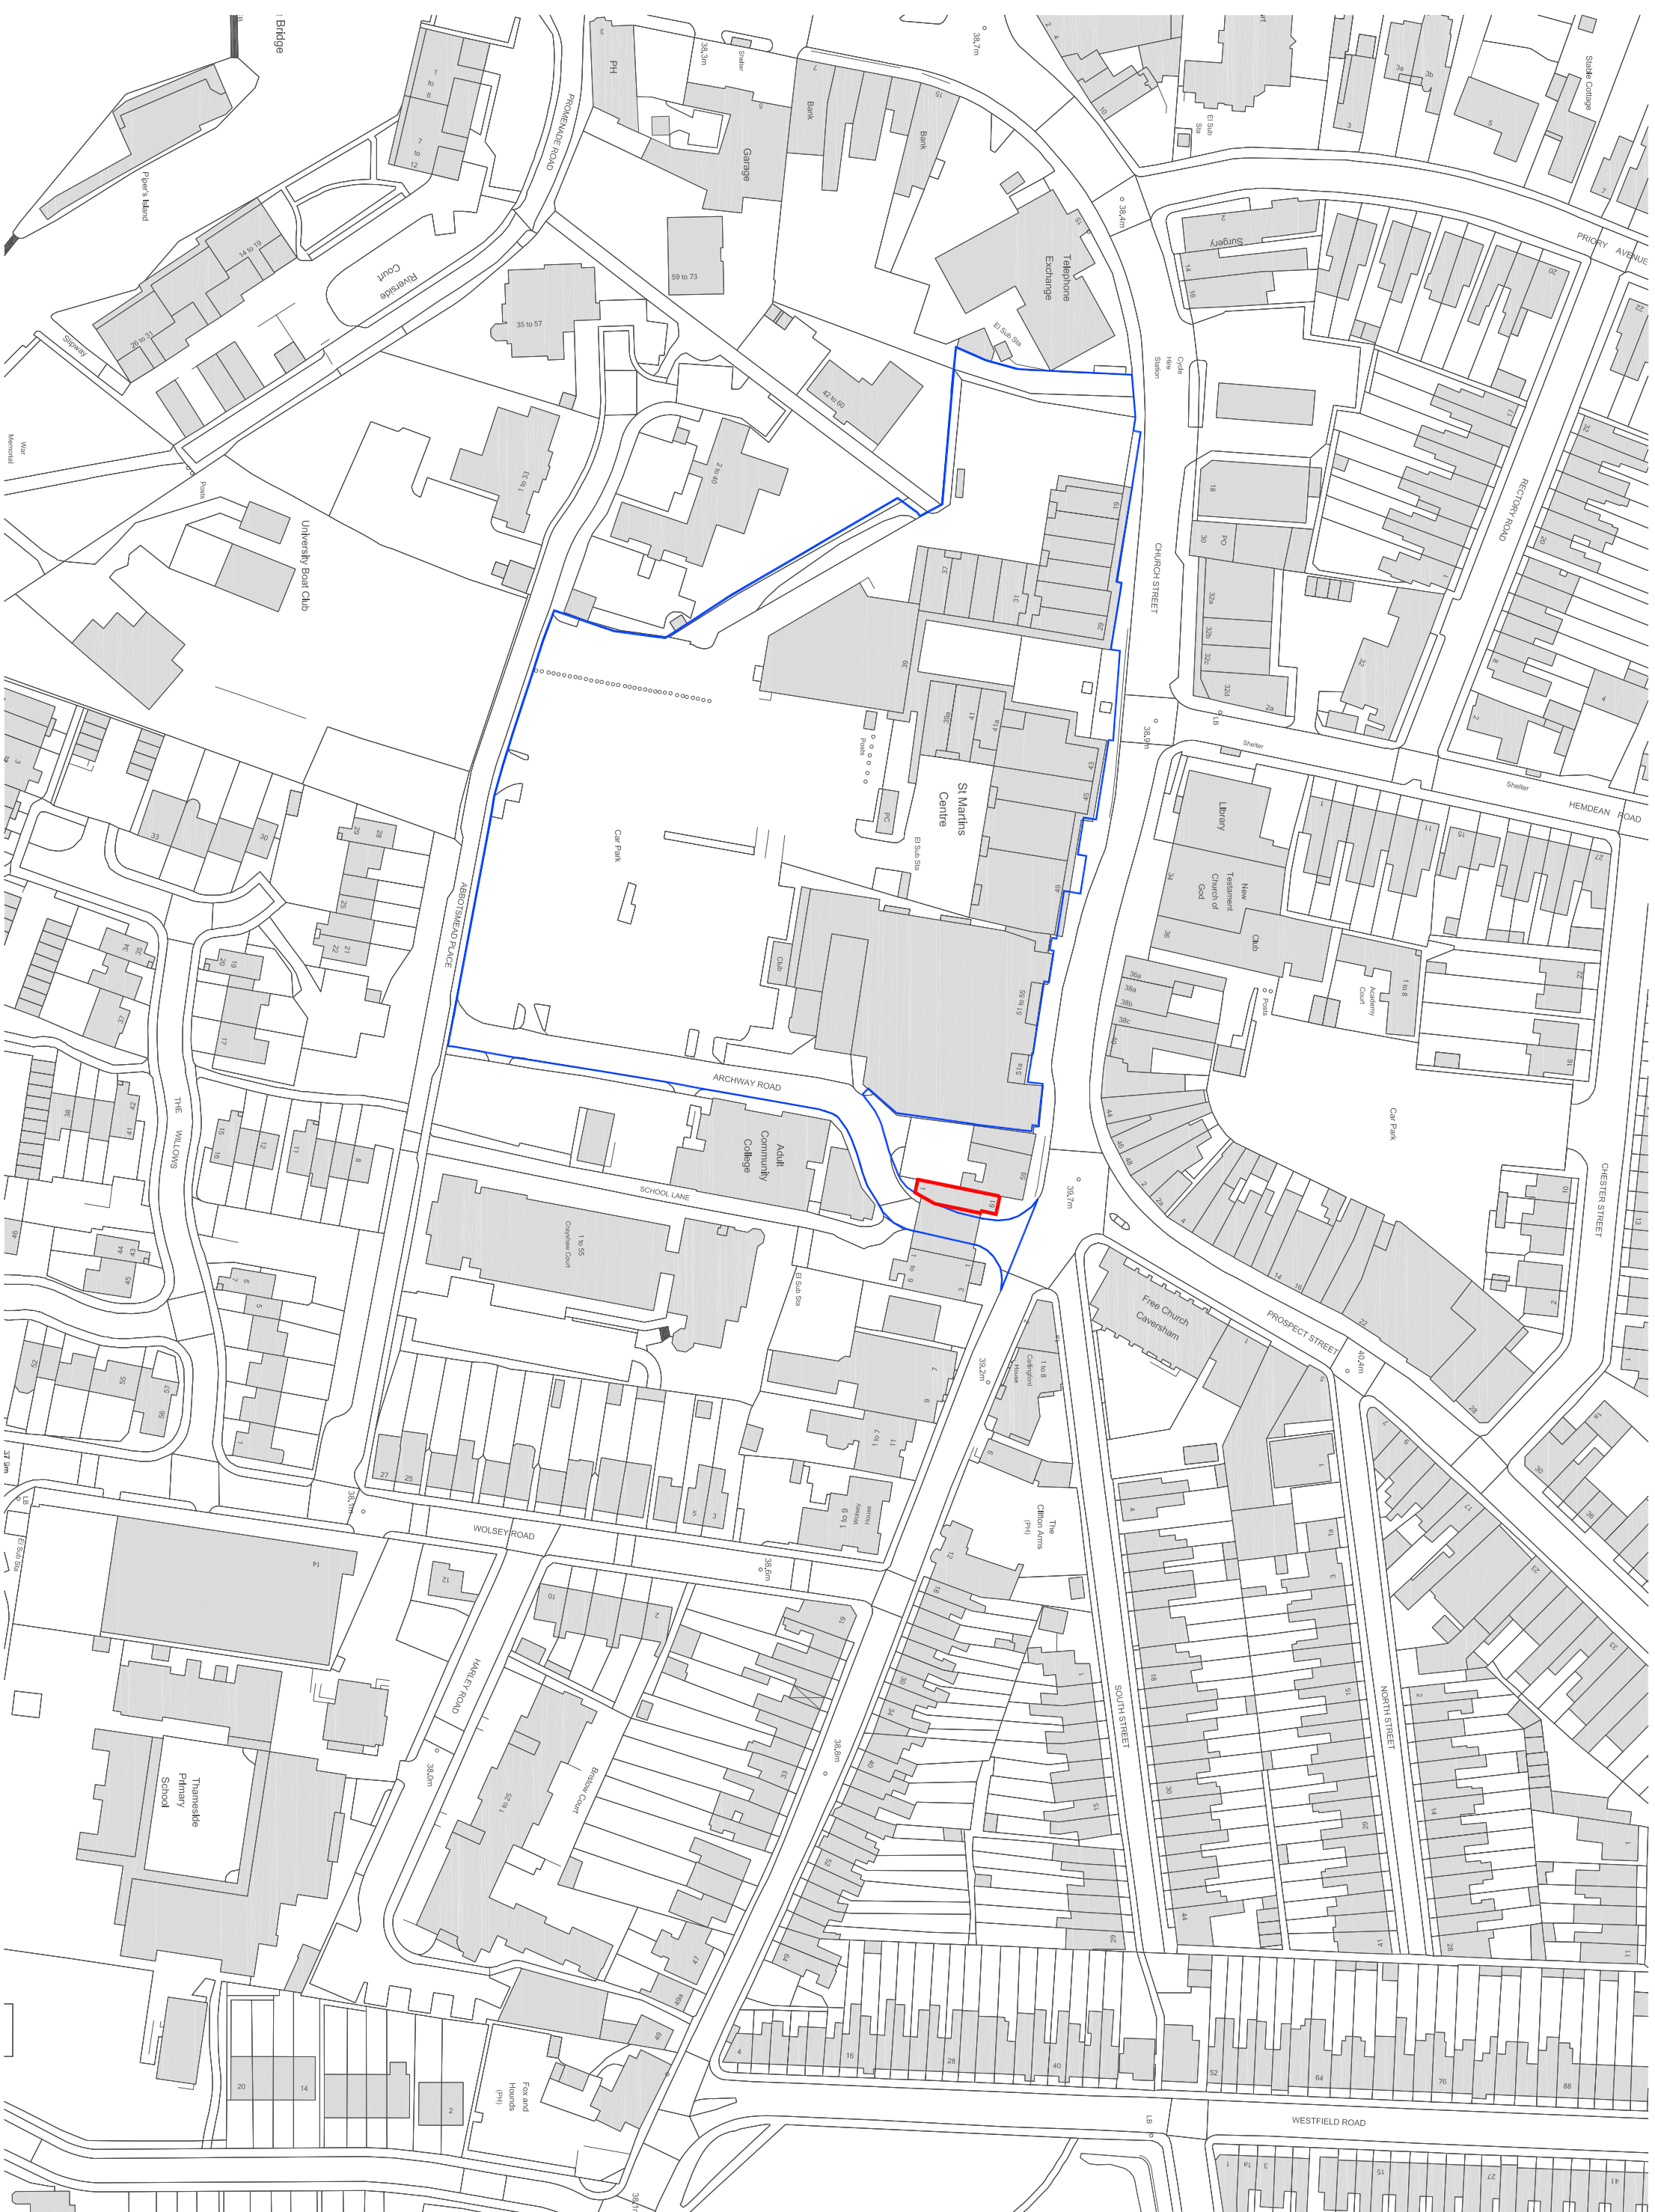

51A

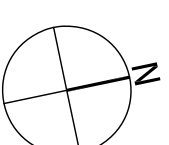

1m

SCALE 1:100