


REAR ELEVATION as EXISTING

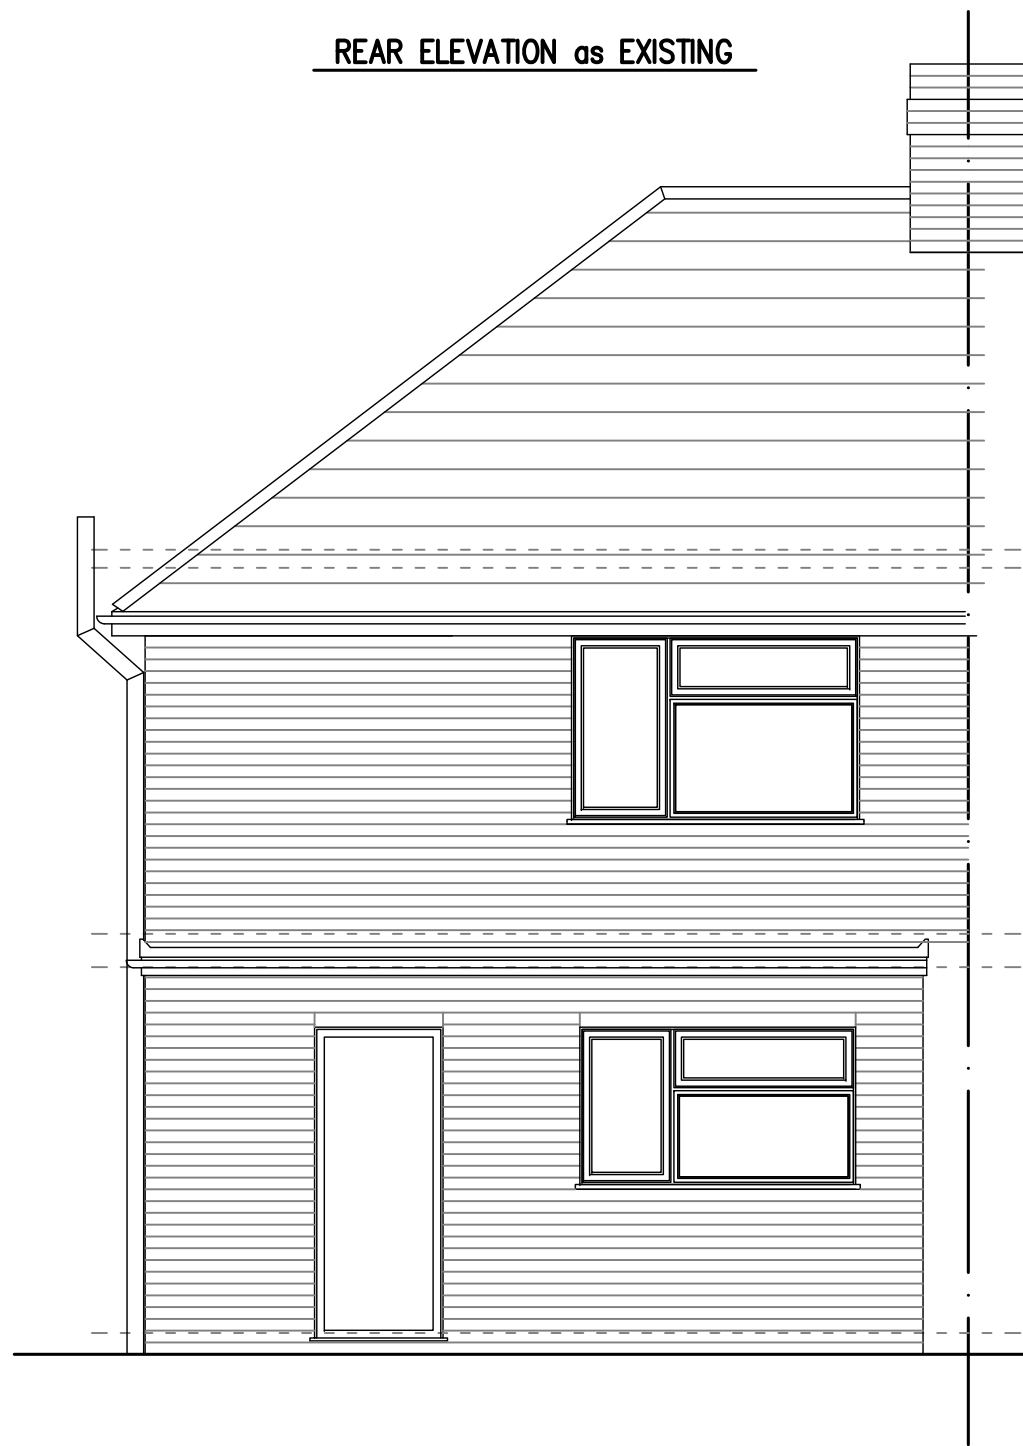

REAR ELEVATION as PROPOSED



Scale bar



Dariusz Szul 162A High Road London NW10 2PB Mob: 077 4646 1690

Proposals	Client		Address	
Side Extension			36 Blandford Road, RG2 8RF	
Title	Dwg no.	Rev.	Scale	Date
Rear Elevation	0235-06		1:50@A3	Aug 2017