


Proposed roof to have clay tiles to match existing
Proposed conservation rooflights
Proposed commercial flue to terminate 1m above ridge level
Refurbish existing windows

CROWN STREET

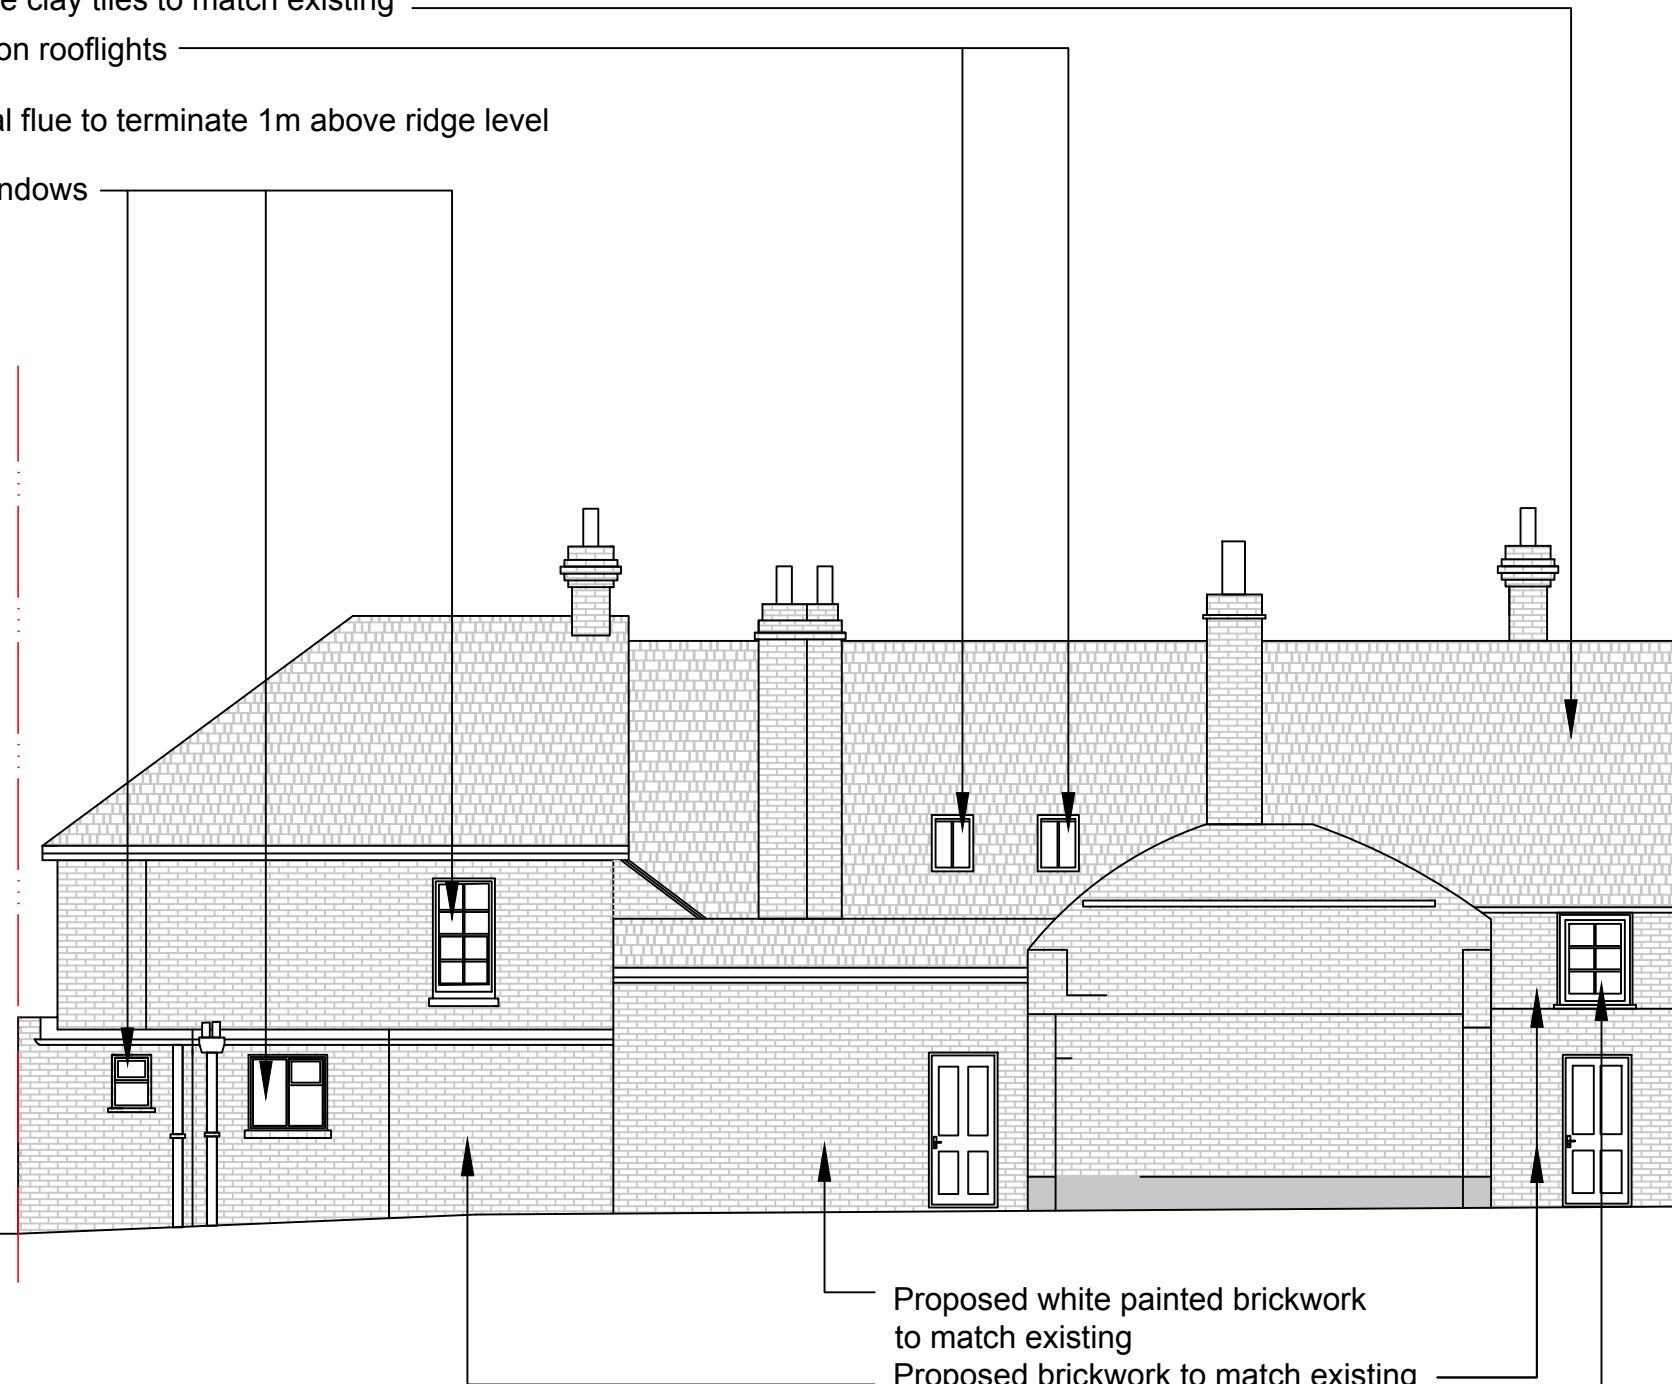

Proposed white painted brickwork to match existing
Proposed brickwork to match existing
Proposed white painted timber frame windows to match existing building

Proposed Rear Elevation 1:100

REV	DATE	DESCRIPTION	DRAWN
A	07/06/17	Removed dormer and replace with conservation rooflights & commercial chimney flue omitted	AW
-	15/12/16	First Issue	LC

CLIENT
Platinum Developments

PROJECT TITLE
50 Crown Street
Reading
DRAWING TITLE
Proposed Building
Rear Elevation

DATE	DRAWN	CHECKED	AUTHORISED
15/12/16	LC	SW	LC
NUMBER	REV.	SCALE	
16.2060/113	A	1:100 @ A3	



cardiff | colchester | london | twickenham | wokingham

Reproduced from the Ordnance Survey map with the permission of Ordnance Survey on behalf of The Controller of Her Majesty's Stationery Office, © Crown Copyright AR 100007250
Boyer Planning Ltd, Crowthorne House, Nine Mile Ride, Wokingham, Berkshire, RG40 3GZ

