




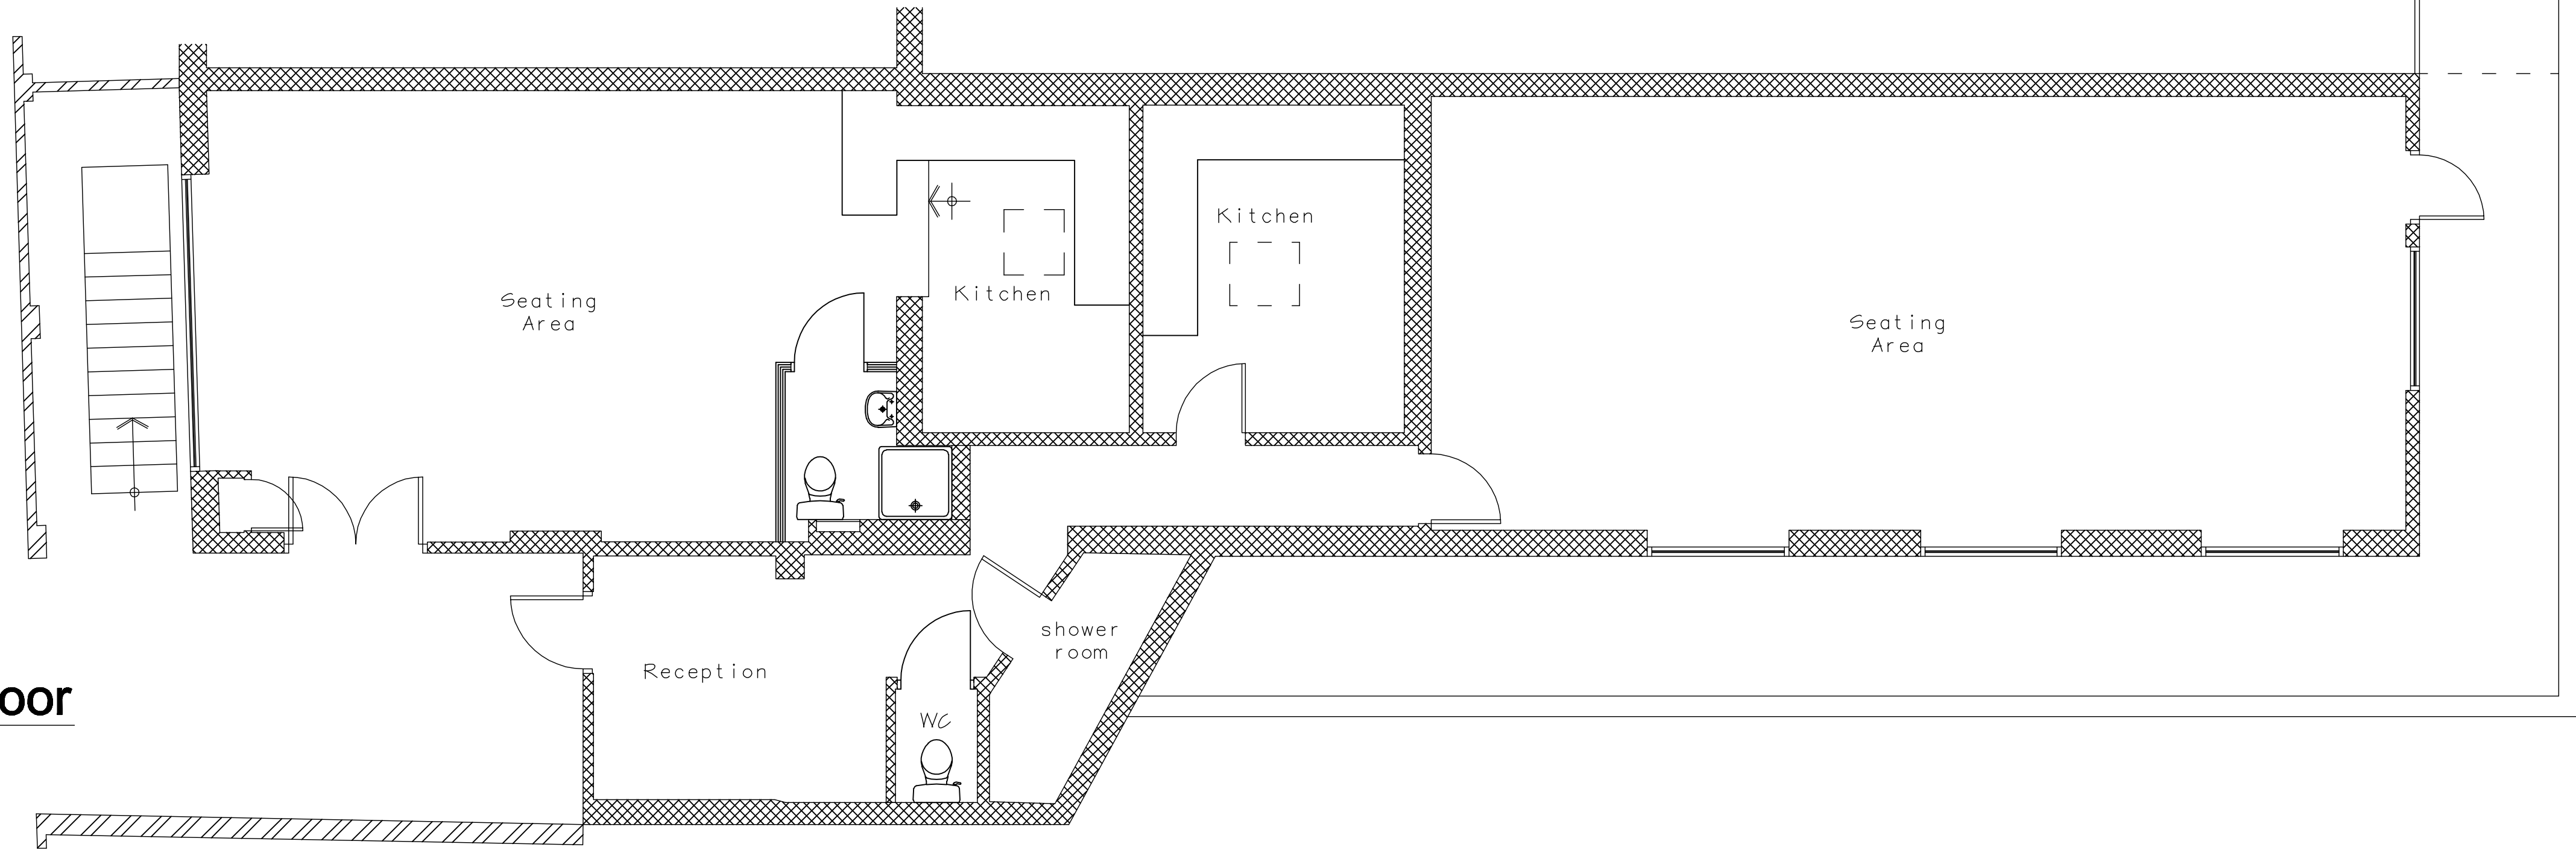

Existing Ground Floor
(1:50 @ A1)

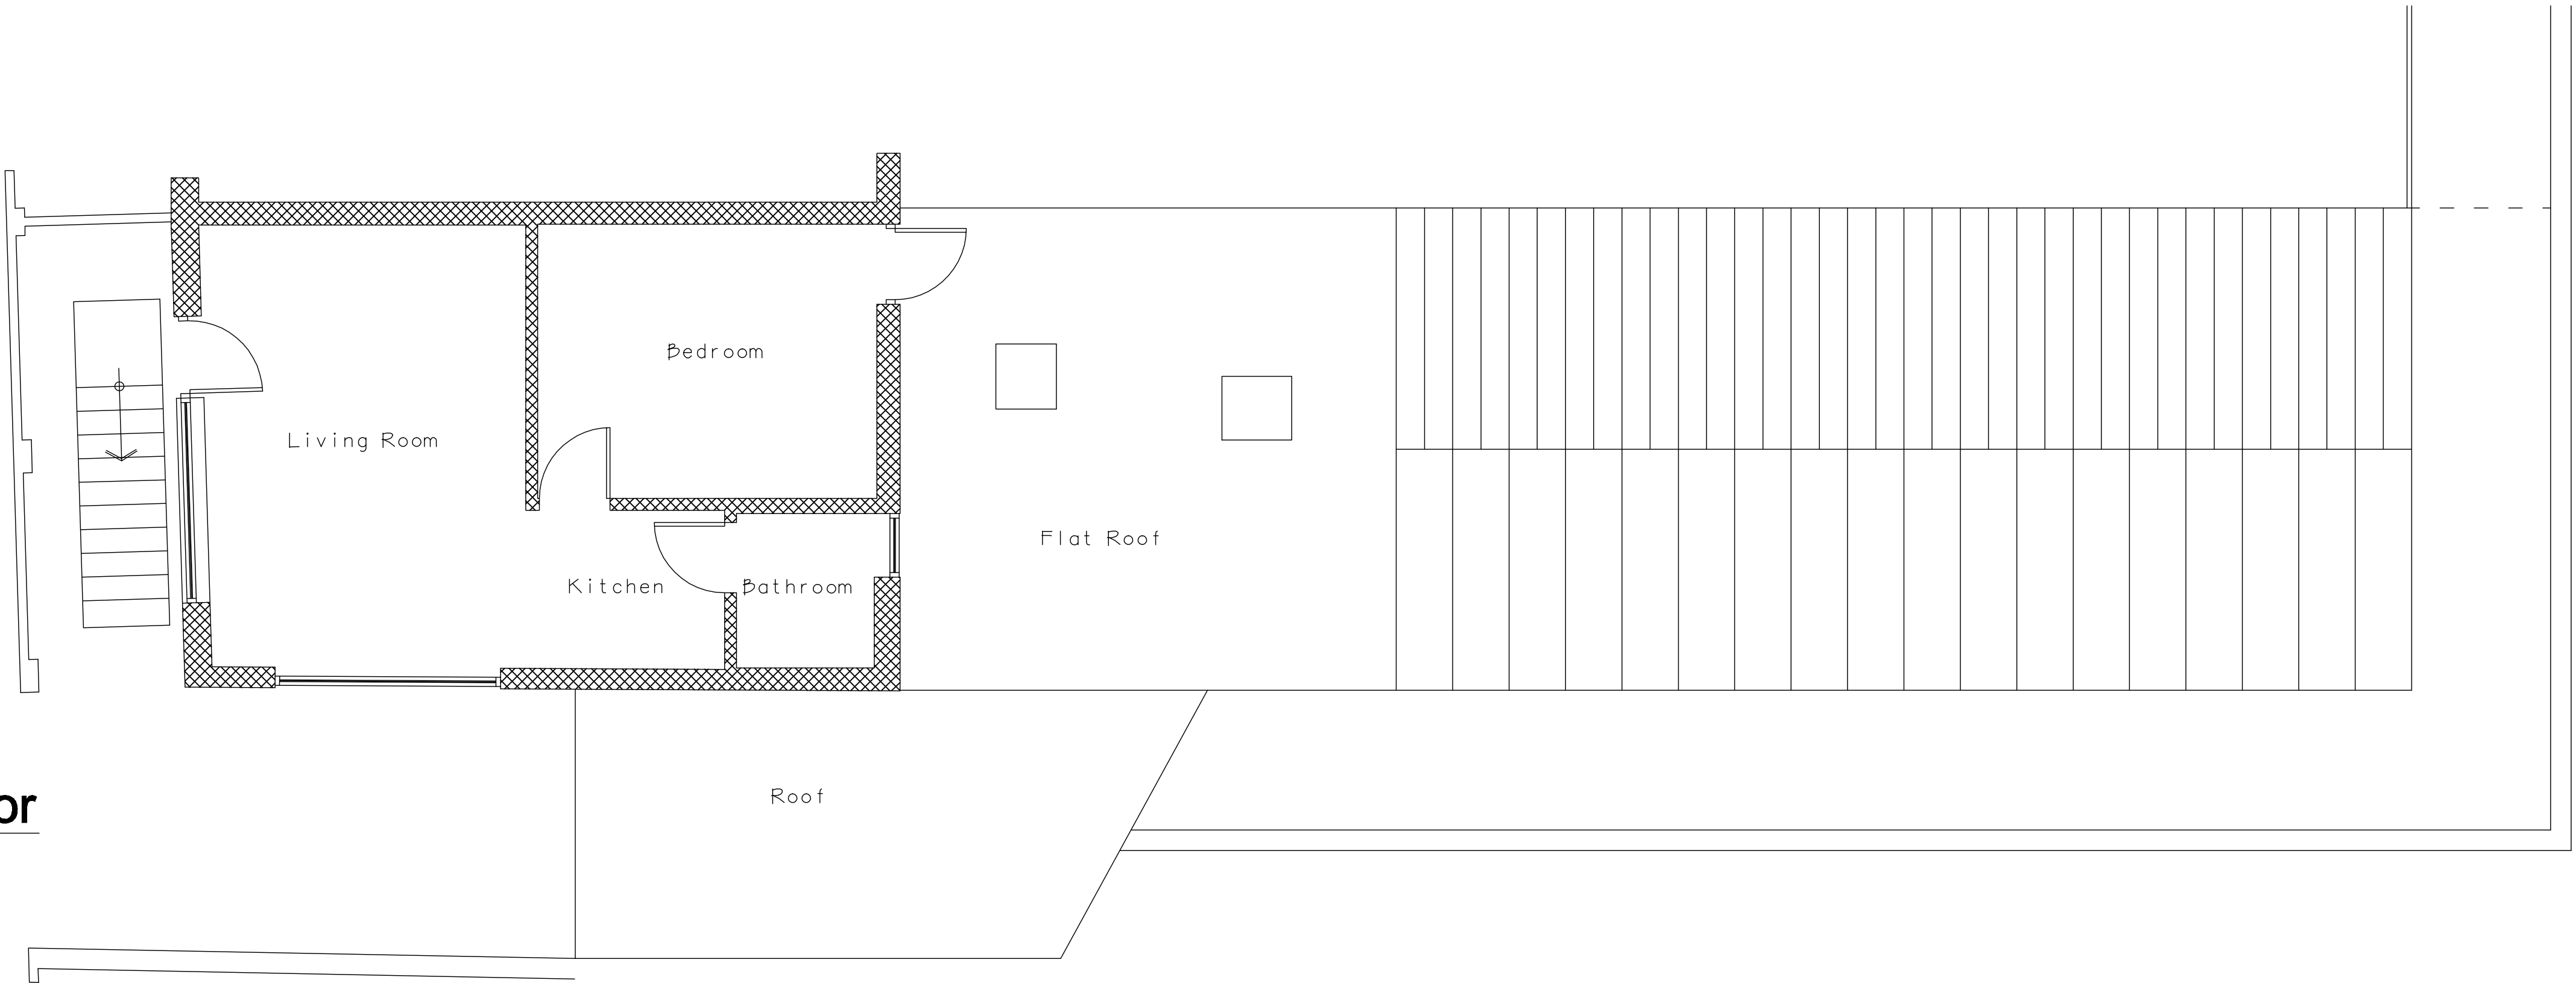

Existing First Floor
(1:50 @ A1)

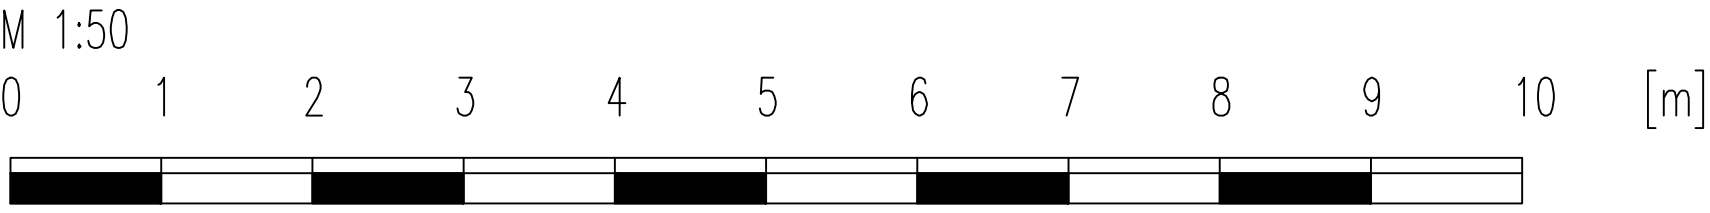

C	18.01.18	Updates
B	18.11.15	Updates
A	28.10.15	Updates
Rev.	Date	Revisions

NOTES:

All dimensions must be checked on site.

Agrarian Ltd., believe that the shown dimensions are correct. The contractor must check all dimensions on the drawings against those on site, before commencing any work. Agrarian Ltd., will not be held liable for any inaccuracies found on the plan after the commencement of works.

Head Office
Walgaston, Berkeley,
Gloucestershire, GL13 9EN.

Tel: 01453 511825
Fax: 01453 810498

Email: enq@agrarian-uk.com
Web: www.agrarian-uk.com

Regional Offices
Cardiff Kent London

- Architectural & Engineering Design
- Project Management
- Surveying
- Turnkey Packages

Client
Mr F. Y. Fazli
Care of Agent

Job Title
Conversion To Residential
@ 2A Randolph Road
Reading
RG1 8EB

Drawing Title
Existing Floor Plans

Scale 1:50 @ A1		
Date	Sept 2015	Drawn By
Drg. No.	AG13589 / 310	Rev. C