

4TH FLOOR
GREYFRIARS
PROPOSAL

windows on 3 elevations

no windows

min overlooking dimension

Telecom
House

GREYFRIARS ROAD

Central Studios


FRIAR STREET



SOUTH ELEVATION
20-30 GREYFRIARS ROAD



4TH FLOOR
20-30 GREYFRIARS ROAD
RELATIONSHIP

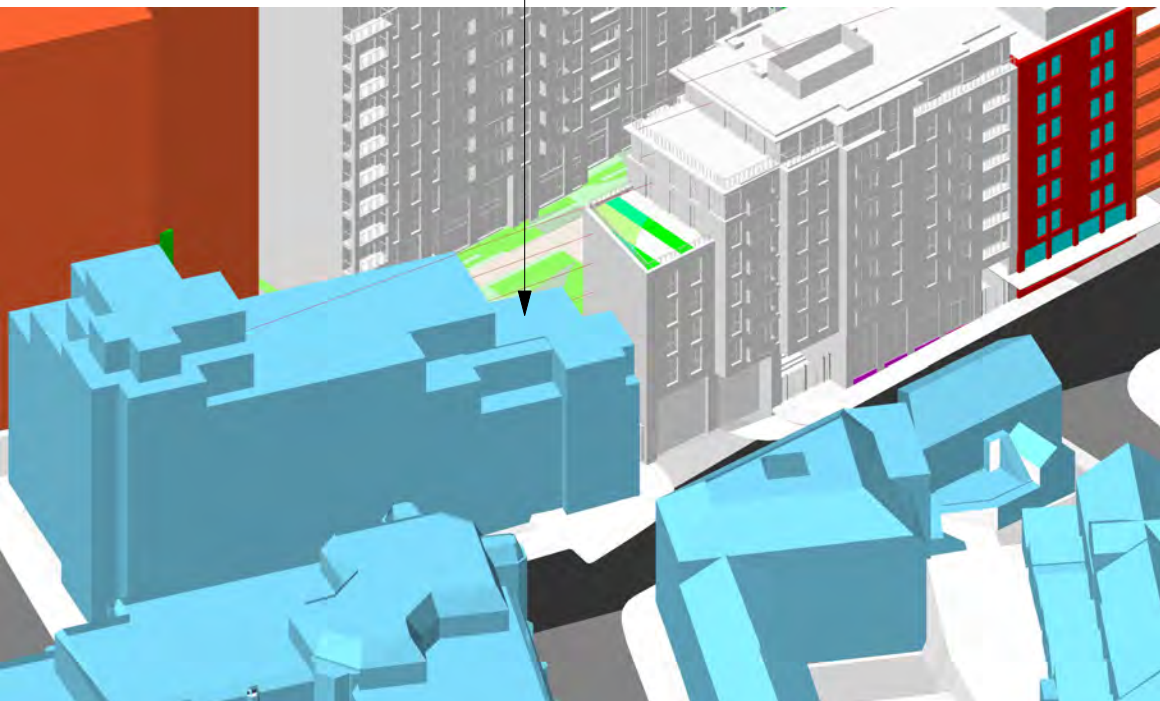

PRELIMINARY

REV.	DATE	DESCRIPTION
PROJECT 52-55 FRIAR STREET & 12 GREYFRIARS ROAD READING		
DRAWING PROPOSED LEVELS 1 & 2 PLANS + 20-30 GREYFRIARS PRIOR APPROVAL RESI APPLICATION		
CLIENT CIP PROPERTY (AIP) LTD		
SCALE 1:200 @ A1		DRAWN FM
DATE JAN 2017		CHECK PW
DRAWING No. 1509-PL3-13 SK		REVISION B
© copyright retained		

indicative relationship between our scheme and
20-30 Greyfriars Road - prior approval application

LDA
Chartered Architects

LDA (Architects) Limited
Lion House
147 Oriental Road
Woking
Surrey, GU22 8AP
T. 01932 828933
E. lda@ldaarchitects.co.uk