




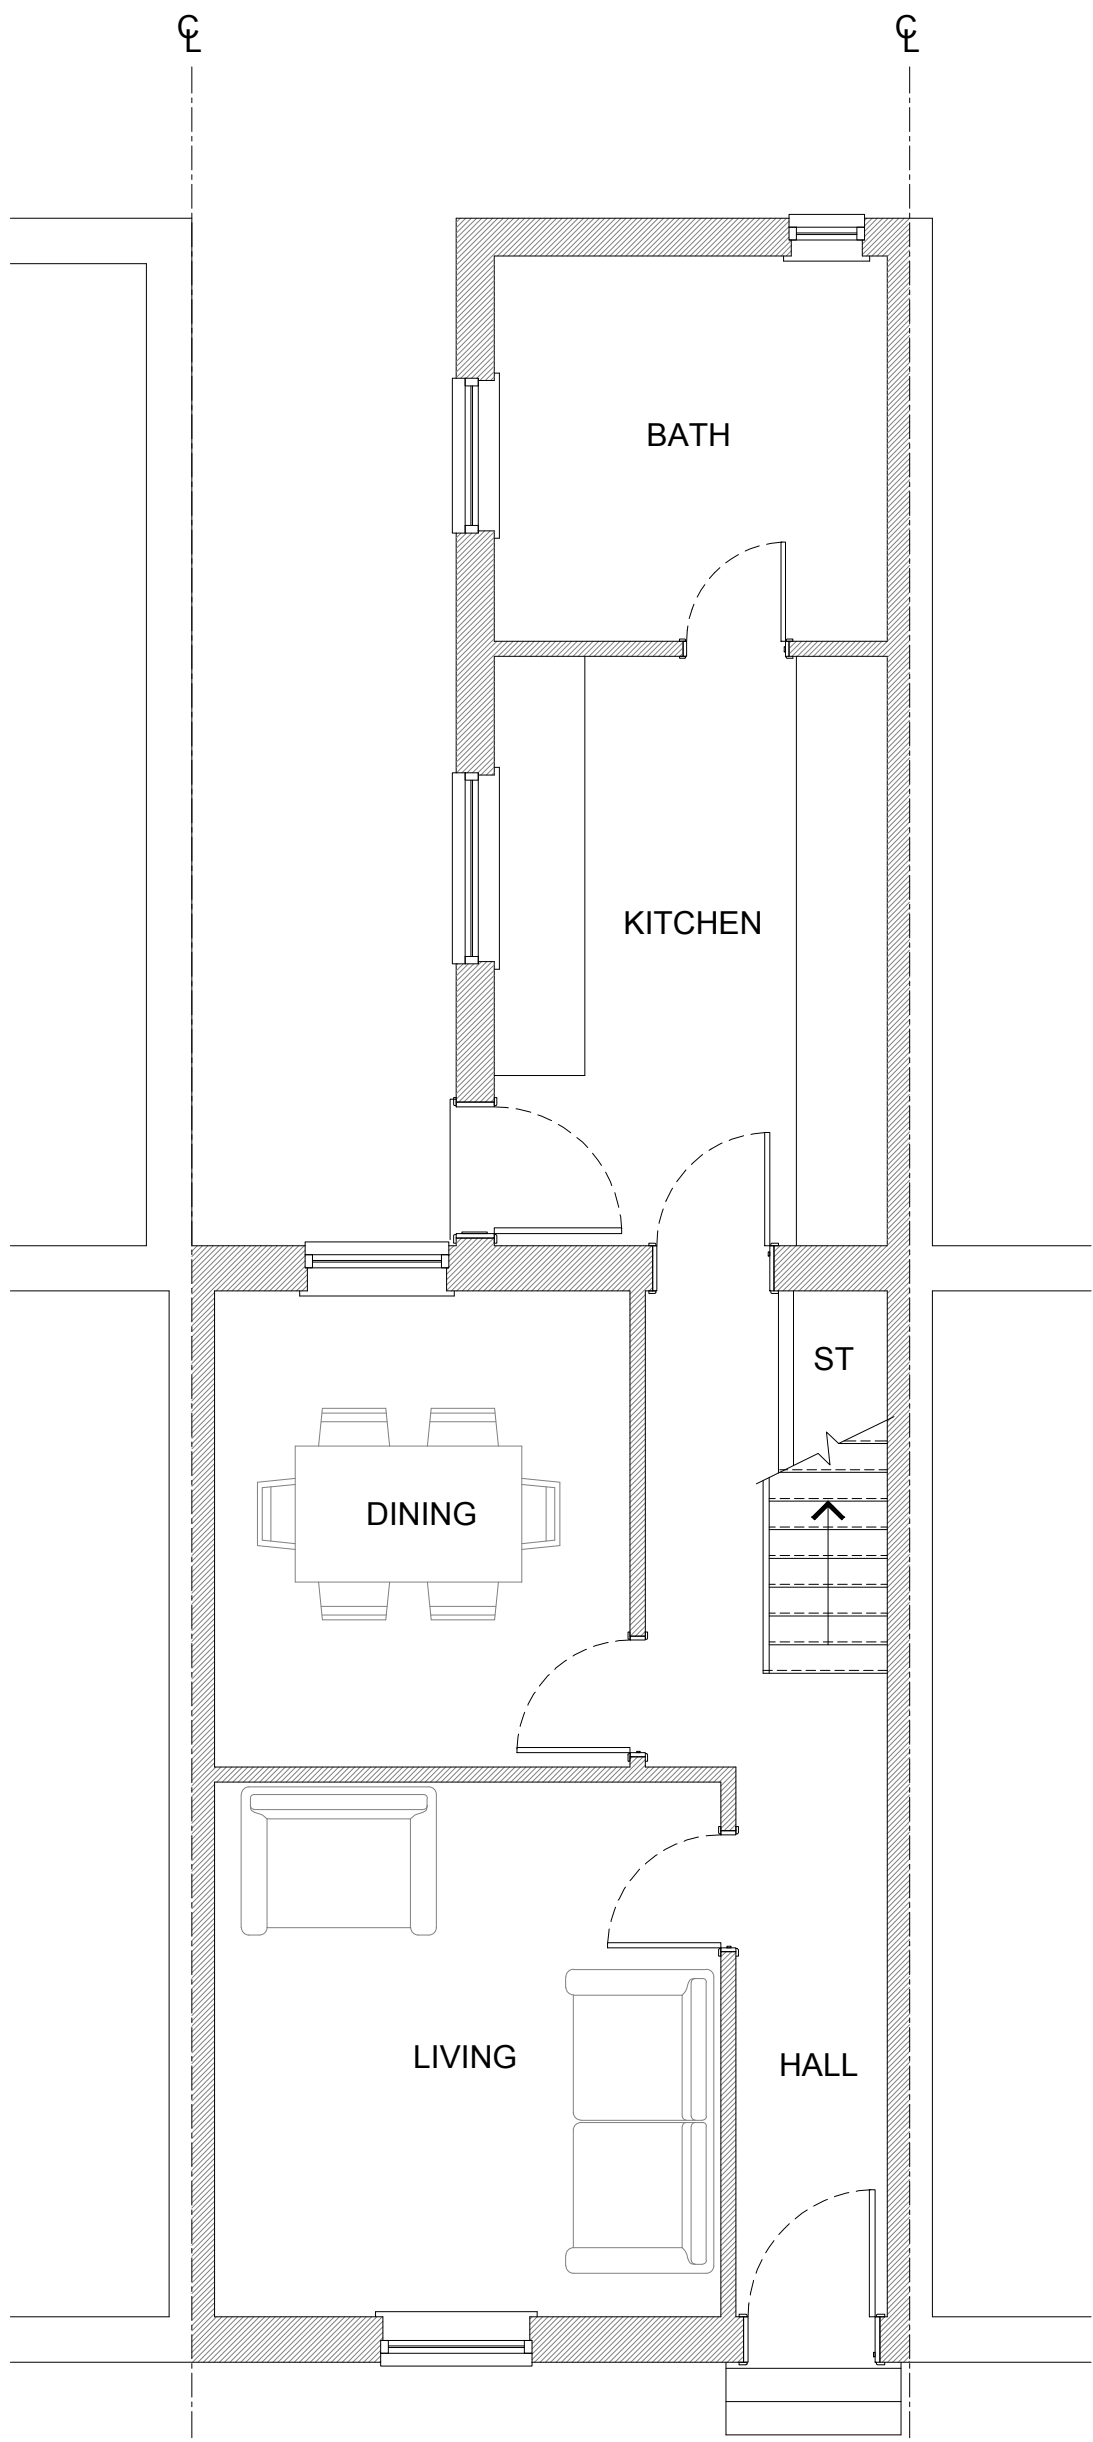


EXISTING GROUND
FLOOR PLAN

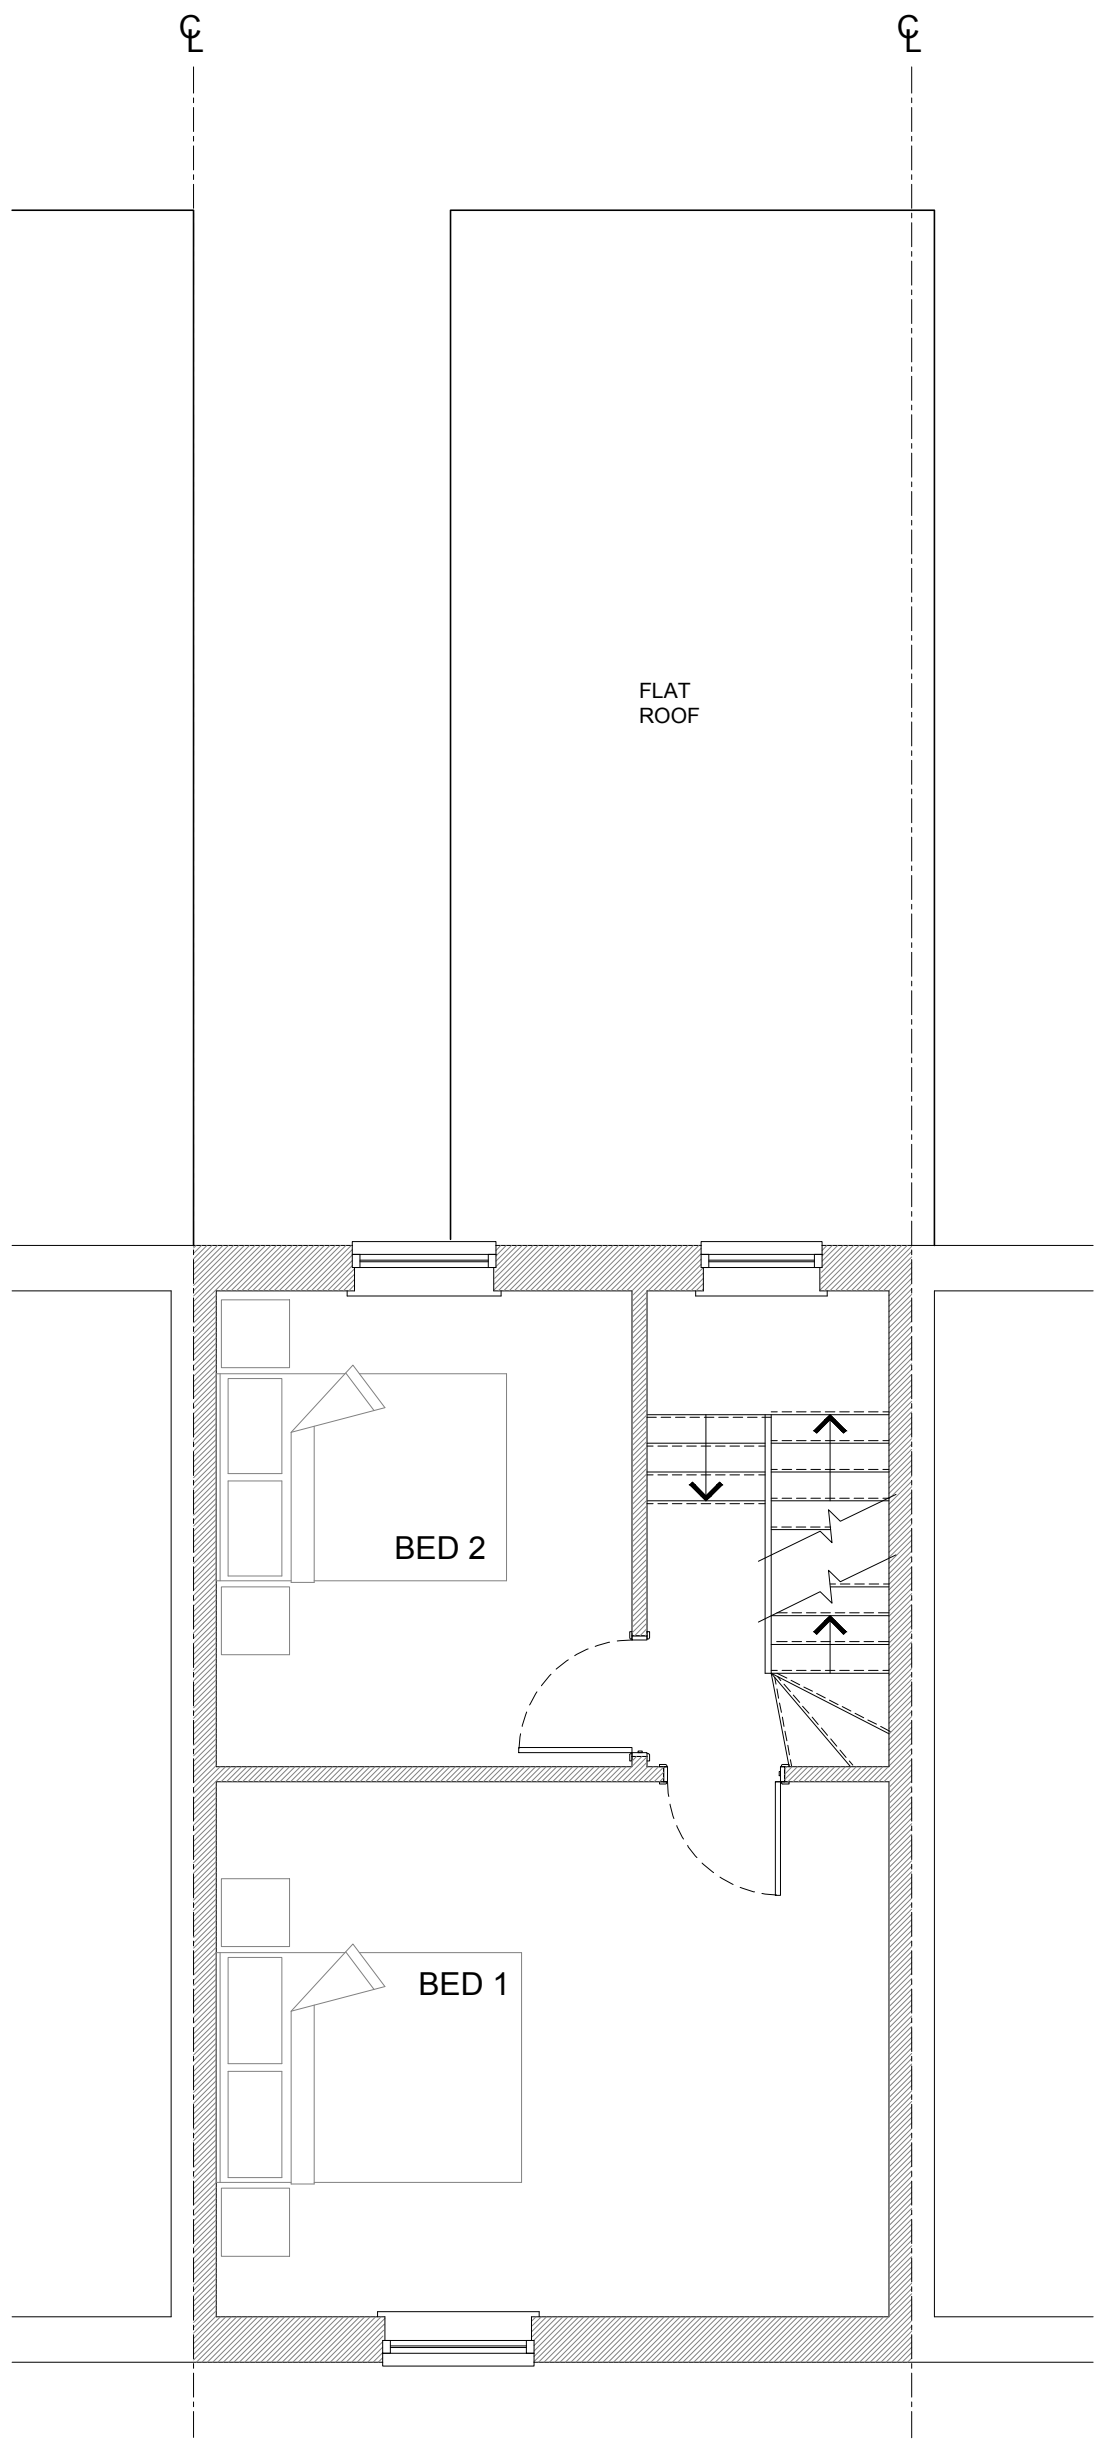

EXISTING FIRST
FLOOR PLAN

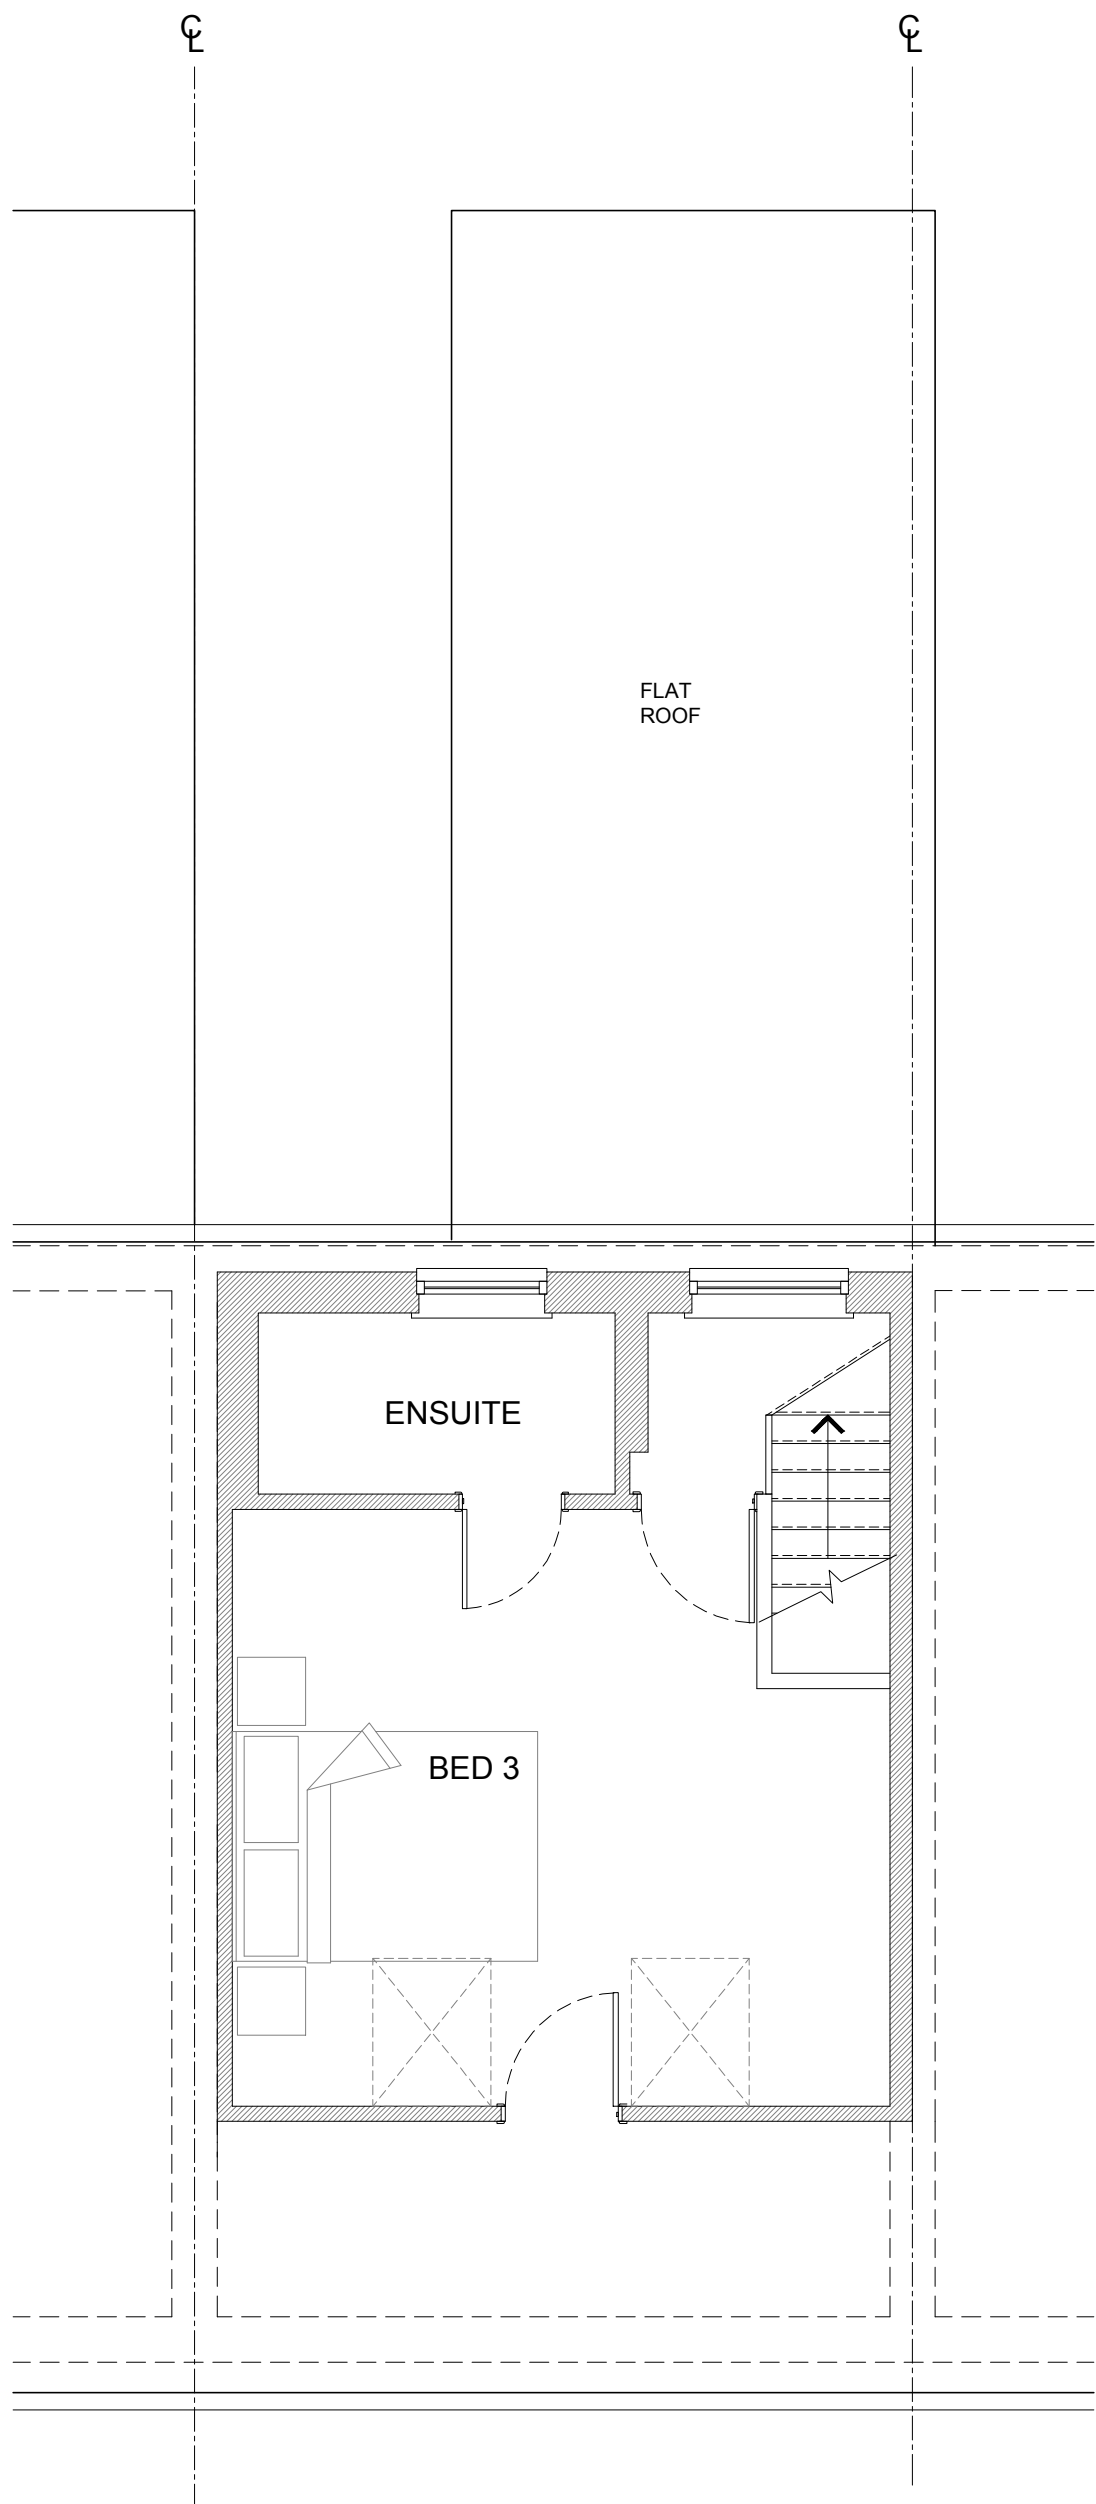

EXISTING SECOND
FLOOR PLAN

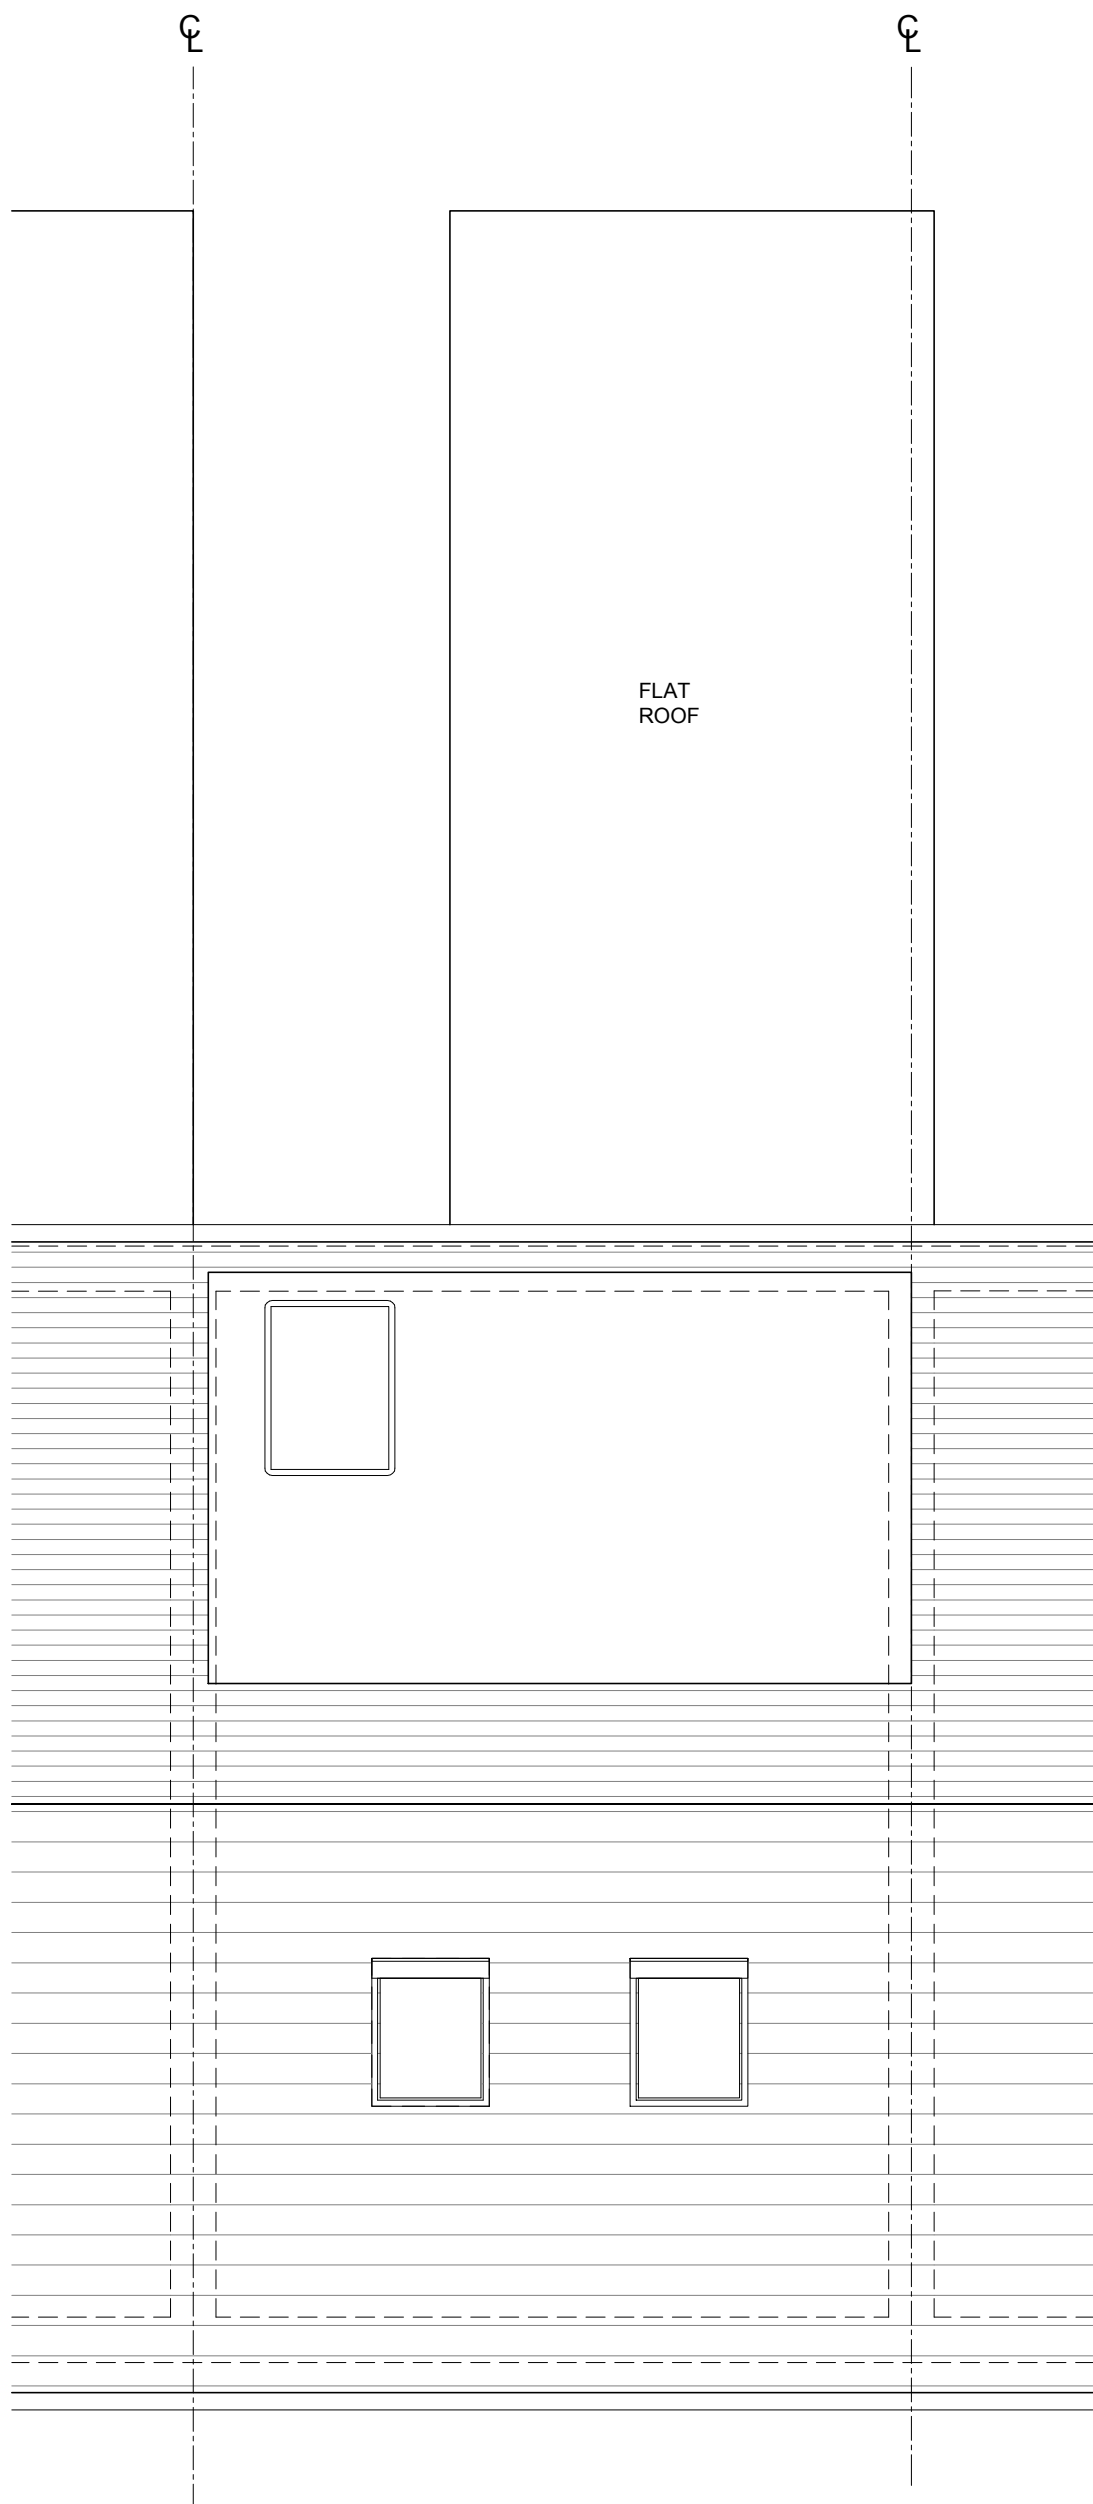

EXISTING ROOF
PLAN

GENERAL NOTES - PLANS & ELEVATIONS

- THIS DRAWING IS TO BE READ IN CONJUNCTION WITH ALL GENERAL ARRANGEMENT, PROJECT DETAILS, SPECIFICATIONS AND CONSULTANTS DRAWINGS.
- UNLESS NOTED OTHERWISE, ALL DIMENSIONS ARE TO STRUCTURAL FACES AND/OR PARTITION STUDS.
- ABBREVIATIONS:

SVP	SOIL AND VENT PIPE
DP	DRAINAGE POINT
RWP	RAIN WATER PIPE
BIG	BACK INLET GULLY
- ALL ELEMENTS OF WORK TO BE INSTALLED ACCORDING TO THE APPROPRIATE MANUFACTURER'S INSTRUCTIONS.


Status
PLANNING

Project
88 GEORGE STREET
READING, RG1 7NT
Drawing Title
EXISTING PLANS

Date	Scale	Drawn by	Check by
SEPT 2017	1:50 @ A1	CA	CA
Project No.	Drawing No.	Revision	
17.130	PL.1300	-	

Finline
Architects

T. 07825 615 255
E. info@finlinearchitects.co.uk
W. www.finlinearchitects.co.uk

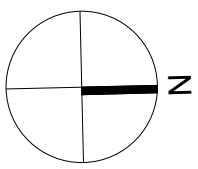

SCALE 1:50
0 1 2 3 4 5 (M.)