




Existing Front Elevation
1:100




Existing Rear Elevation
1:100

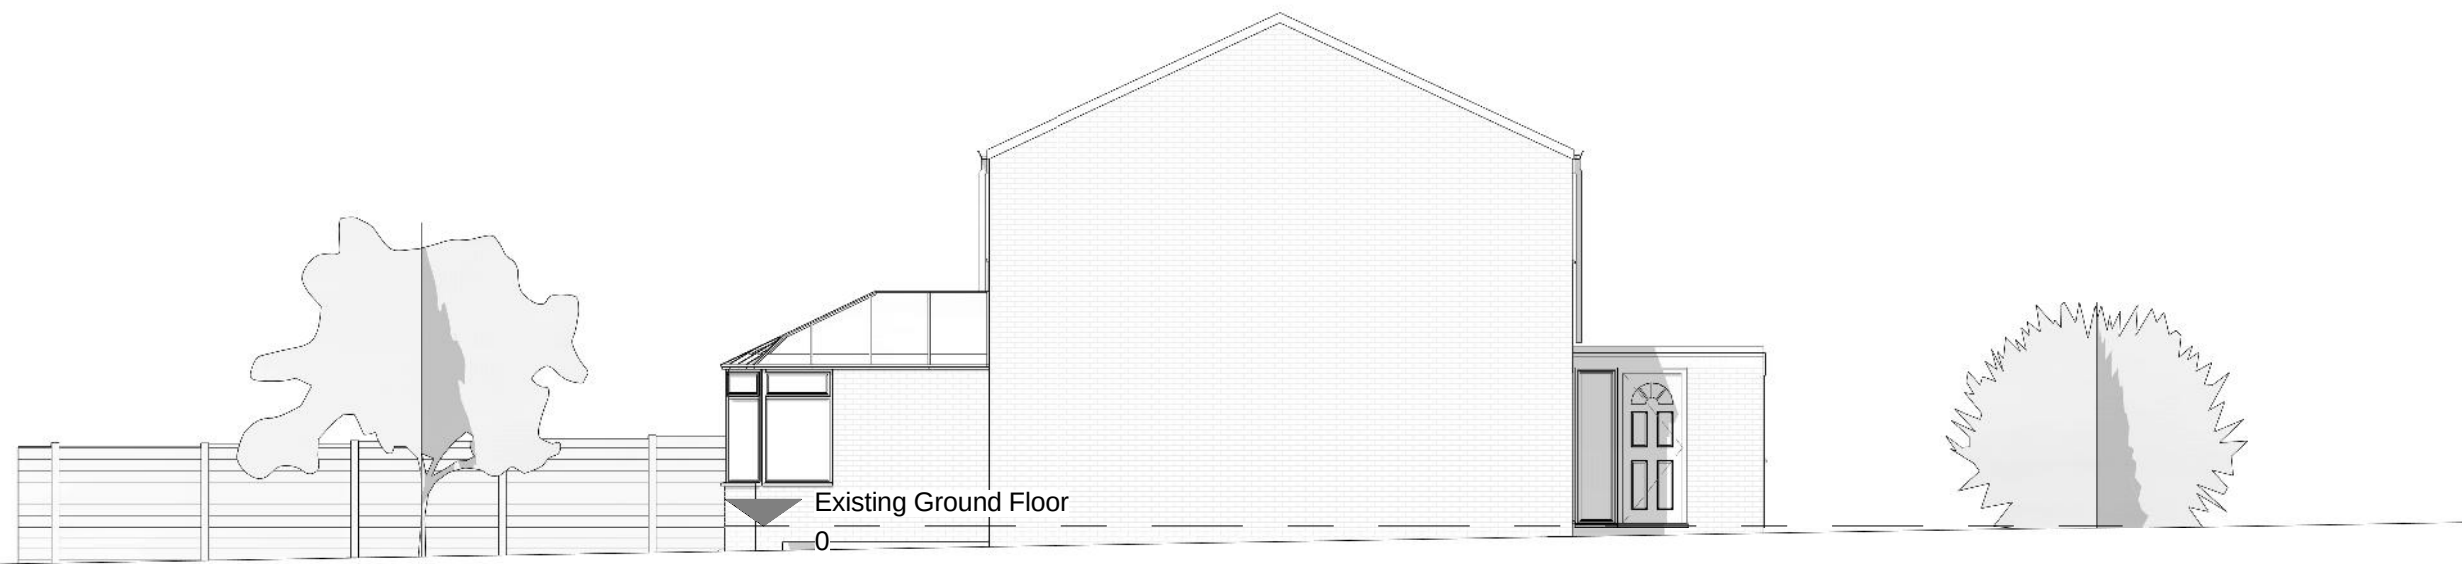


Existing Side Elevation 1
1:100



Existing Side Elevation 2
1:100

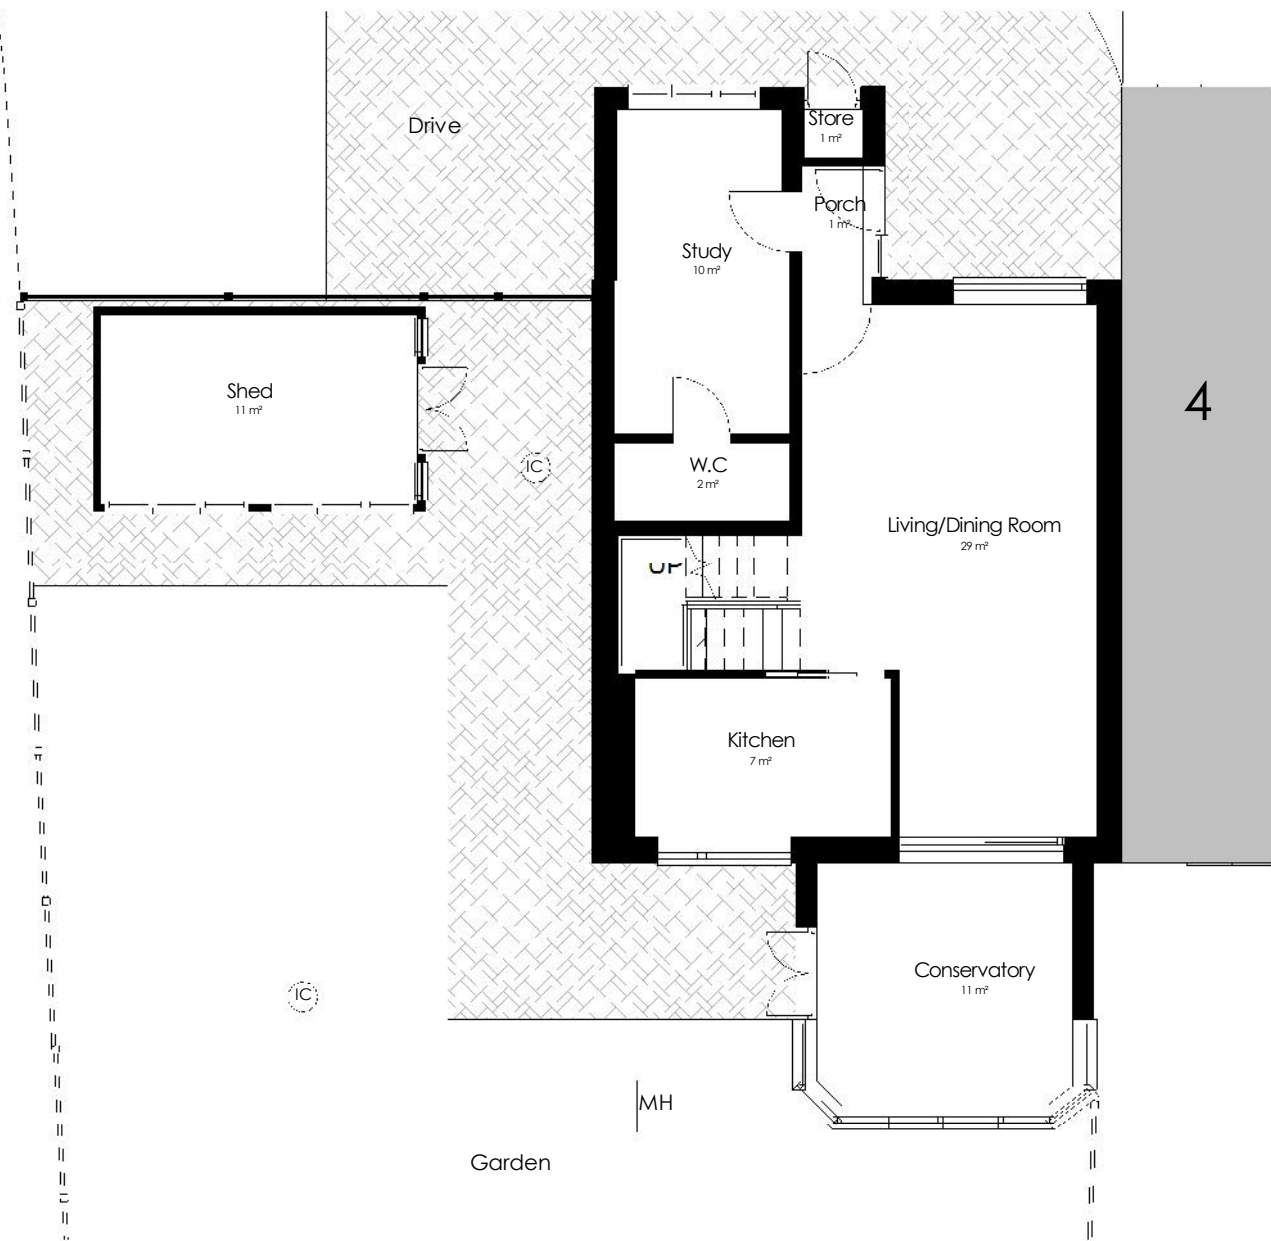


Existing Ground Floor
1:100

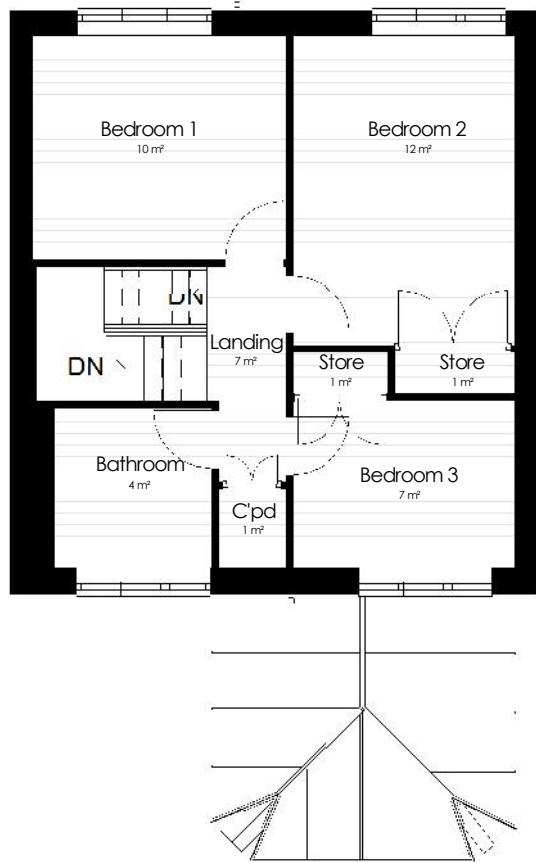


Existing First Floor
1:100



Existing Location Plan
1:1250

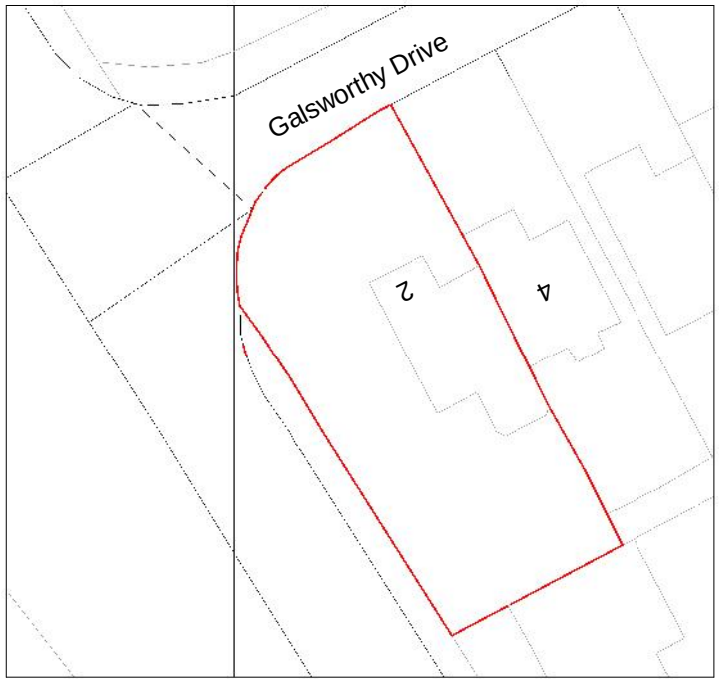

Existing Block Plan
1:500

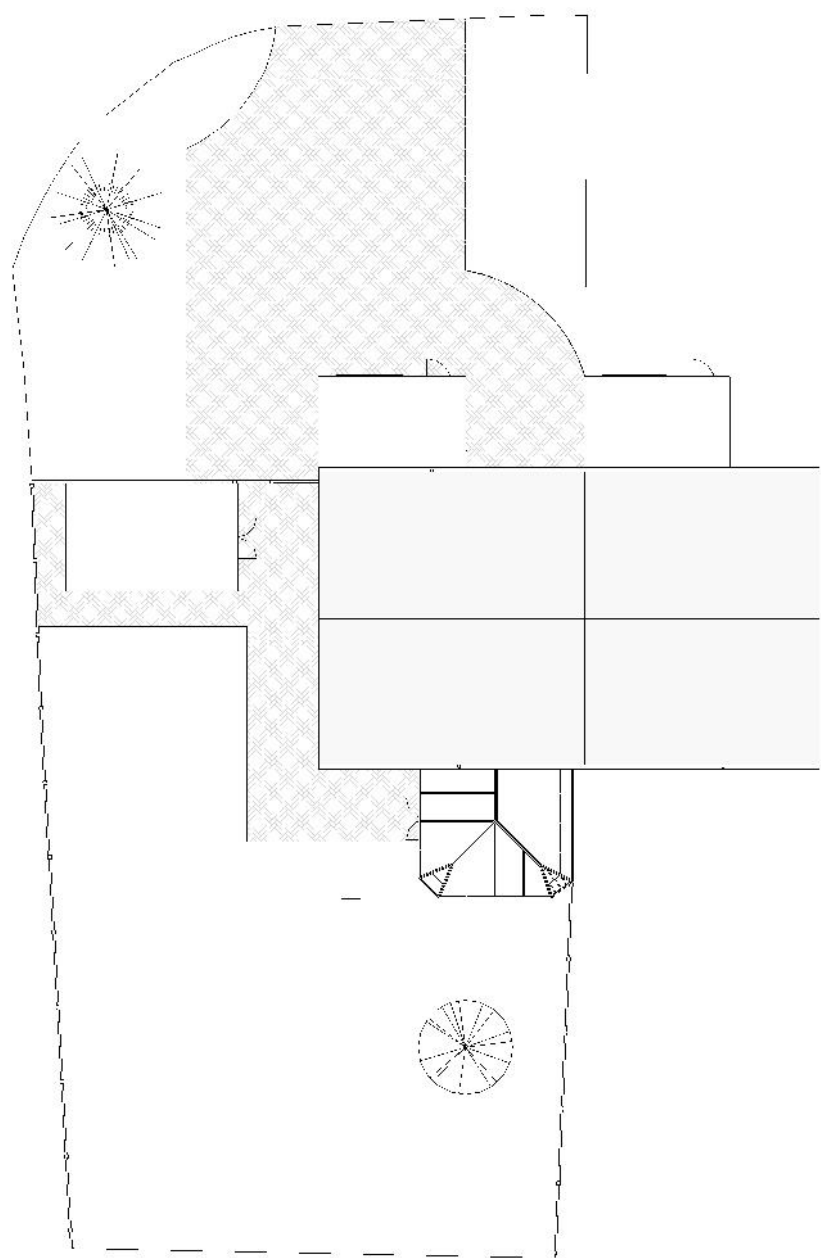

Existing Site
1:200

Room Schedule	
Name	Area

Living/Dining Room	29 m²
Kitchen	7 m²
Conservatory	11 m²
W.C.	2 m²
Study	10 m²
Porch	1 m²
Store	1 m²
Bedroom 1	10 m²
Bedroom 2	12 m²
Bedroom 3	7 m²
C'pd	1 m²
Bathroom	4 m²
Landing	7 m²
Store	1 m²
Shed	11 m²

Zoe Lewis Architects Ltd
12A Castle Hill, Reading, RG1 7RD
www.zlat.co.uk / 01183272350
info@zlat.co.uk

PROJECT
2 Galsworthy Drive

TITLE
Existing

CLIENT
Mr & Mrs Muniz

DRAWN BY
MLS

CHECKED BY
ZEL

SCALE
As indicated

PROJECT NUMBER
226

DRAWING NUMBER
A1-01-A

REV