


2

Existing_North Elevation

1 : 200

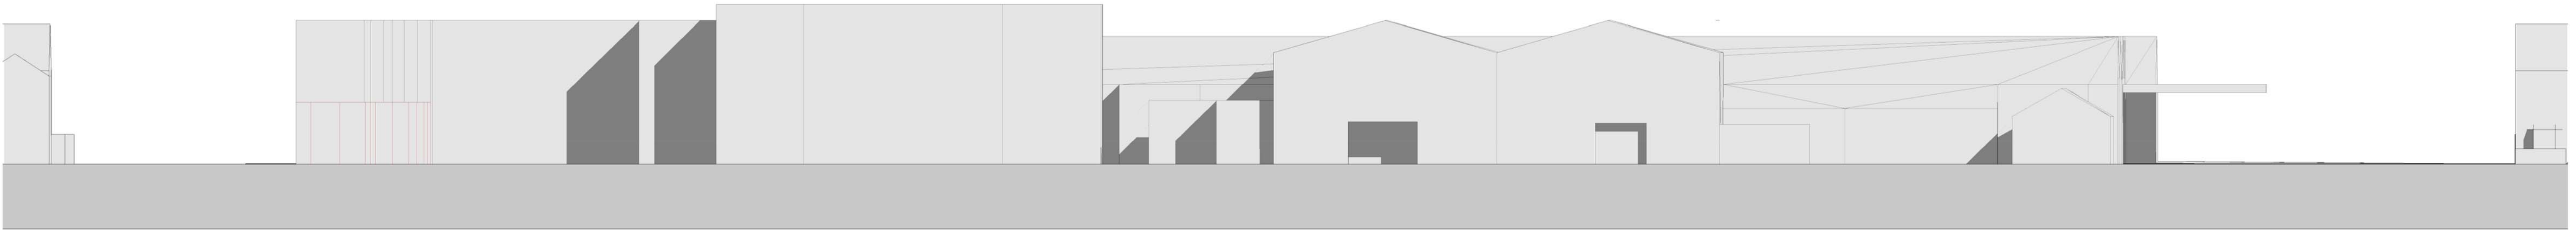

3

Existing_South Elevation

1 : 200



VISUAL SCALE 1:200

PLANNING

Project
Former Cox & Wyman Site
Cardiff Road, Reading
Drawing Title
Existing Elevations

Date	Scale	Drawn by	Check by
08/12/17	1 : 200 @ A1	DC	PN
Project No	Drawing No	Revision	
24325	A/PP-E13-01		

**BARTON
WILLMORE**
Planning • Master Planning & Urban Design
Architecture • Landscape Planning & Design • Project Services
Environmental & Sustainability Assessment • Graphic Design

bartonwillmore.co.uk



Reading London Bristol Cambridge Cardiff Ebbw Vale Edinburgh Leeds Manchester Salford Newcastle