



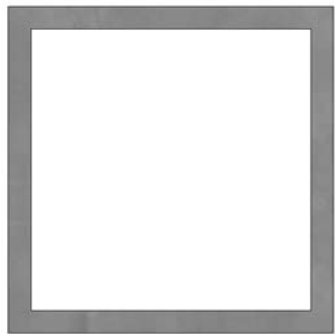


Roof Plan
1 : 100

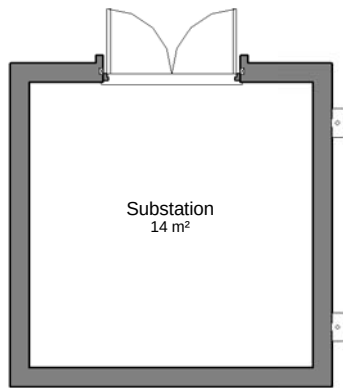


Ground Floor Plan
1 : 100




Front Elevation
1 : 100

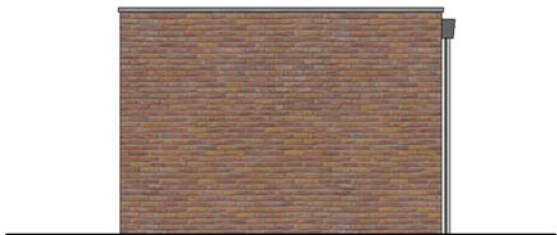

Rear Elevation
1 : 100

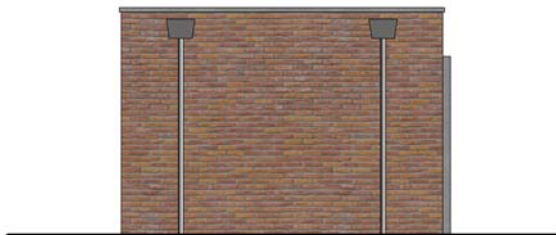

Side Elevation
1 : 100

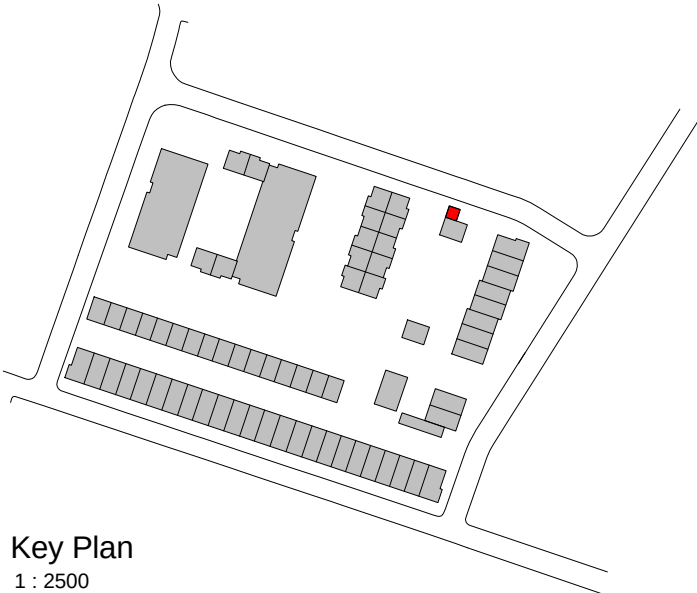

Key Plan
1 : 2500

PLANNING

Project
Former Cox & Wyman Building
Cardiff Road, Reading
Drawing Title
Substation S.01

Date	Scale	Drawn by	Check by
11/10/17	As indicated @ A3	DC	PN
Project No	Drawing No	Revision	
24325	A-PP-11-60		



VISUAL SCALE 1:100

**BARTON
WILLMORE**

Planning • Master Planning & Urban Design
Architecture • Landscape Planning & Design • Project Services
Environmental & Sustainability Assessment • Graphic Design

bartonwillmore.co.uk

Certified to ISO 9001

Reading London Bristol Cambridge Cardiff Ebbsfleet Edinburgh Leeds Manchester Solihull Newcastle