
 


INFORMATION ONLY

© EAA - EMRE AROLAT ARCHITECTURE

DO NOT SCALE FROM THIS DRAWING. VERIFY ALL DIMENSIONS ON SITE. DRAWING SHOULD BE READ IN CONJUNCTION WITH INFORMATION FROM ALL OTHER DESIGN CONSULTANTS AND CONTRACTORS. ALL DRAWINGS IN DIGITAL FORMAT ARE FOR REFERENCE ONLY. PAPER COPIES ARE AVAILABLE ON REQUEST.

EXISTING GROUND FLOOR PLAN IS AS SHOWN IN SHP'S DRAWING (DRW. NO. 4929/12)

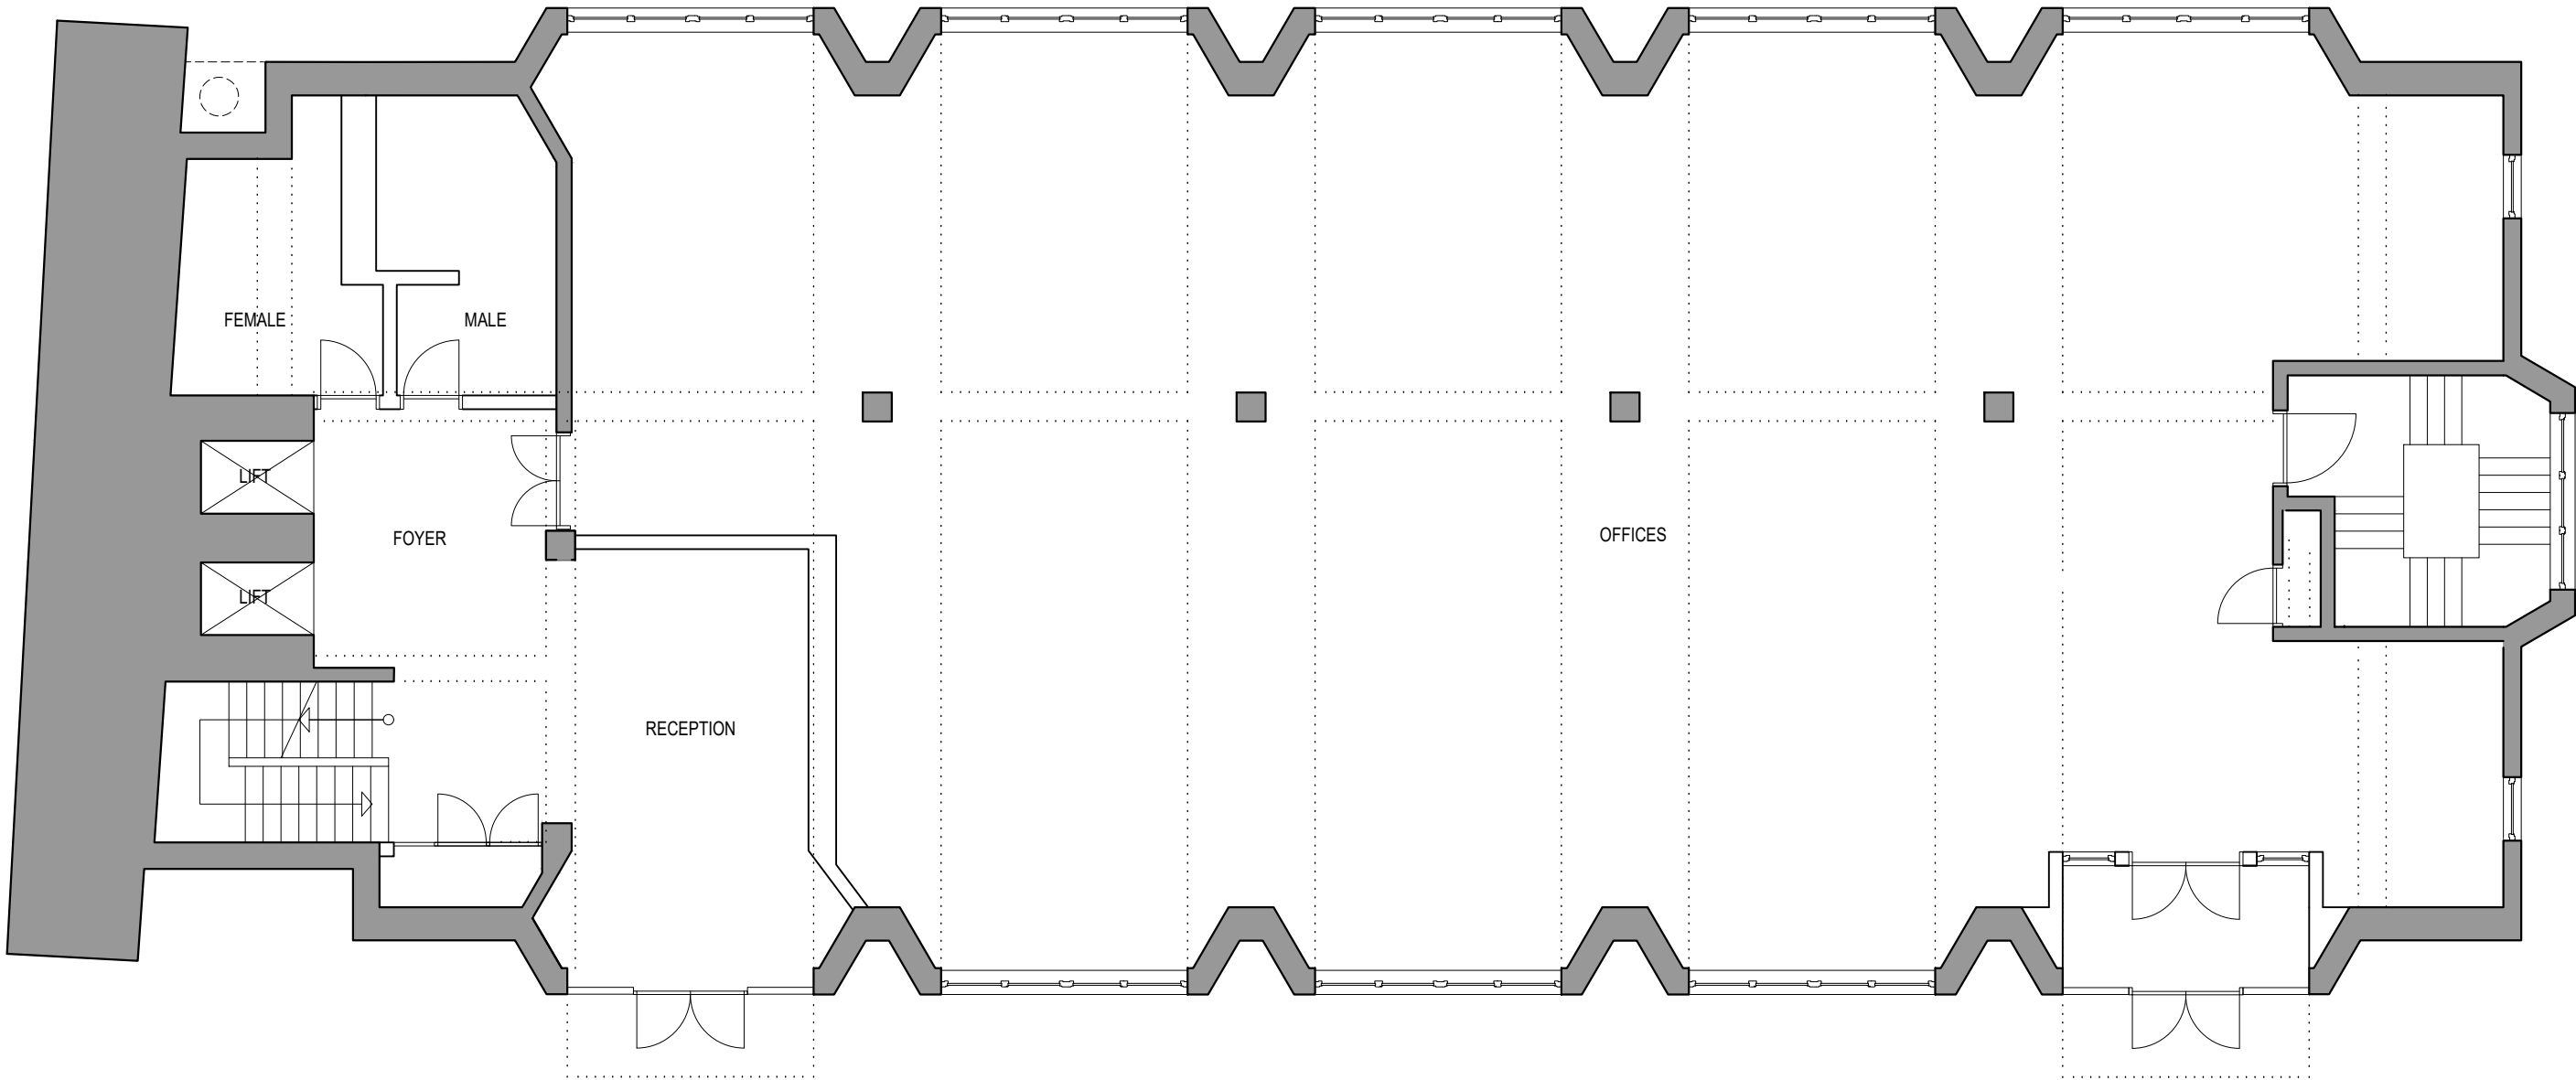

NO	DATE	BY	REVISION	CONTROL
DRAWING TITLE				
EXISTING GROUND FLOOR PLAN				
PROJECT NAME				
CLARENDON HOUSE				
EAA EMRE AROLAT ARCHITECTURE			40 BOWLING GREEN LANE, LONDON UK EC1R 0NE T.020 7415 7235-36-37 london@emrearolat.com - www.emrearolat.com	
CLIENT				
READING HEIGHTS LIMITED				
PROJECT NO		DRAWN	ISSUE DATE	
220		KU	22.12.2017	
		CHECKED	SCALE	
		AZ	1/100@A3	
BLOCK	STAGE	DRAWING NO		REVISION
A	P	12-01		-