

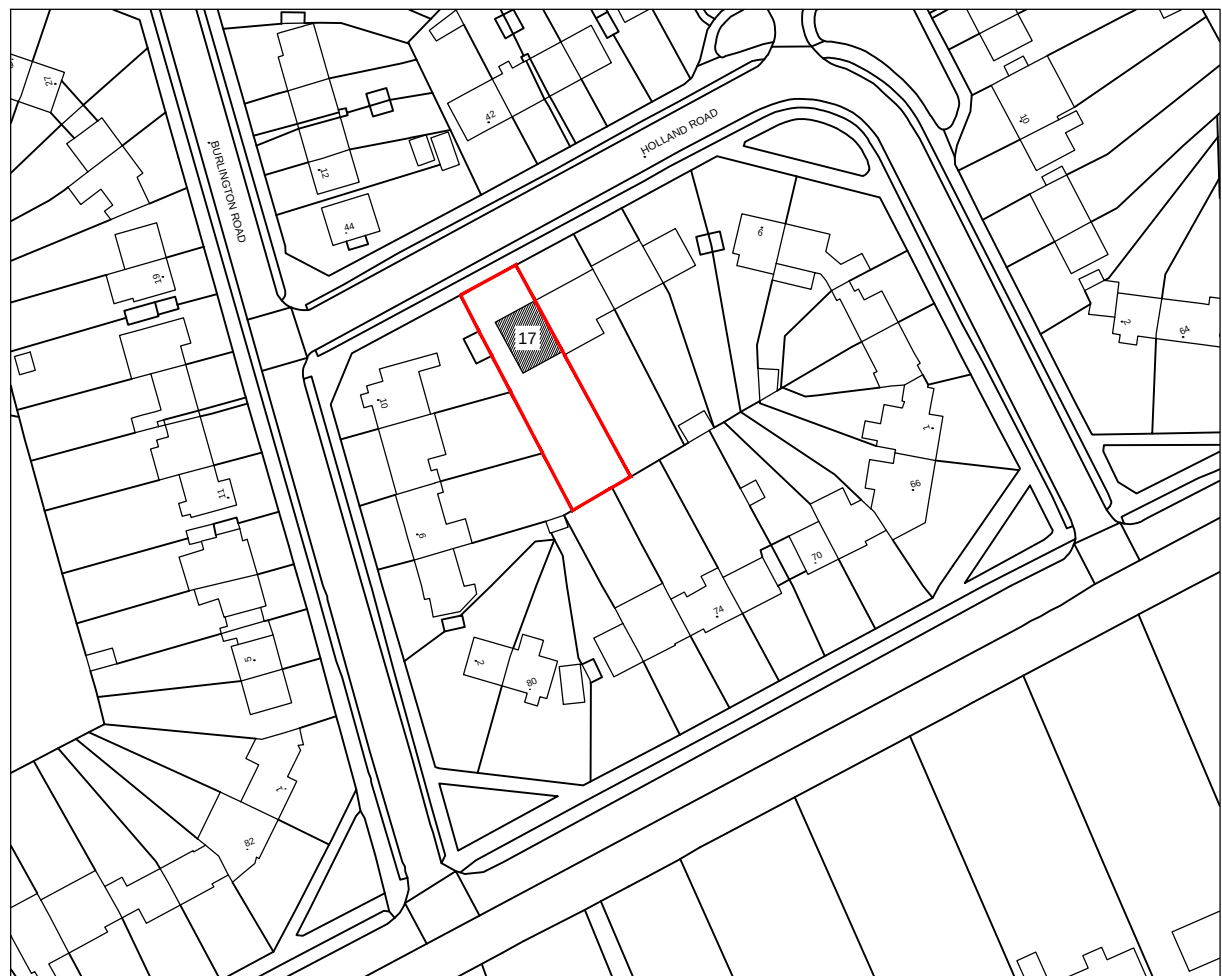
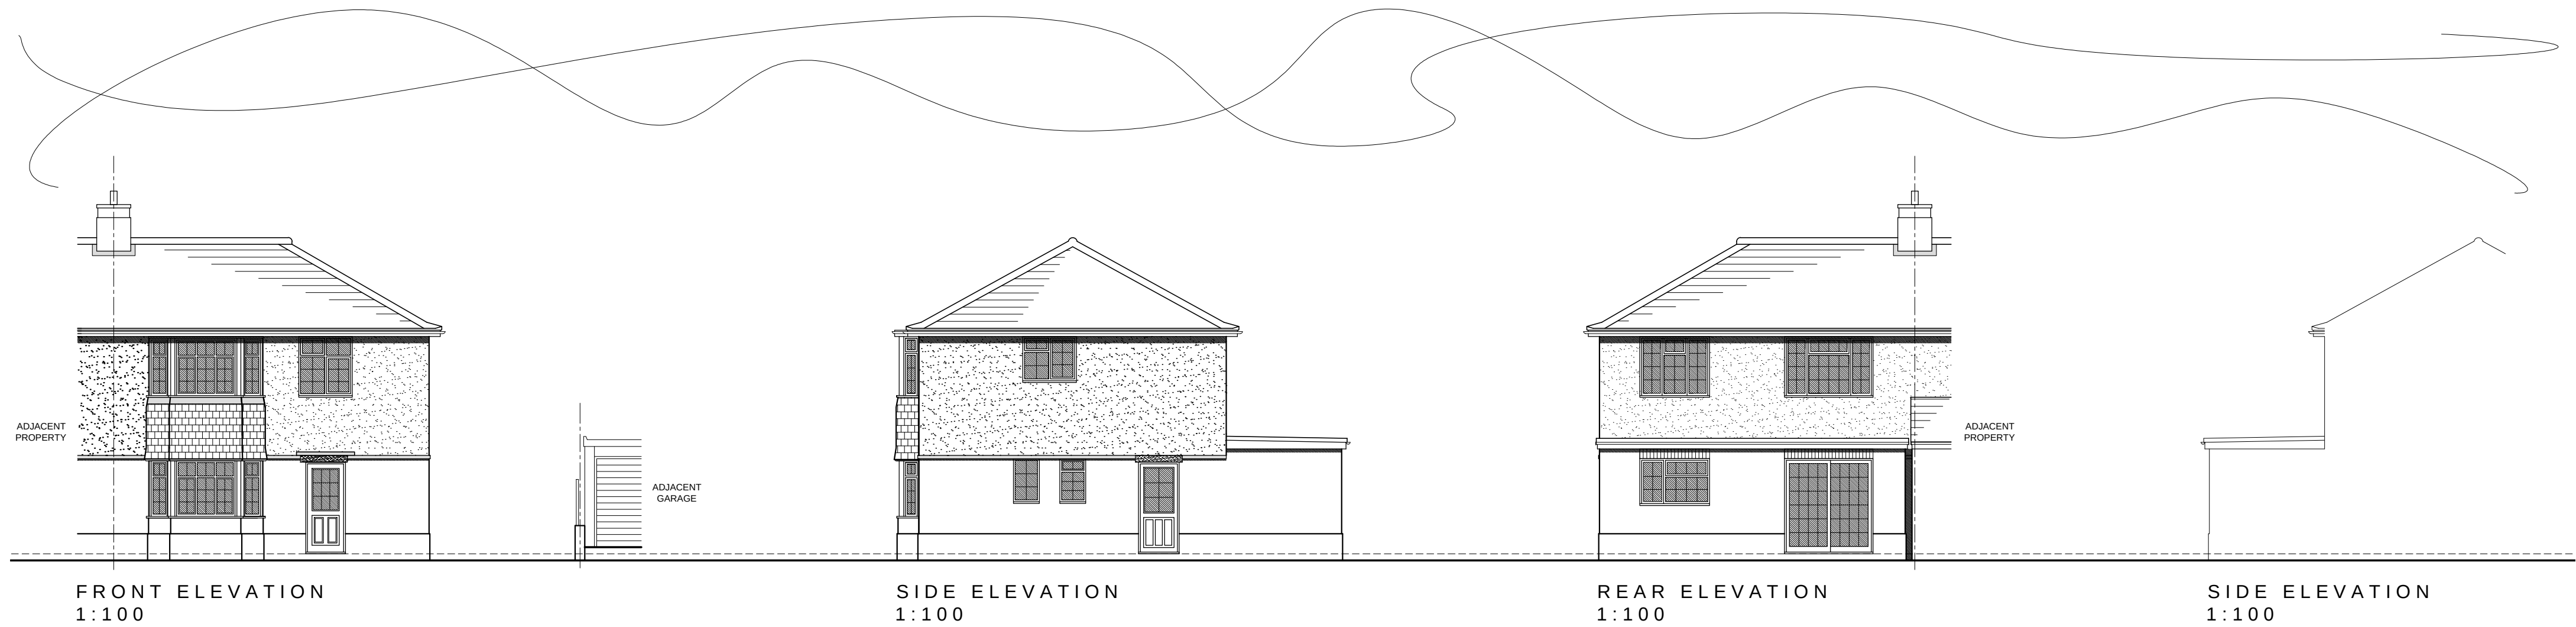
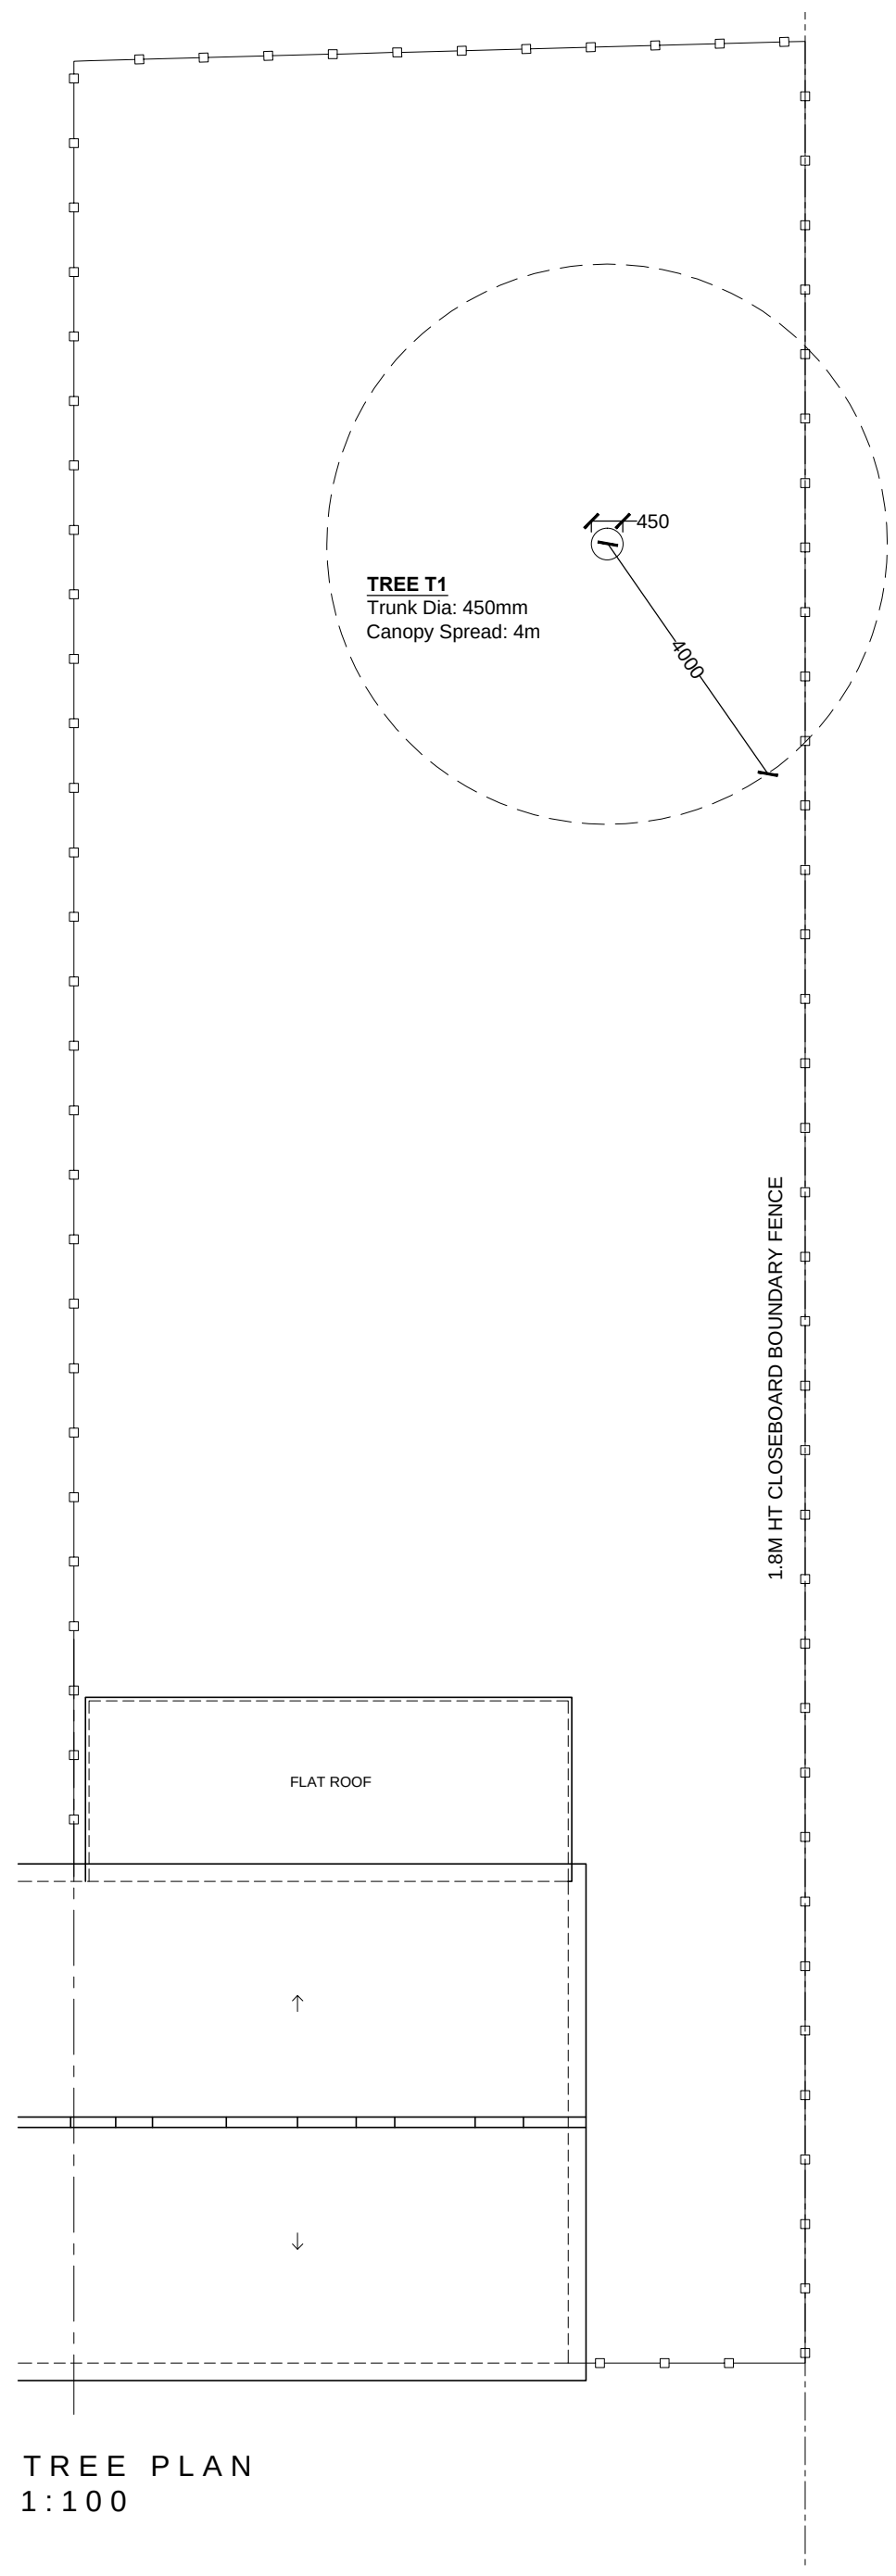
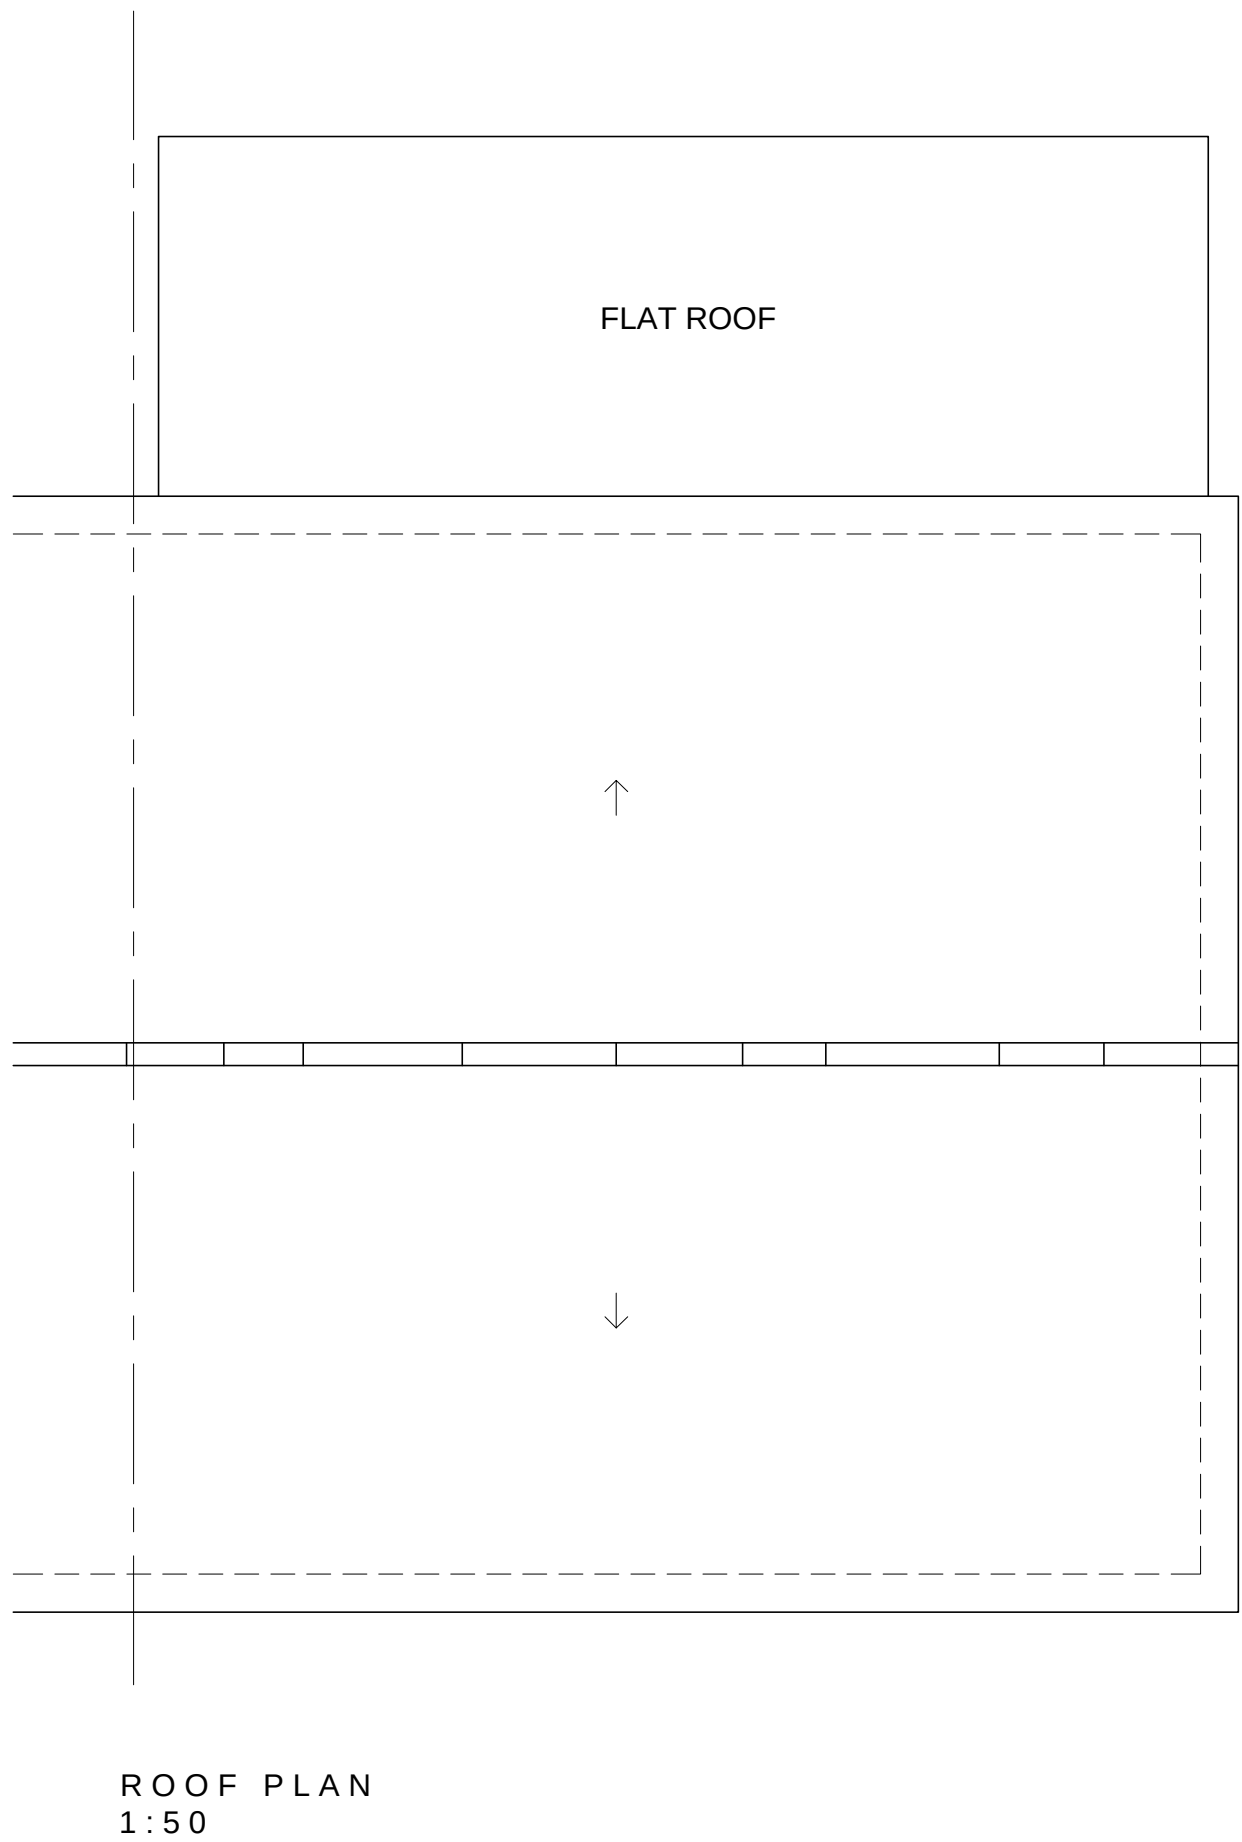


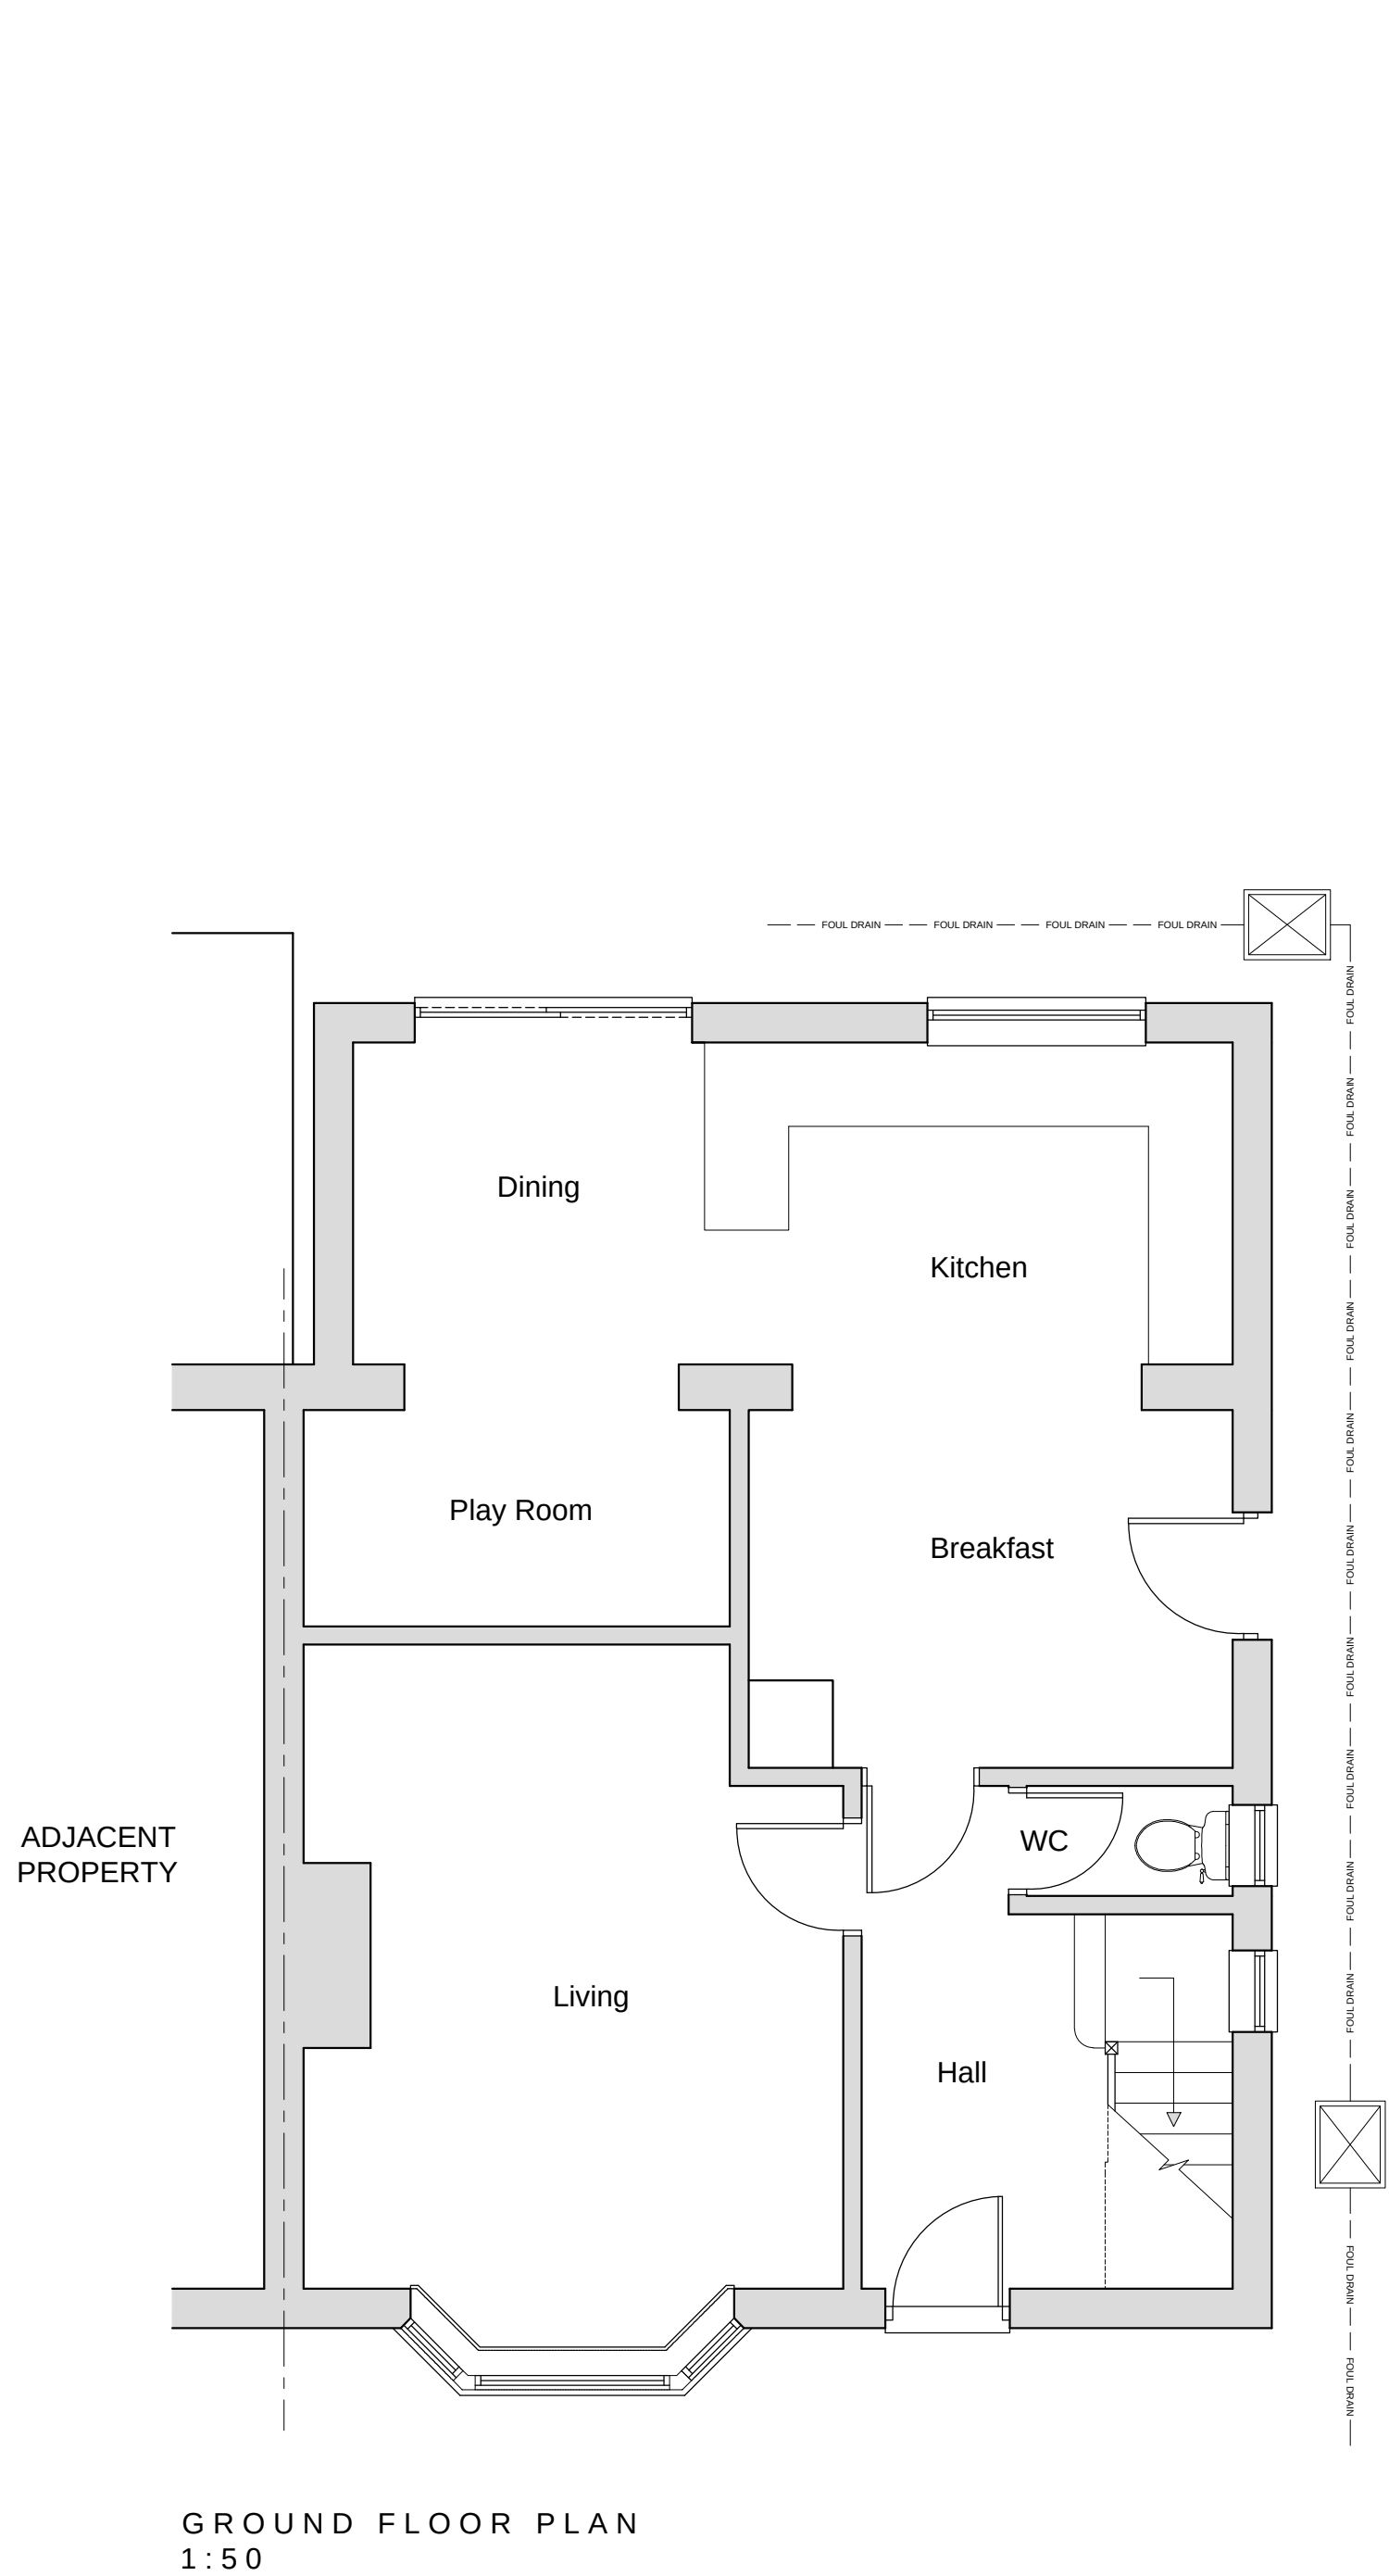


©Crown Copyright. All rights reserved. Licence no. 100019980


SITE PLAN
1:1250

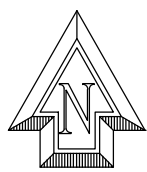

PLANS KEY	
	Existing Masonry
	New Brickwork
	New Blockwork
	New Roof
	Insulation
	Fence

 

LINEAR SCALE 1:100

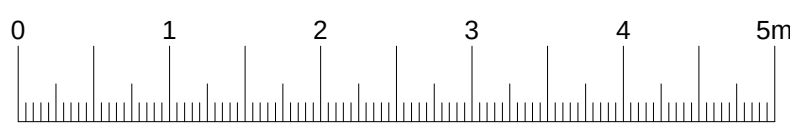

LINEAR SCALE 1:50

Client:
Ms Mary Bartlett

Address:
17 Holland Road
Tilehurst
Berkshire
RG30 4QE

Drawing Title:
Existing Plans & Elevations

Date: November 2017
Scale @ A1: 1:50 / 1:100 / 1:1250

Rev.	Date	Description

Drawing No: PL-001
Drawn By: LM
LMAD LTD