




All dimensions are to be checked on site before work commences.
Figured dimensions to be taken in preference to scaled dimensions.
If in doubt please ask.
© Copyright reserved.

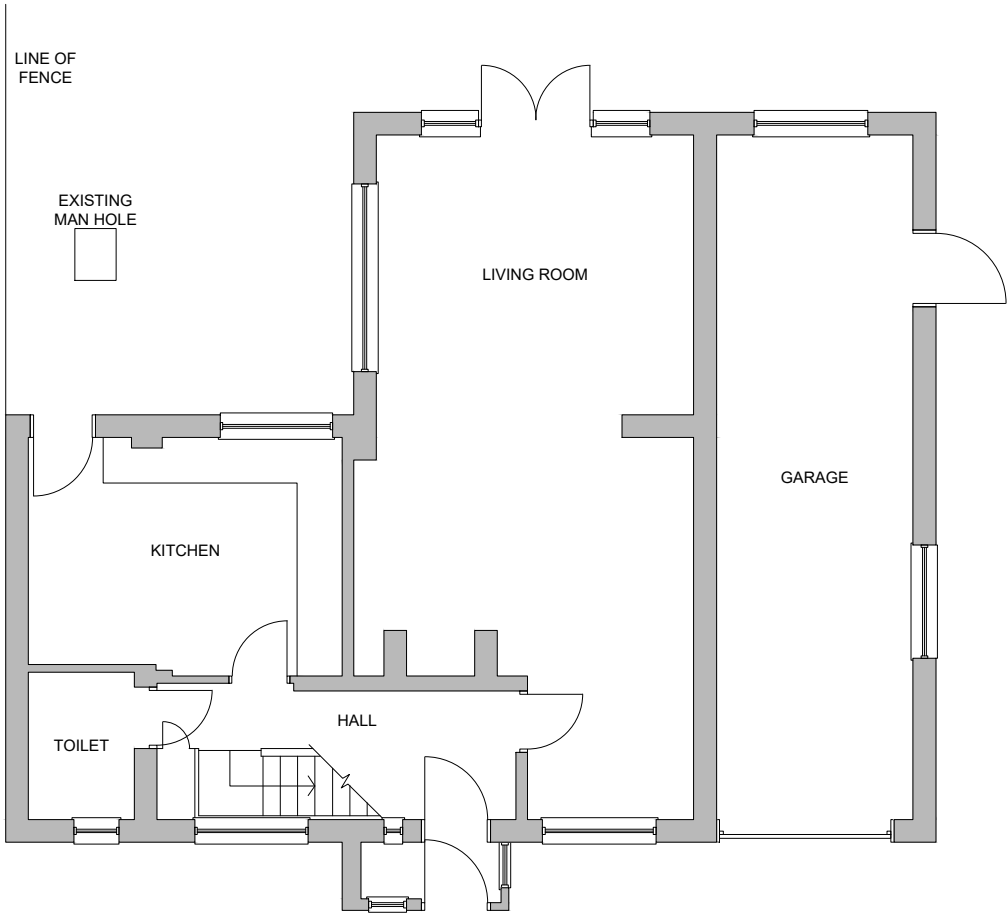

Existing Ground Floor

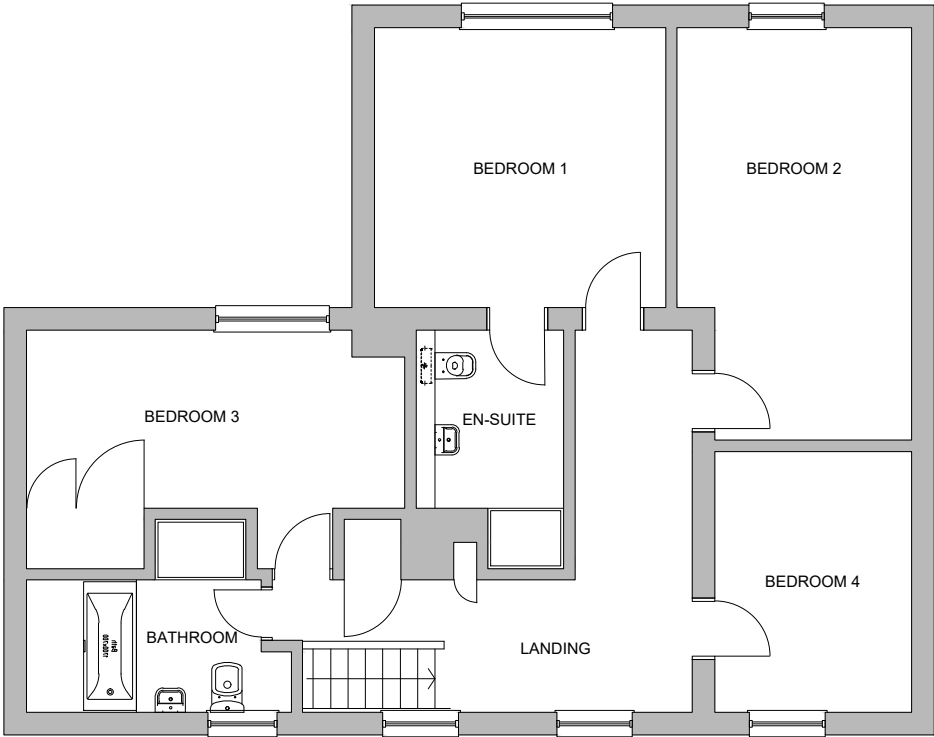

Existing First Floor

 

SCALE: 1:100 @ A3

P1	Planning Issue	14/11/17	CM
Rev	Notes	Date	Initial
Status		PLANNING	
robert rigby architects			
		42 Portman Road, Reading, Berks RG30 1EA Telephone: 0118 95770 10 Fax: 0118 95770 19 E-Mail: enquiries@rigbyarchitects.com	
Project: Alterations to 21 Highdown Hill Road 21 Highdown Hill Road Reading Berks RG4 8QR			
Client MR A HEAD			
Drawing Title: EXISTING FLOOR PLANS			
Scale: 1:100@A3		Dwg. No.: 1712-100	Rev.: P1
Drawn by: CM			
Date: AUG 2017			