

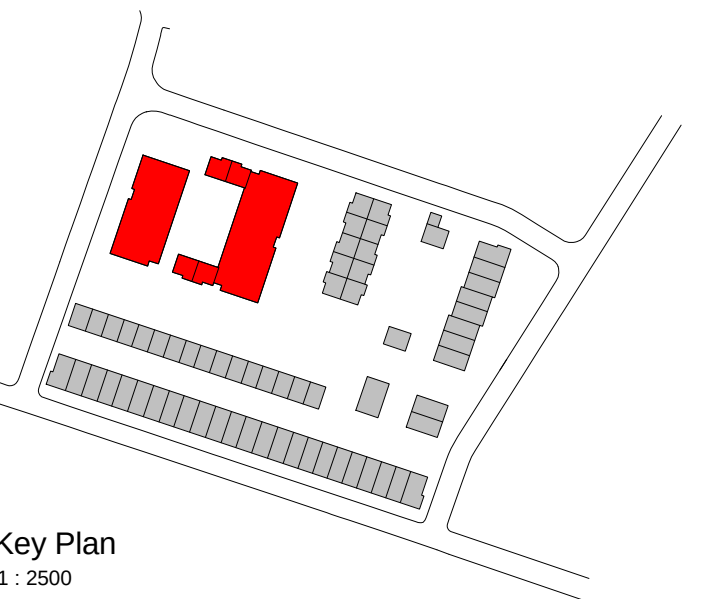


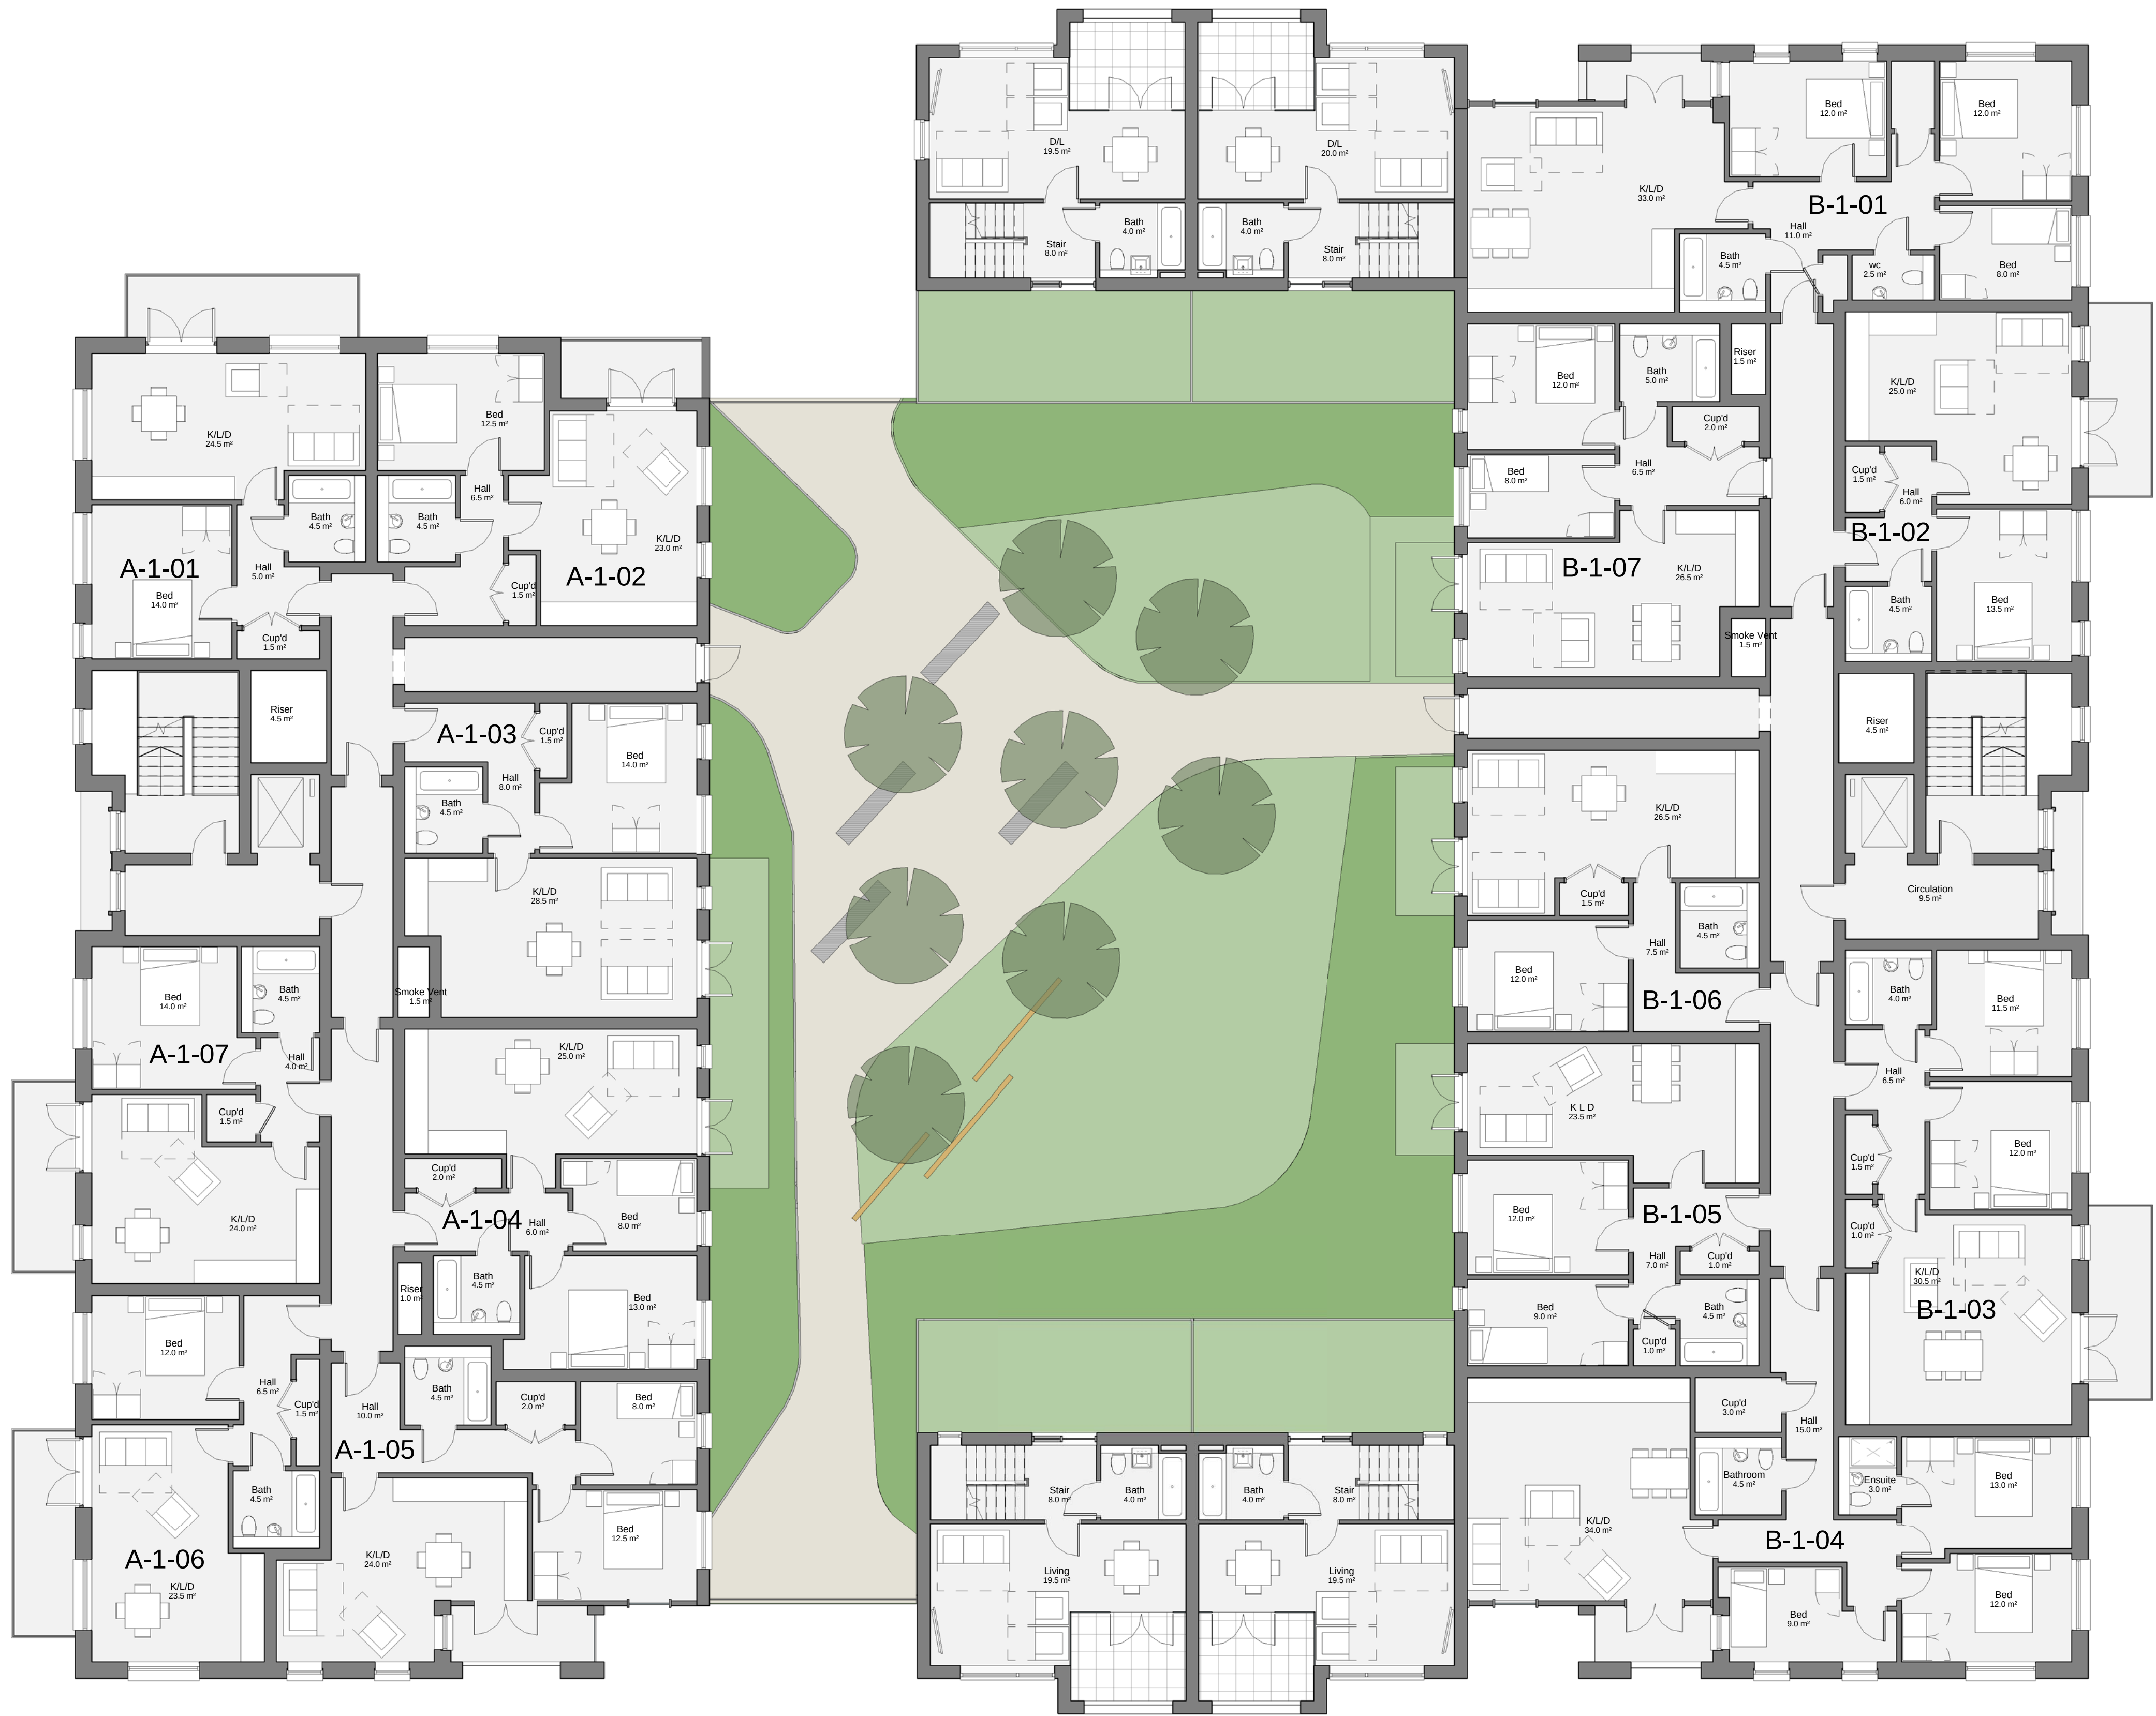

PLANNING

Project
Former Cox & Wyman Site
Cardiff Road, Reading
Drawing Title
Apartments - First Floor Plan

Date 06/10/17	Scale As indicated @ A1	Drawn by DC	Check by PN
Project No 24325	Drawing No A/PP-P11-11	Revision	

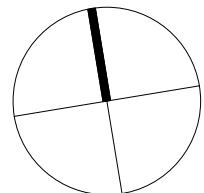

VISUAL SCALE 1:100

1 01_First Floor
1 : 100