


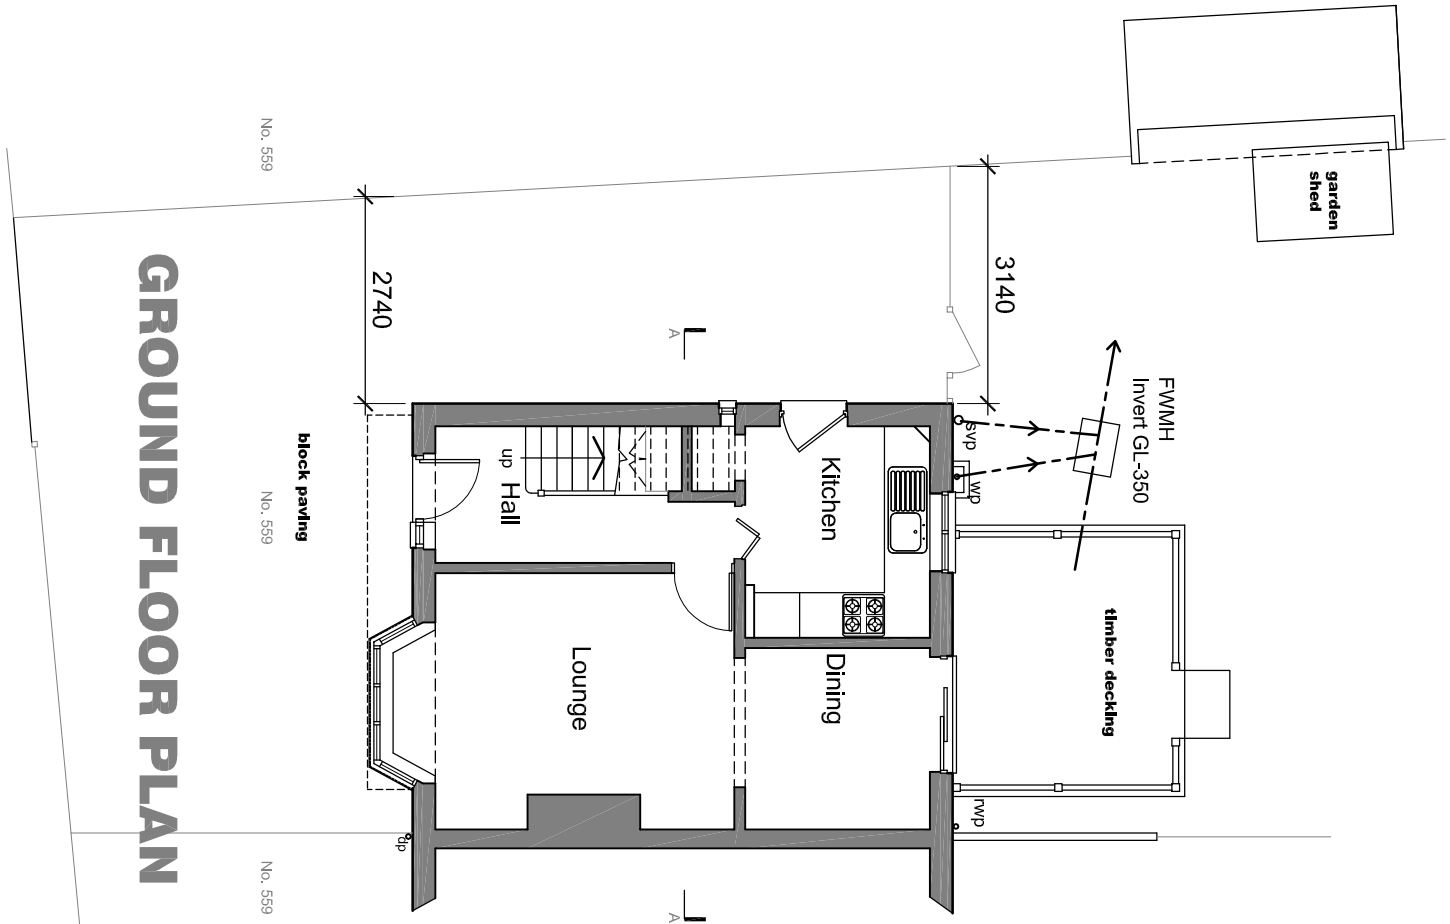


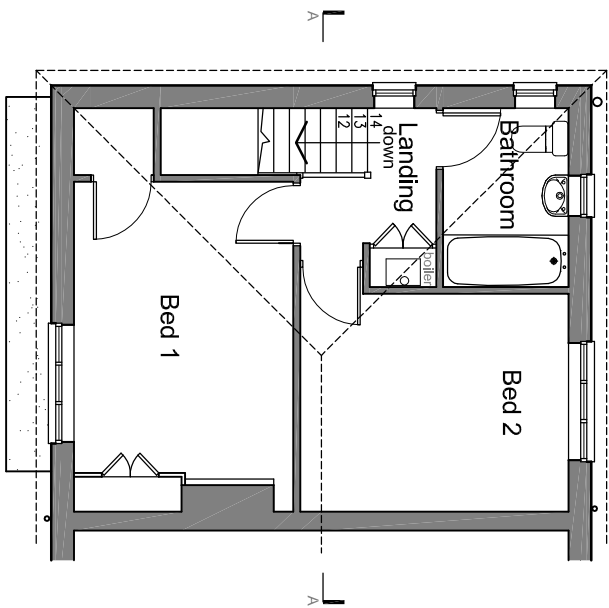

GROUND FLOOR PLAN

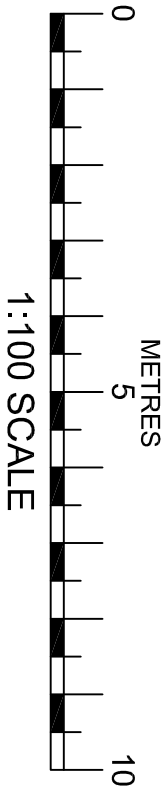

FIRST FLOOR PLAN

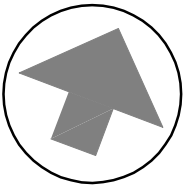

HAWKEDON DEVELOPMENTS



Oakwood House 14 High Tree Drive Earley Reading Berkshire RG6 1EU 0118 935 3655 info@ihaltld.co.uk		Project Proposed Extension & Alterations at:559 Basingstoke Road. Reading RG2 0SH		Title Existing Floor Plans		Drawn AB		Scale 1:100 @ A3		Date June 2017		Rev		All dimenstions to be checked on site prior to the commencement of any construction. This drawing may not be reproduced in any part or form without the written consent of Hawkedon Developments Ltd.	
Client Mr & Mrs T Taylor				Revision		Drawing No H1347.03								ALL COPYRIGHTS RESERVED	