




1 PROPOSED FRONT ELEVATION
Scale 1:200 @ A1

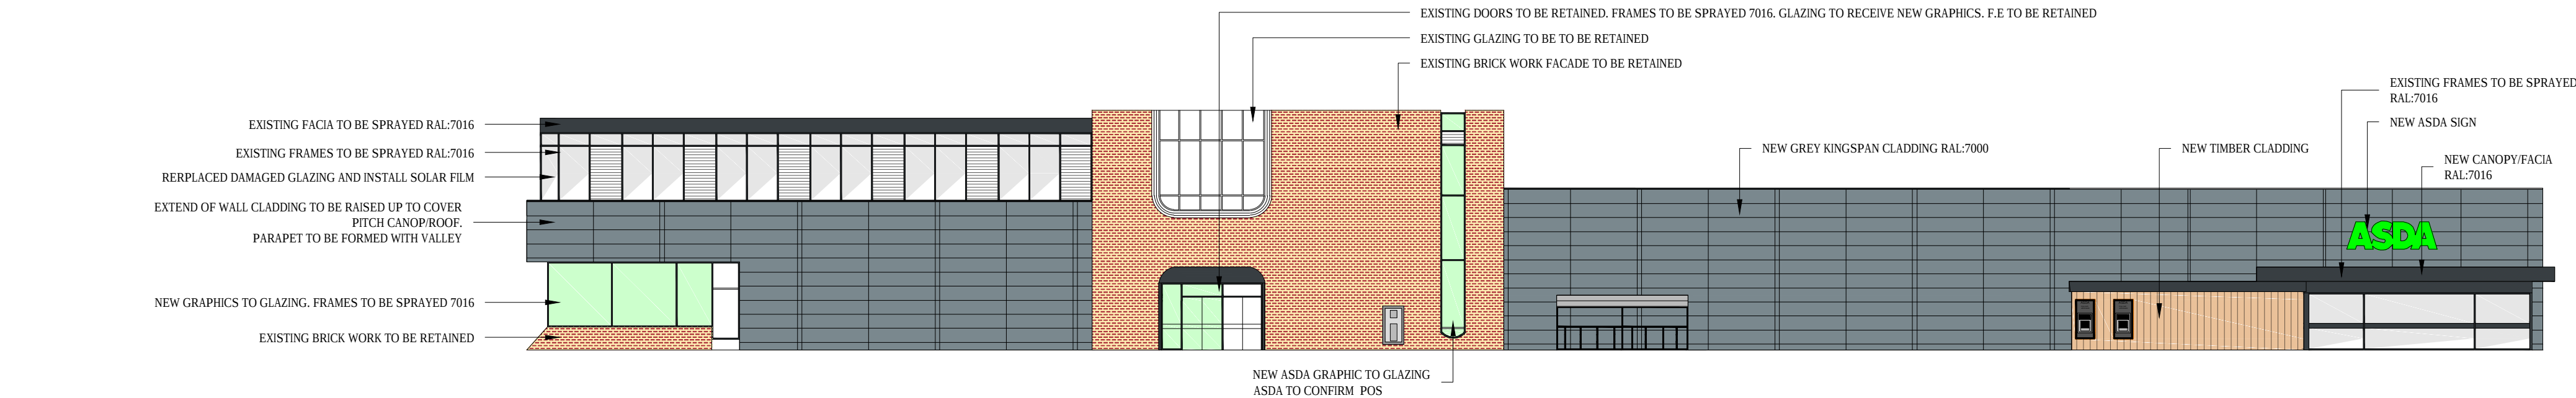


2 PROPOSED SIDE ELEVATION
Scale 1:200 @ A1

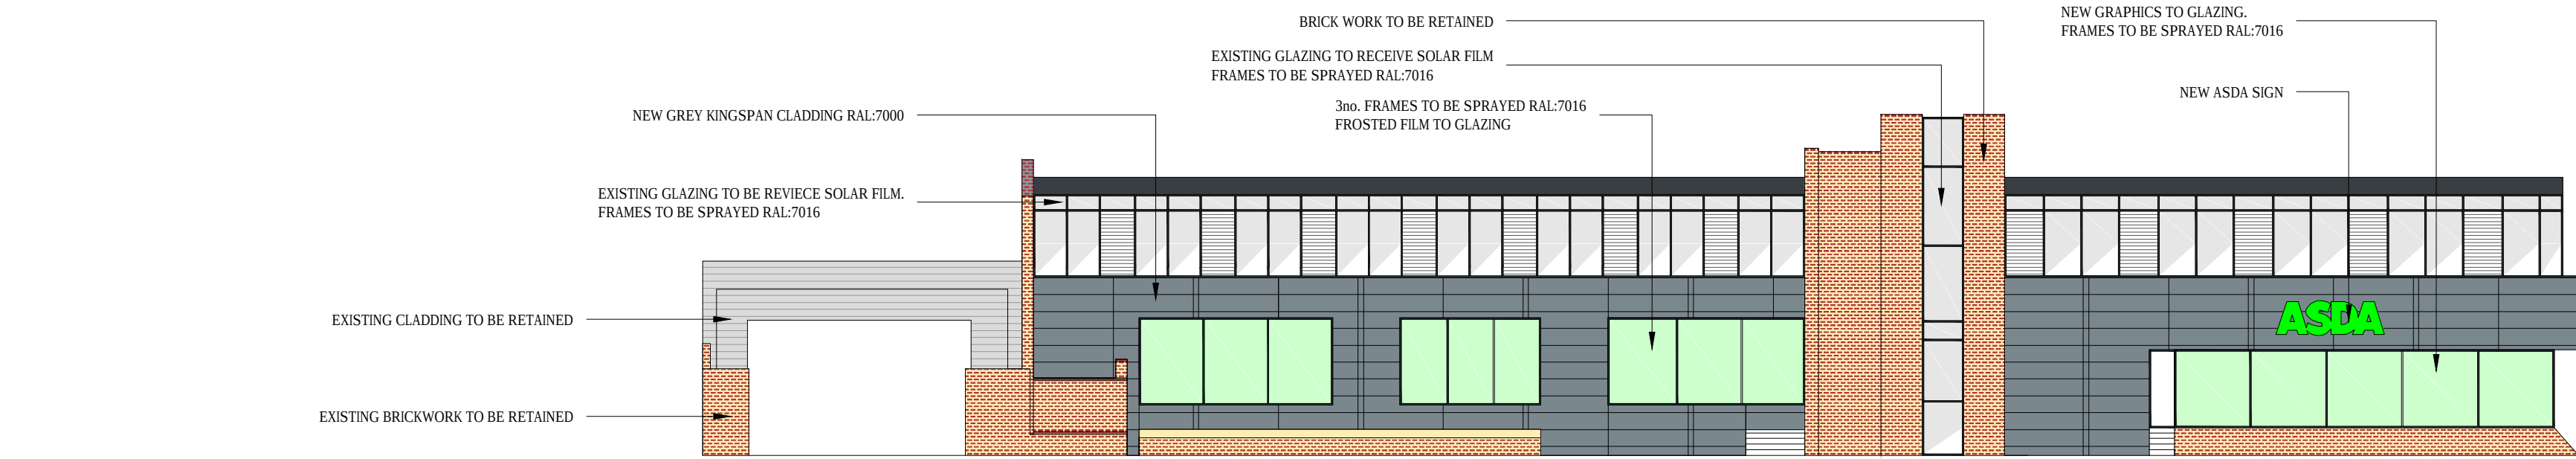



3 PROPOSED REAR ELEVATION
Scale 1:200 @ A1

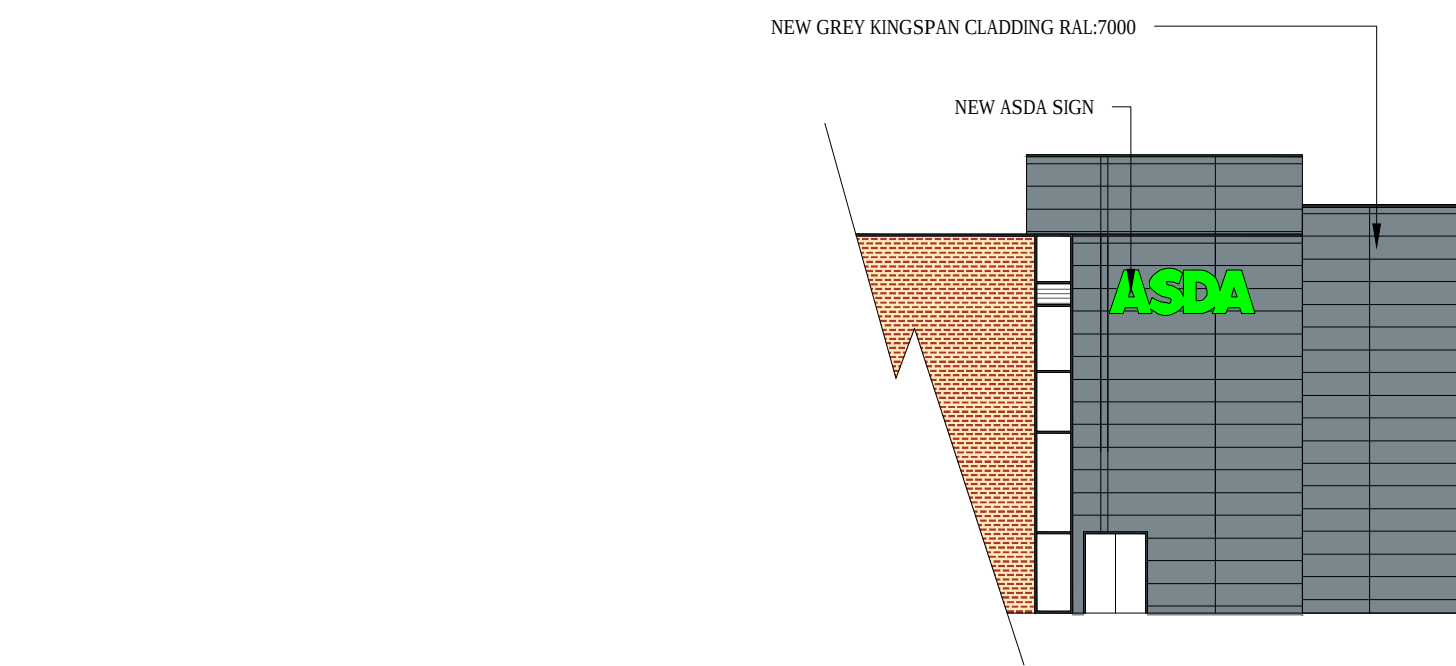

4 PROPOSED SIDE ELEVATION
Scale 1:200 @ A1

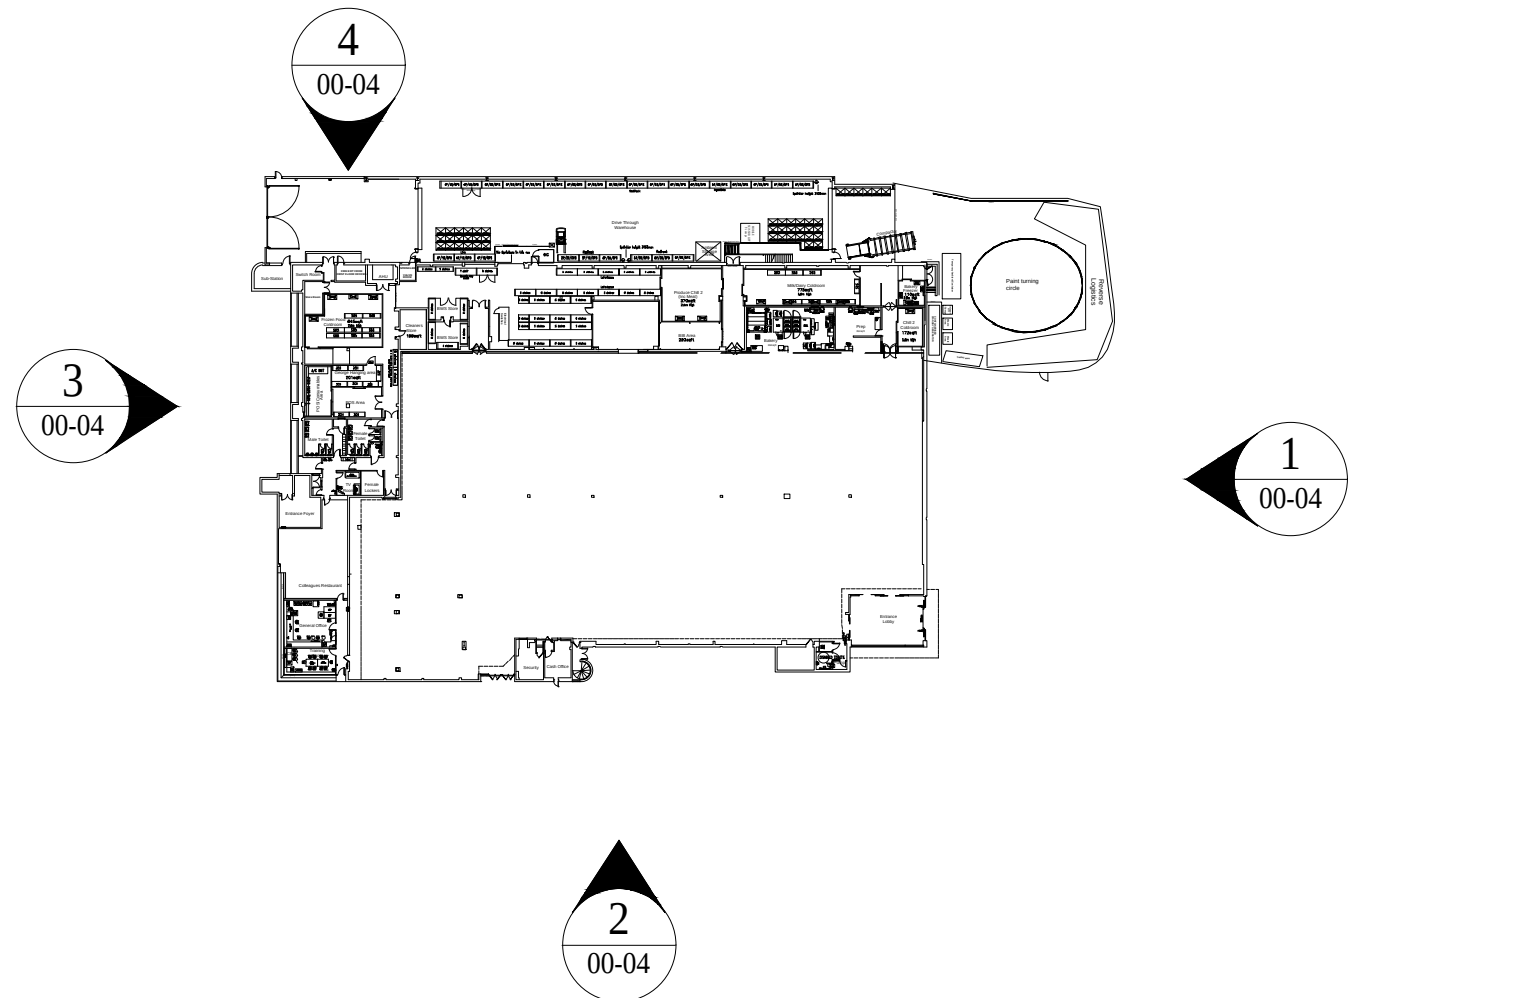

5 PROPOSED GROUND FLOOR PLAN
Scale 1:1000 @ A1

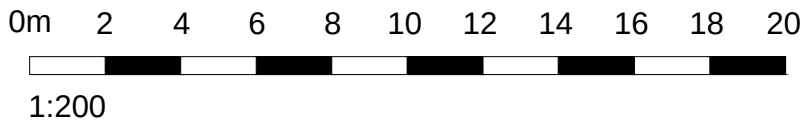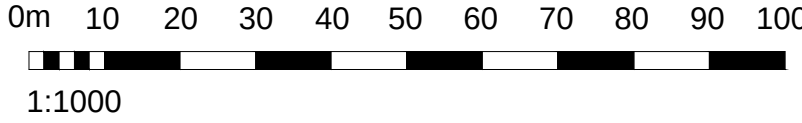

PLANNING

No. / Date / Description / Drawn / Check By
CLIENT

ASDA

PROJECT
PROPOSED OVERCLADDING
APPLICATION
ASDA TILEHURST
TITLE
PROPOSED ELEVATIONS

DRAWING STATUS
PLANNING
DRAWN MB CHECKED AB
SCALE AS SHOWN @ A1
DATE JUNE 2017

Whittam Cox
ARCHITECTS
Chesterfield / 01246 260261
London / 020 3388 0019
Leeds / 0113 3366018
whittamcox.com

JOB NO. 160430
DRAWING NO. PL_04
REV -