


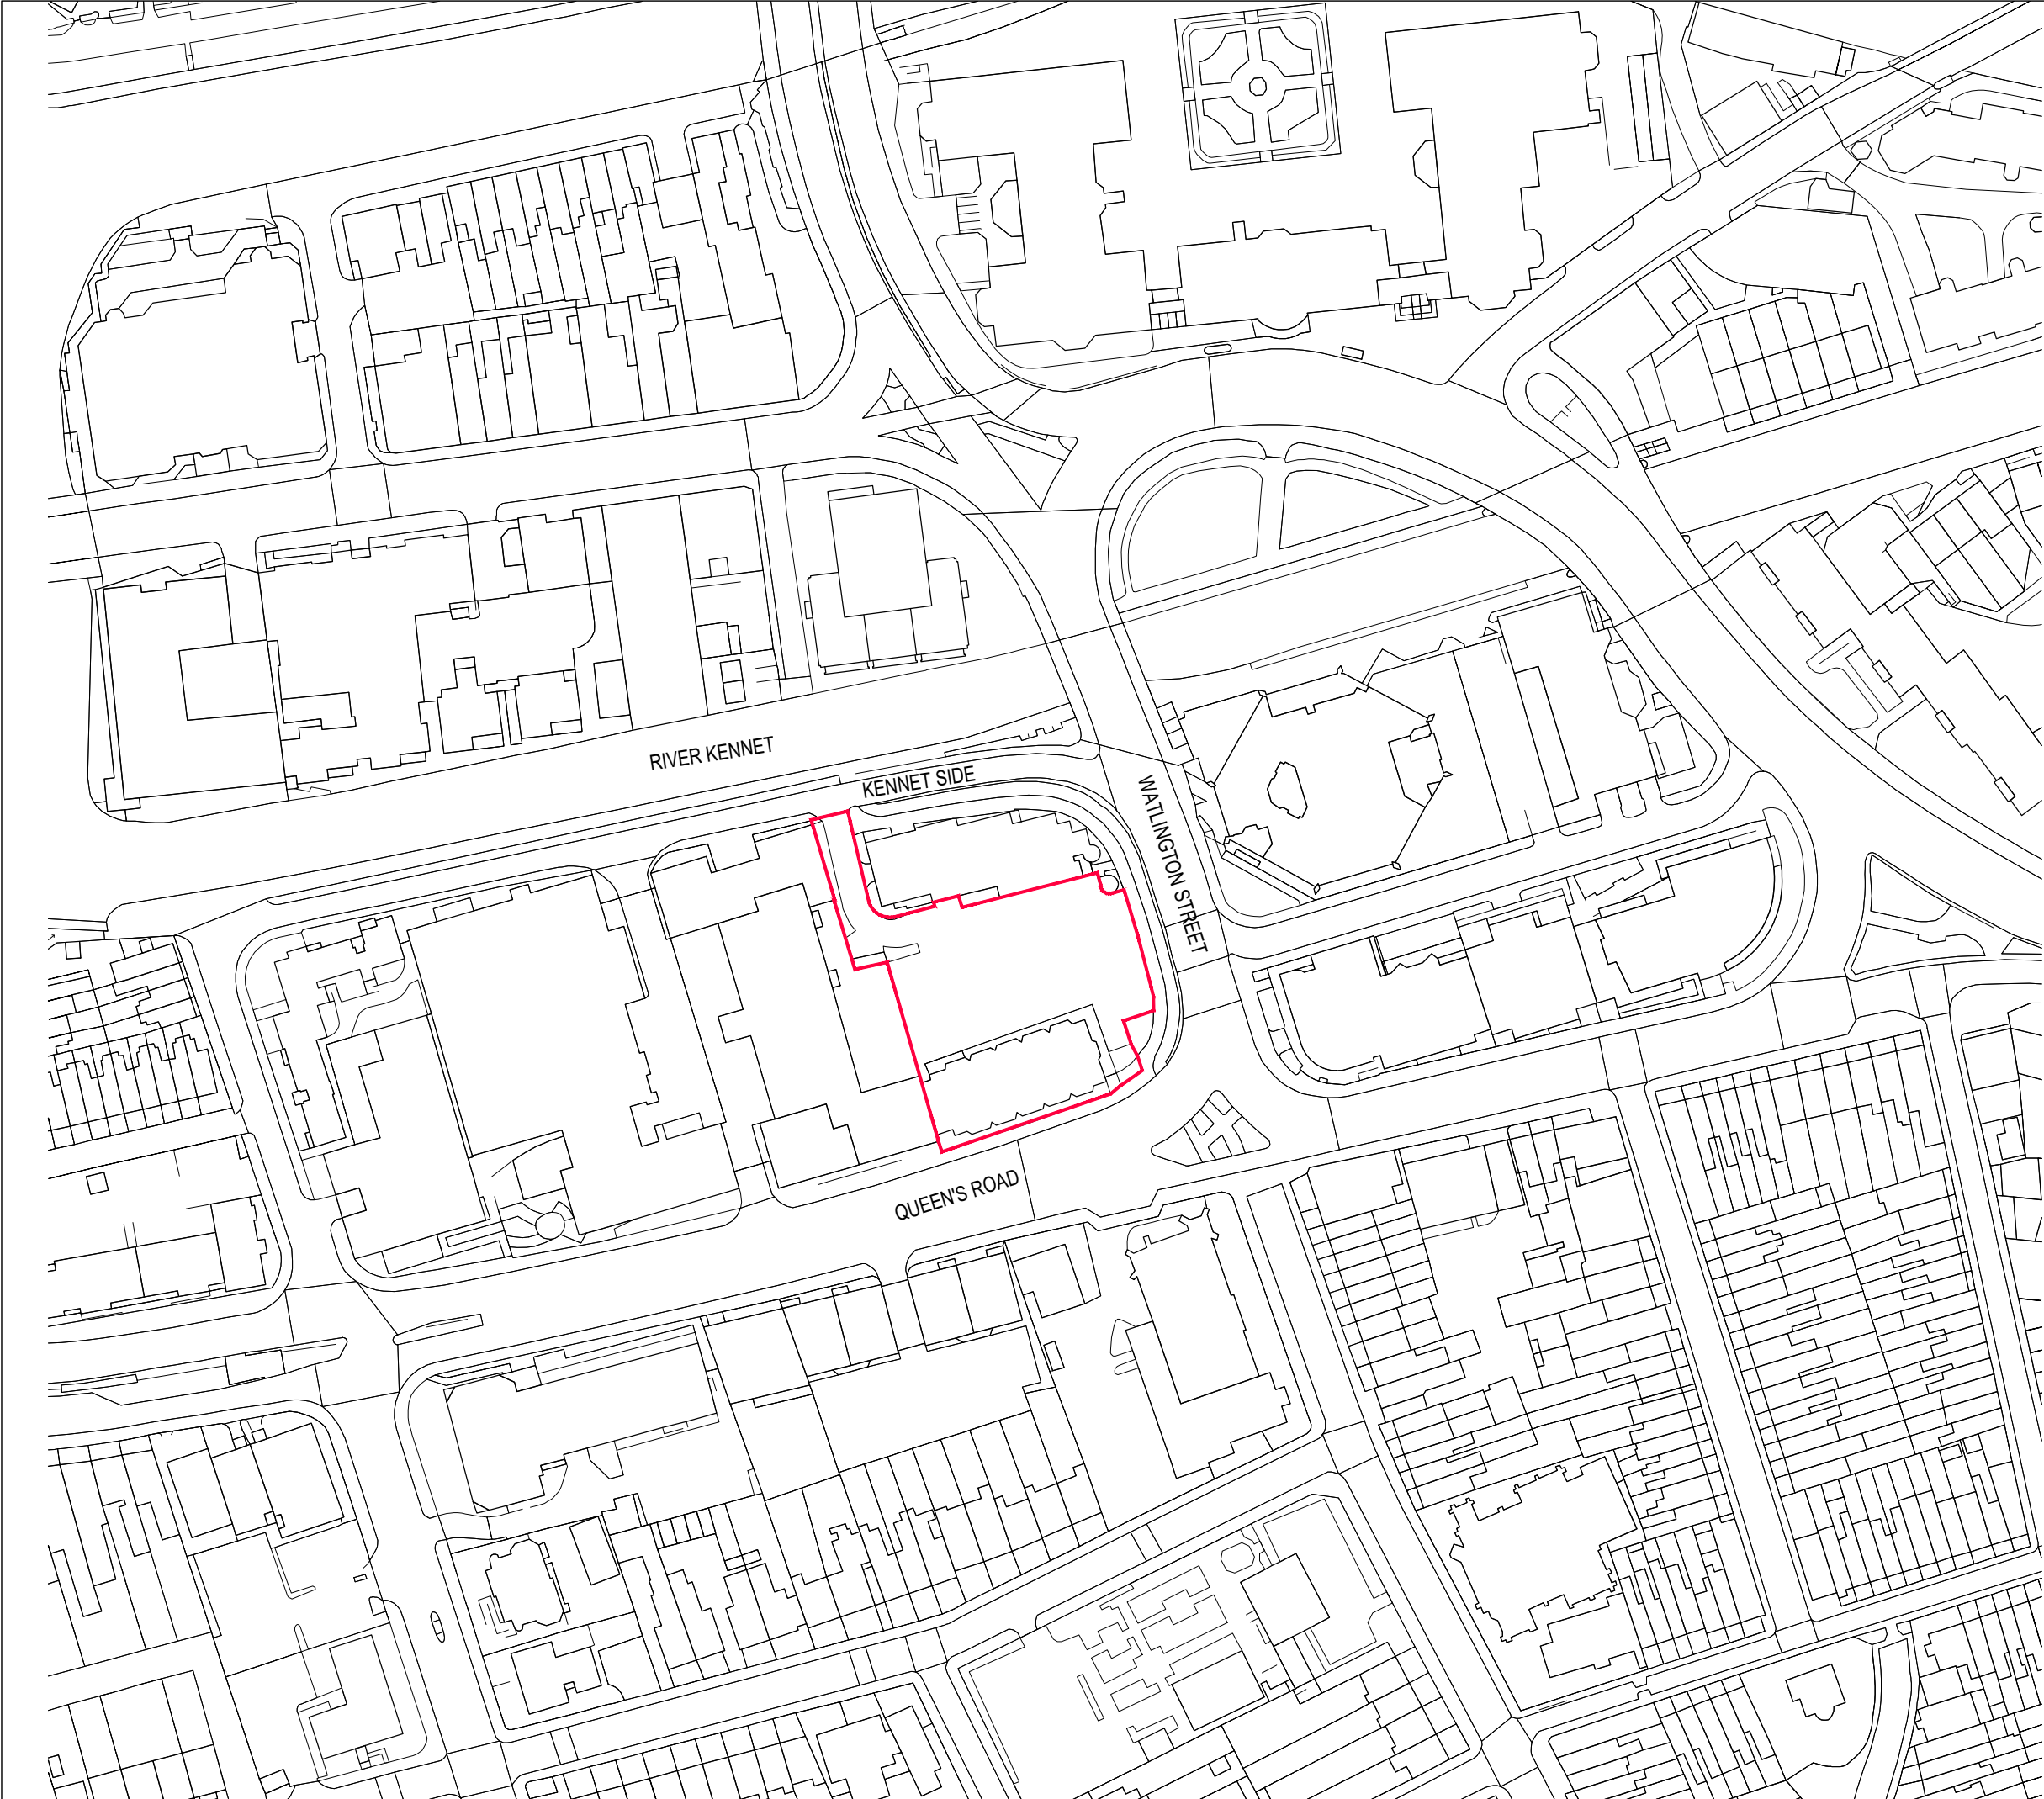

DRAFT


© EAA - EMRE AROLAT ARCHITECTURE

DO NOT SCALE FROM THIS DRAWING. VERIFY ALL DIMENSIONS ON SITE. DRAWING SHOULD BE READ IN CONJUNCTION WITH INFORMATION FROM ALL OTHER DESIGN CONSULTANTS AND CONTRACTORS. ALL DRAWINGS IN DIGITAL FORMAT ARE FOR REFERENCE ONLY. PAPER COPIES ARE AVAILABLE ON REQUEST.

THE OWNERSHIP BOUNDARY (SHOWN IN RED) IS AS SHOWN IN SHP'S DRAWINGS SALES PLAN (DRW. NO 4929 24) AND SITE PLAN (DRW NO: 4929 24A)



59-75 QUEEN'S ROAD READING
RG1 4BN

 

NO	DATE	BY	REVISION	CONTROL

SITE LOCATION PLAN

PROJECT NAME
CLARENDON HOUSE

EAA EMRE AROLAT ARCHITECTURE
40 BOWLING GREEN LANE, LONDON UK
EC1R 0NE T.020 7415 7235-36-37
london@emre-arolat.com - www.emre-arolat.com

CLIENT
READING HEIGHTS LIMITED

PROJECT NO 220	DRAWN KU CHECKED AZ	ISSUE DATE 11.01.2018 SCALE 1/1250@A3
--------------------------	------------------------------	--

BLOCK	STAGE	REVISION
G	P	11-01