




View from Position 1



View from Position 2

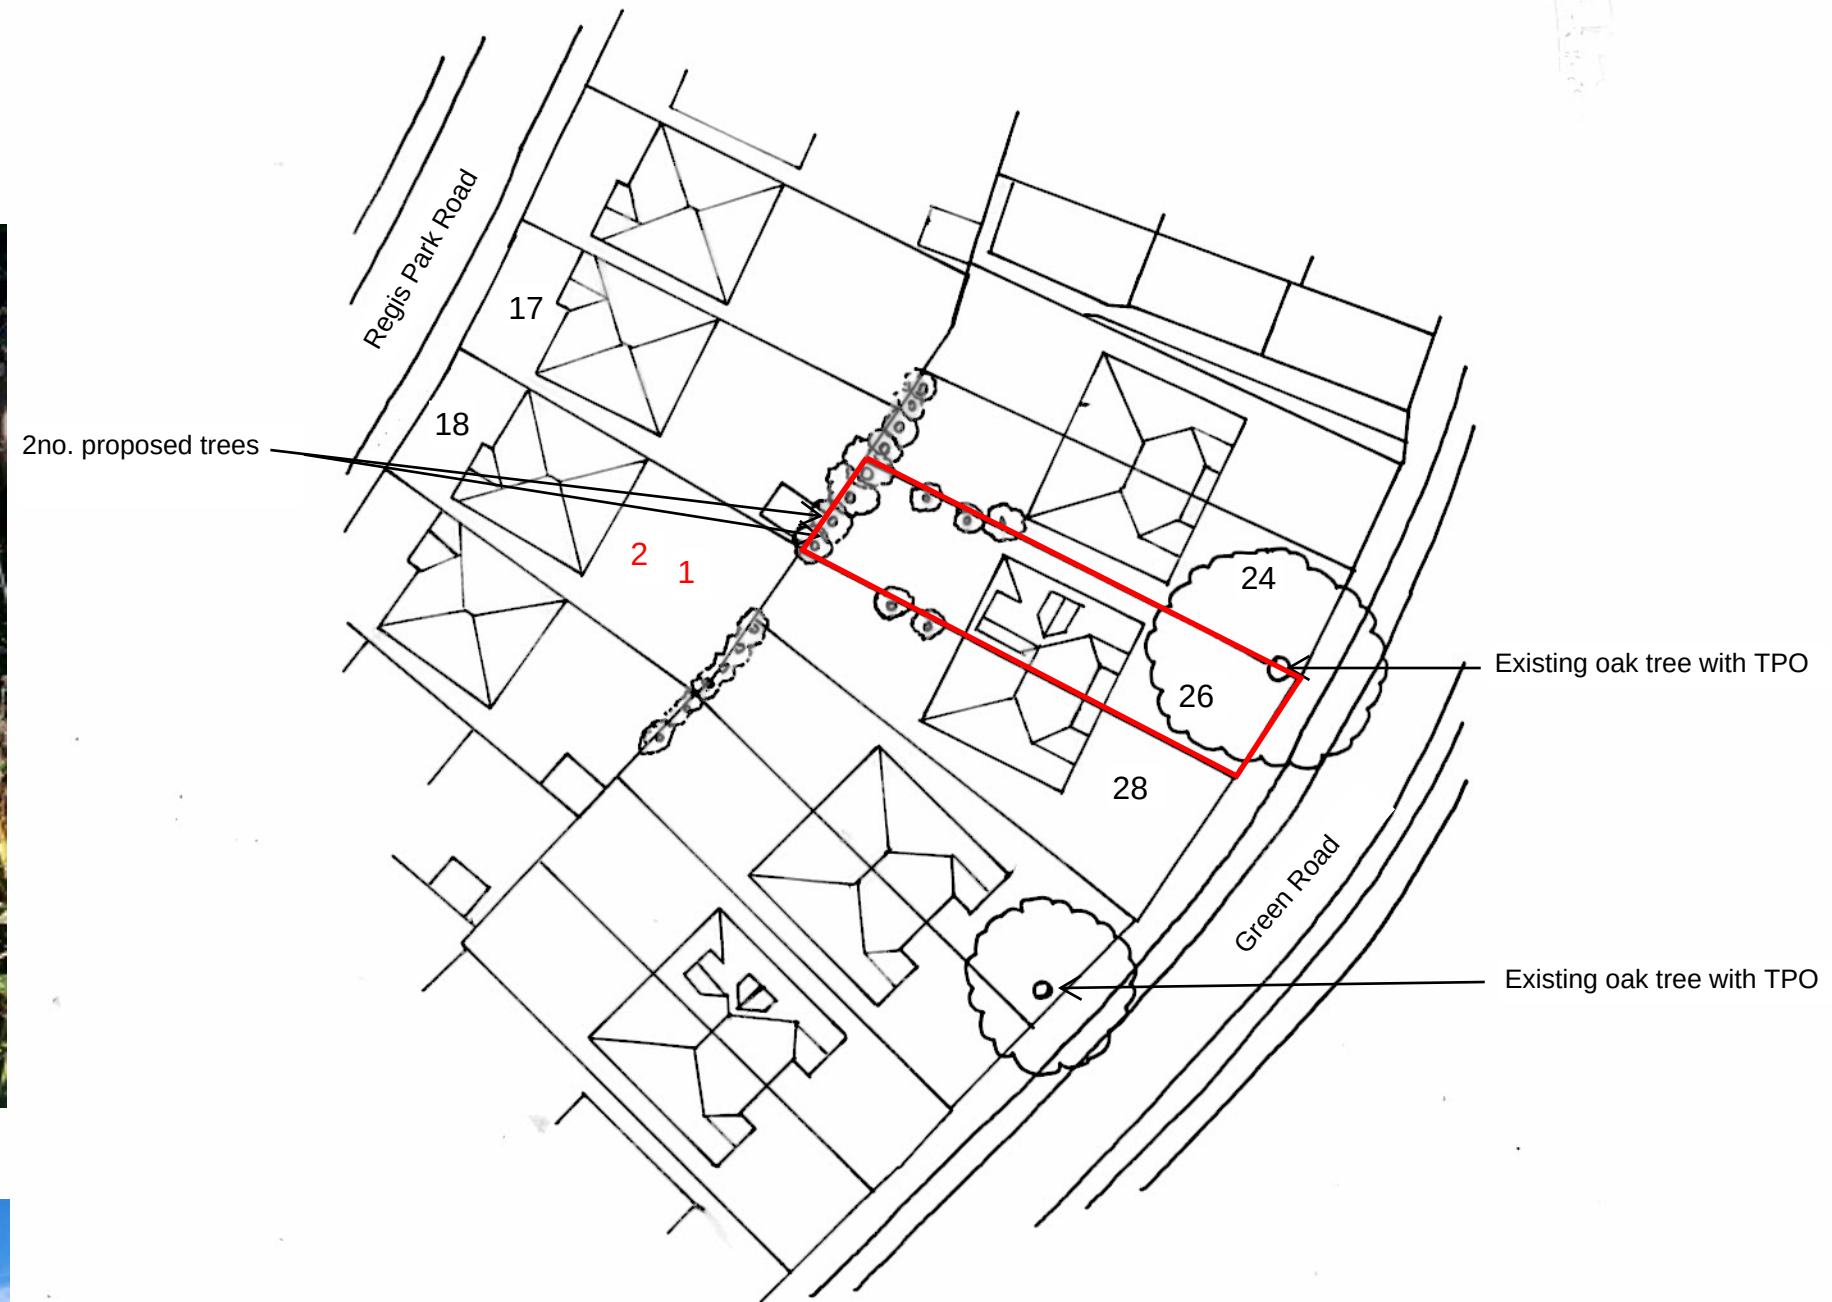

26 Green Road, Reading
 Planning Application
 Proposed Site Plan - Existing &
 Proposed Trees
 Drawing No. 003 Scale 1:500 at A3 July 2017