



Rear Elevation
1 : 100



Front Elevation
1 : 100




Side Elevation
1 : 100




Side Elevation 2
1 : 100


Garage type associated with units 15 & 22.
Drawings to be read in conjunction with
house type E.03 & E.01

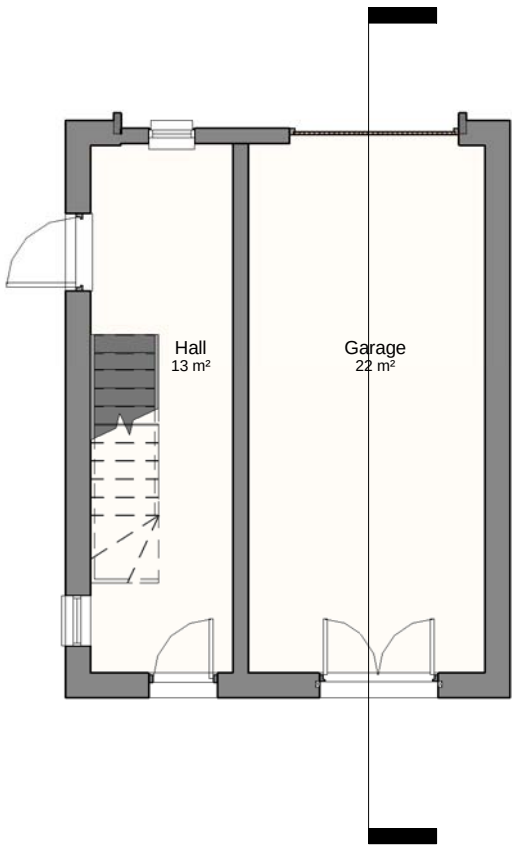


00_Ground Floor
1 : 100

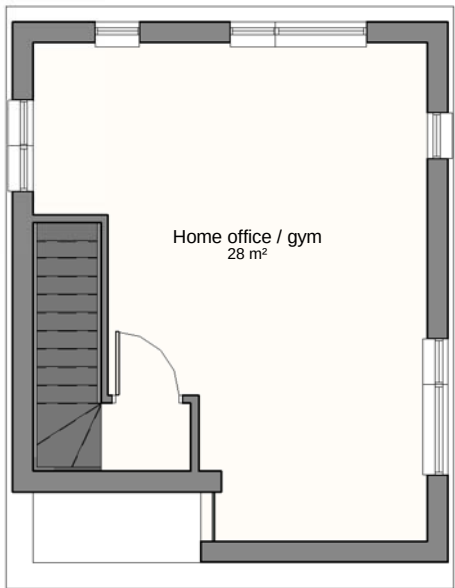


01_First Floor
1 : 100

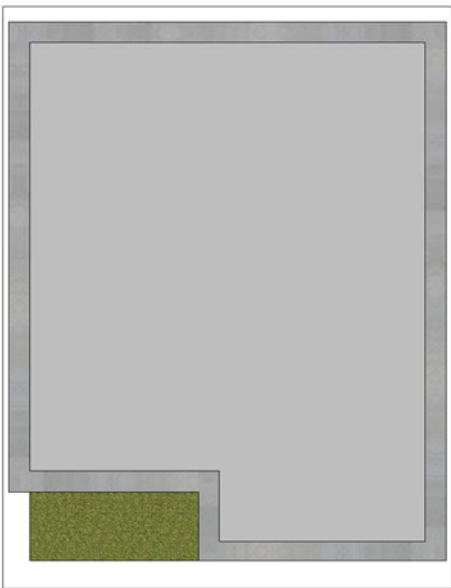

02_Eaves
1 : 100

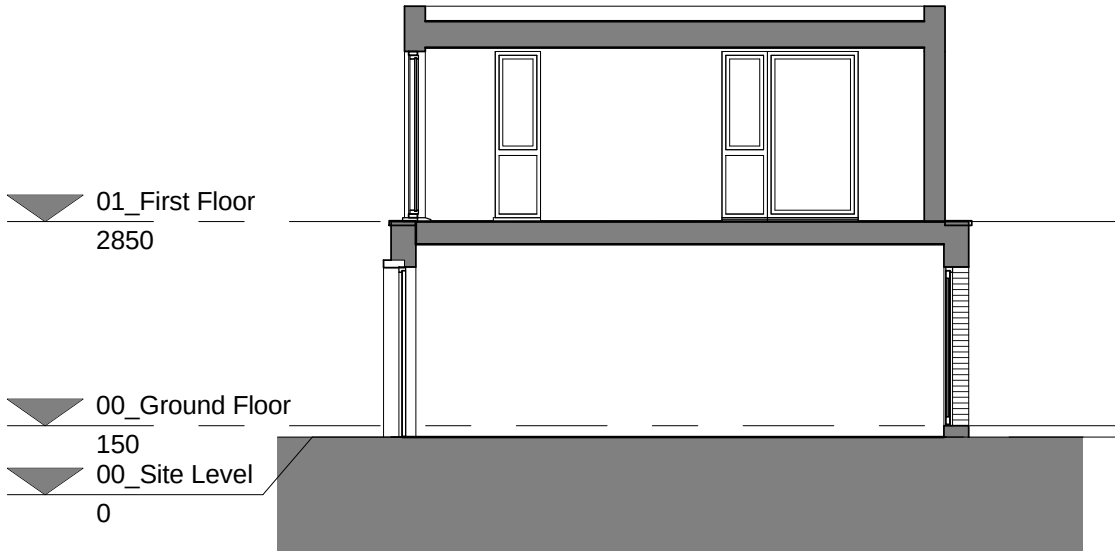

Section
1 : 100

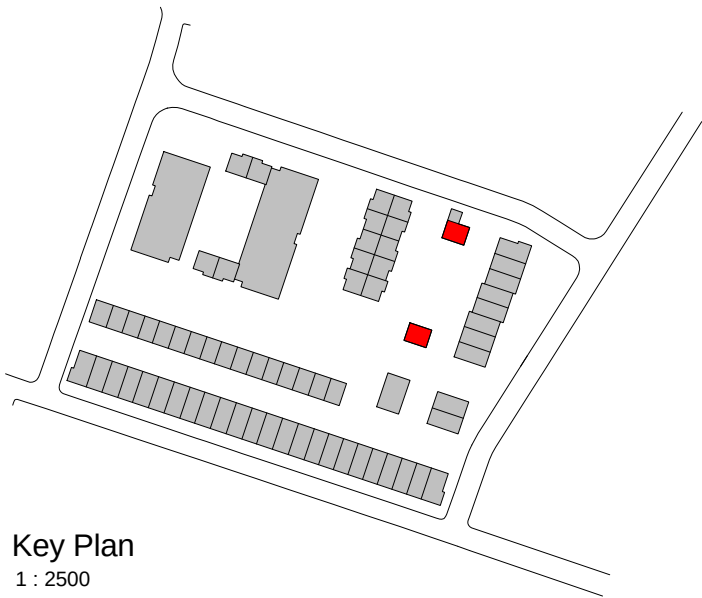

Key Plan
1 : 2500

PLANNING

Project
Former Cox & Wyman Building
Cardiff Road, Reading
Drawing Title
Garage Type G.03

Date	Scale	Drawn by	Check by
06/10/17	As indicated @ A2	DC	PN
Project No	Drawing No	Revision	
24325	A-PP-11-53		



VISUAL SCALE 1:100