

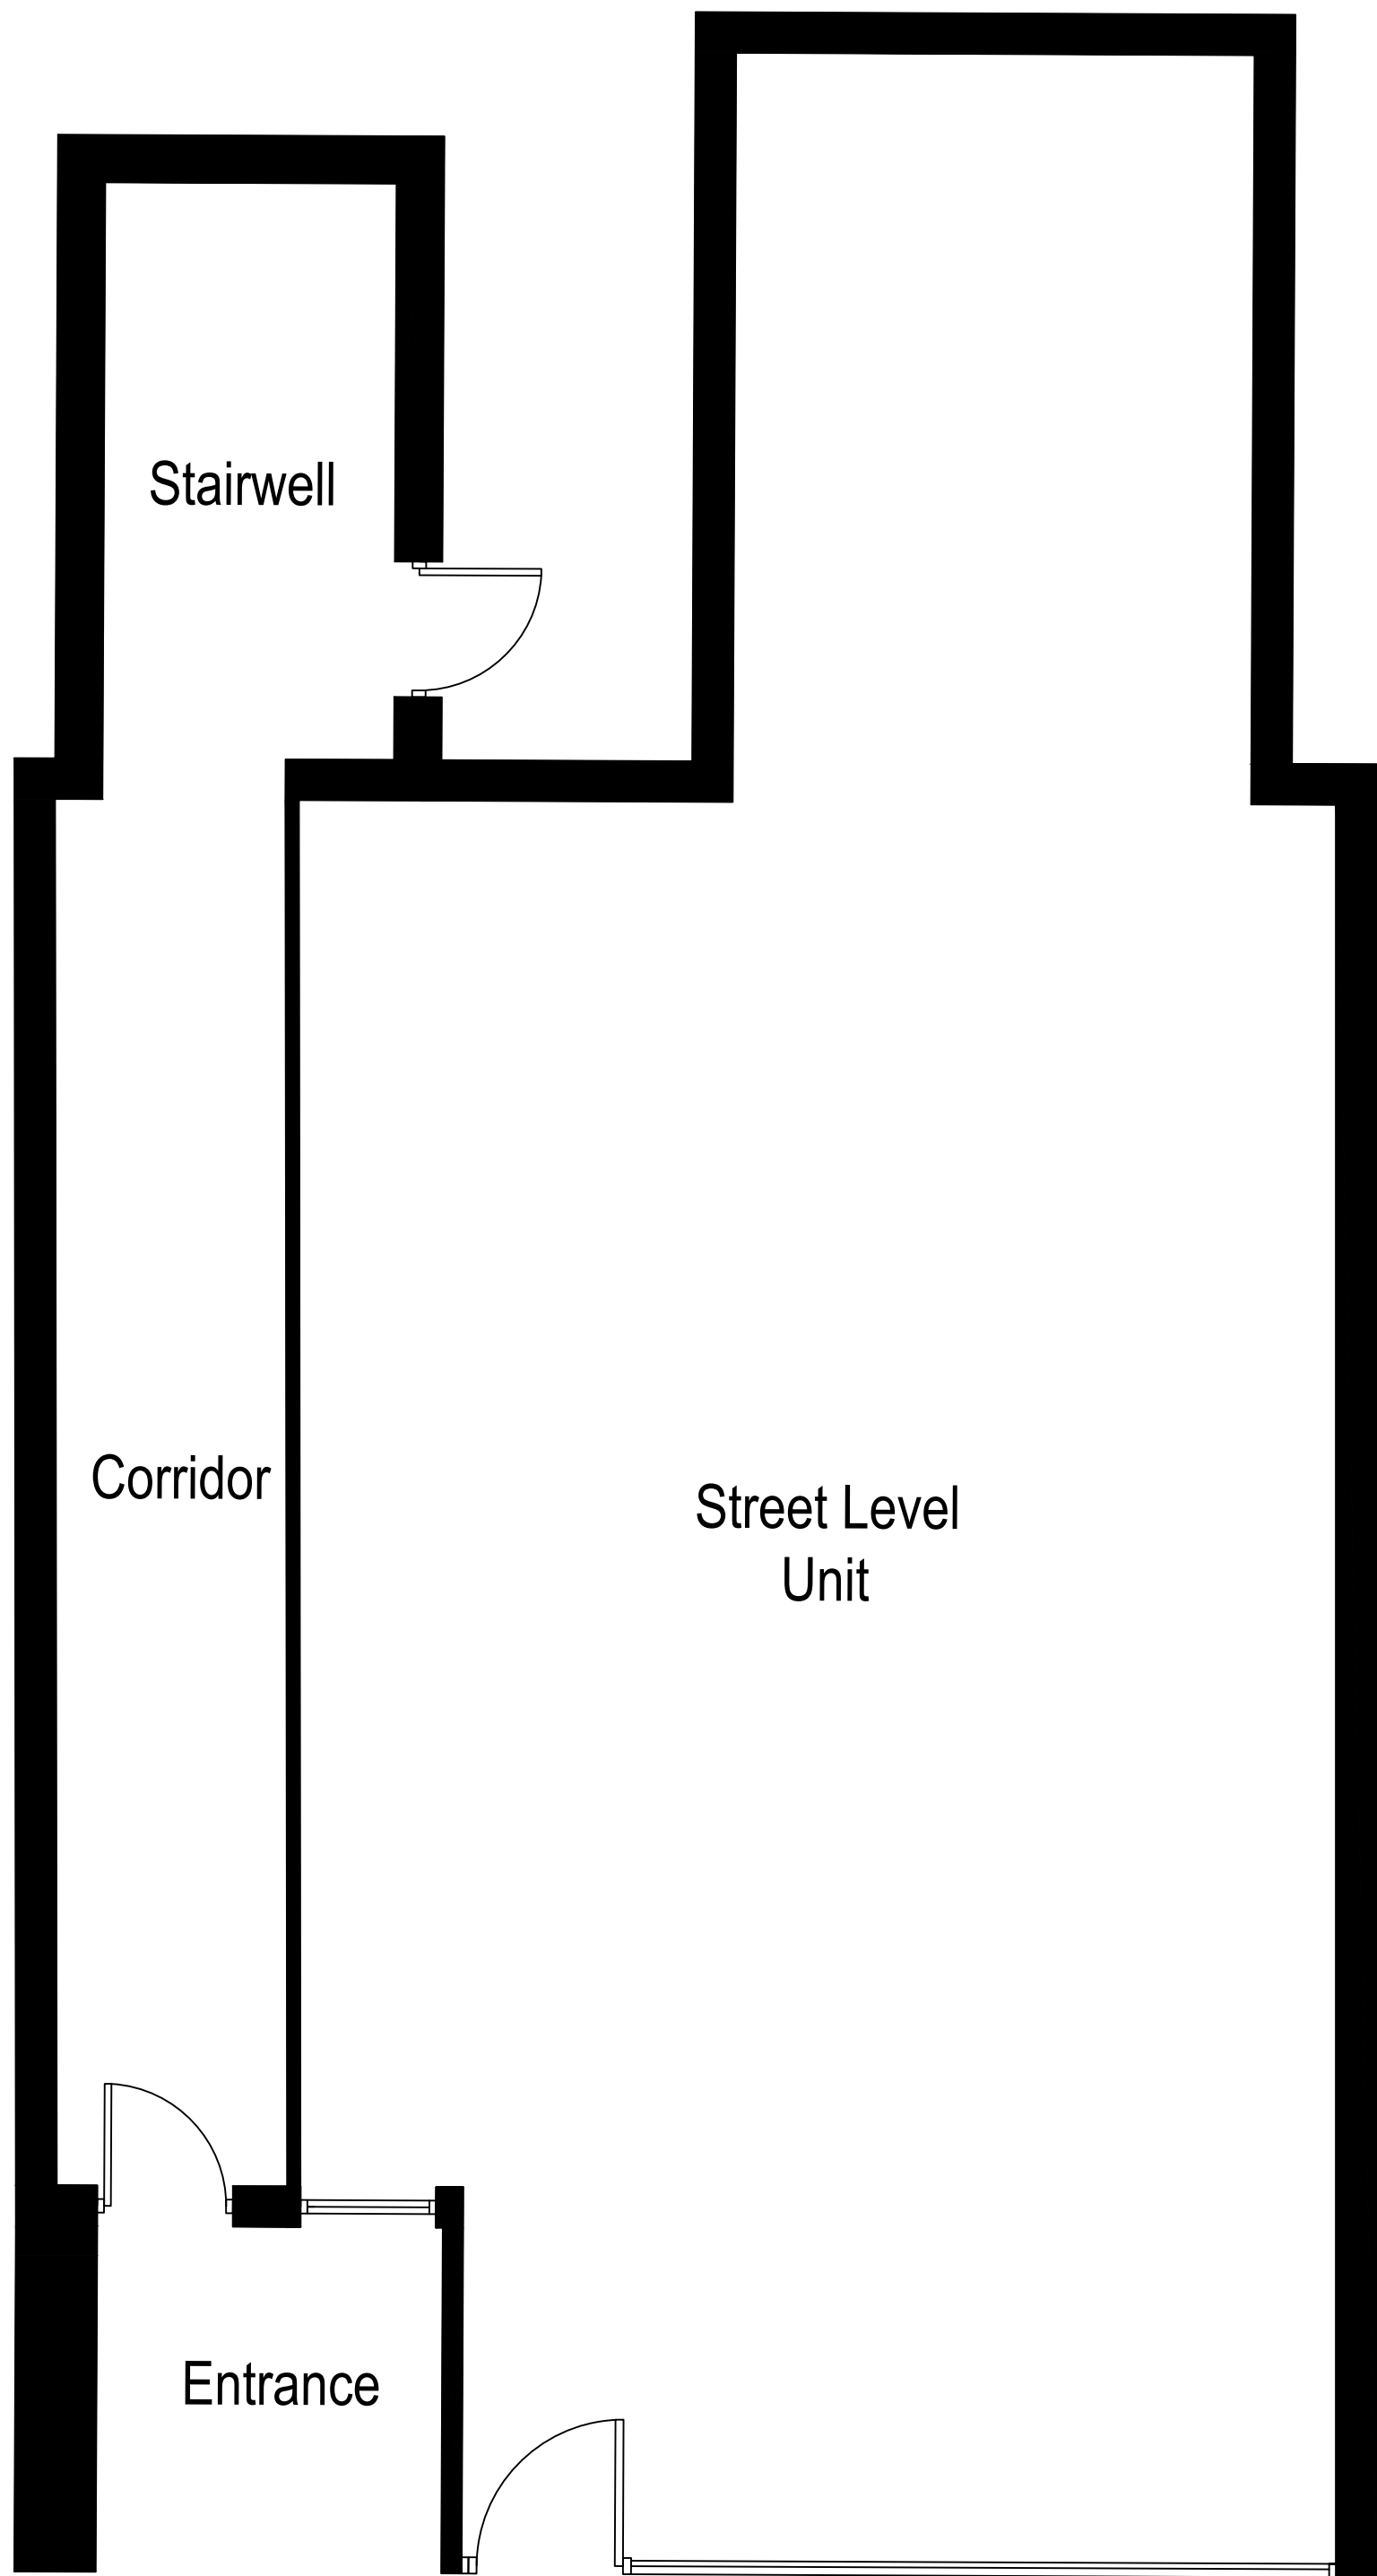


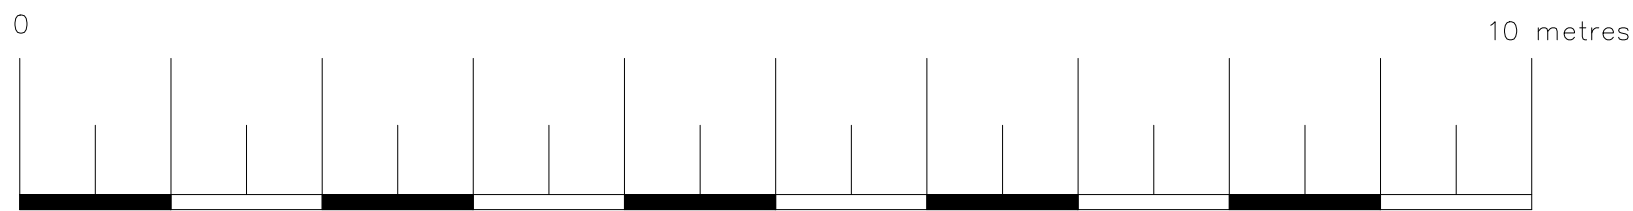


Existing Ground Floor
Scale 1:50

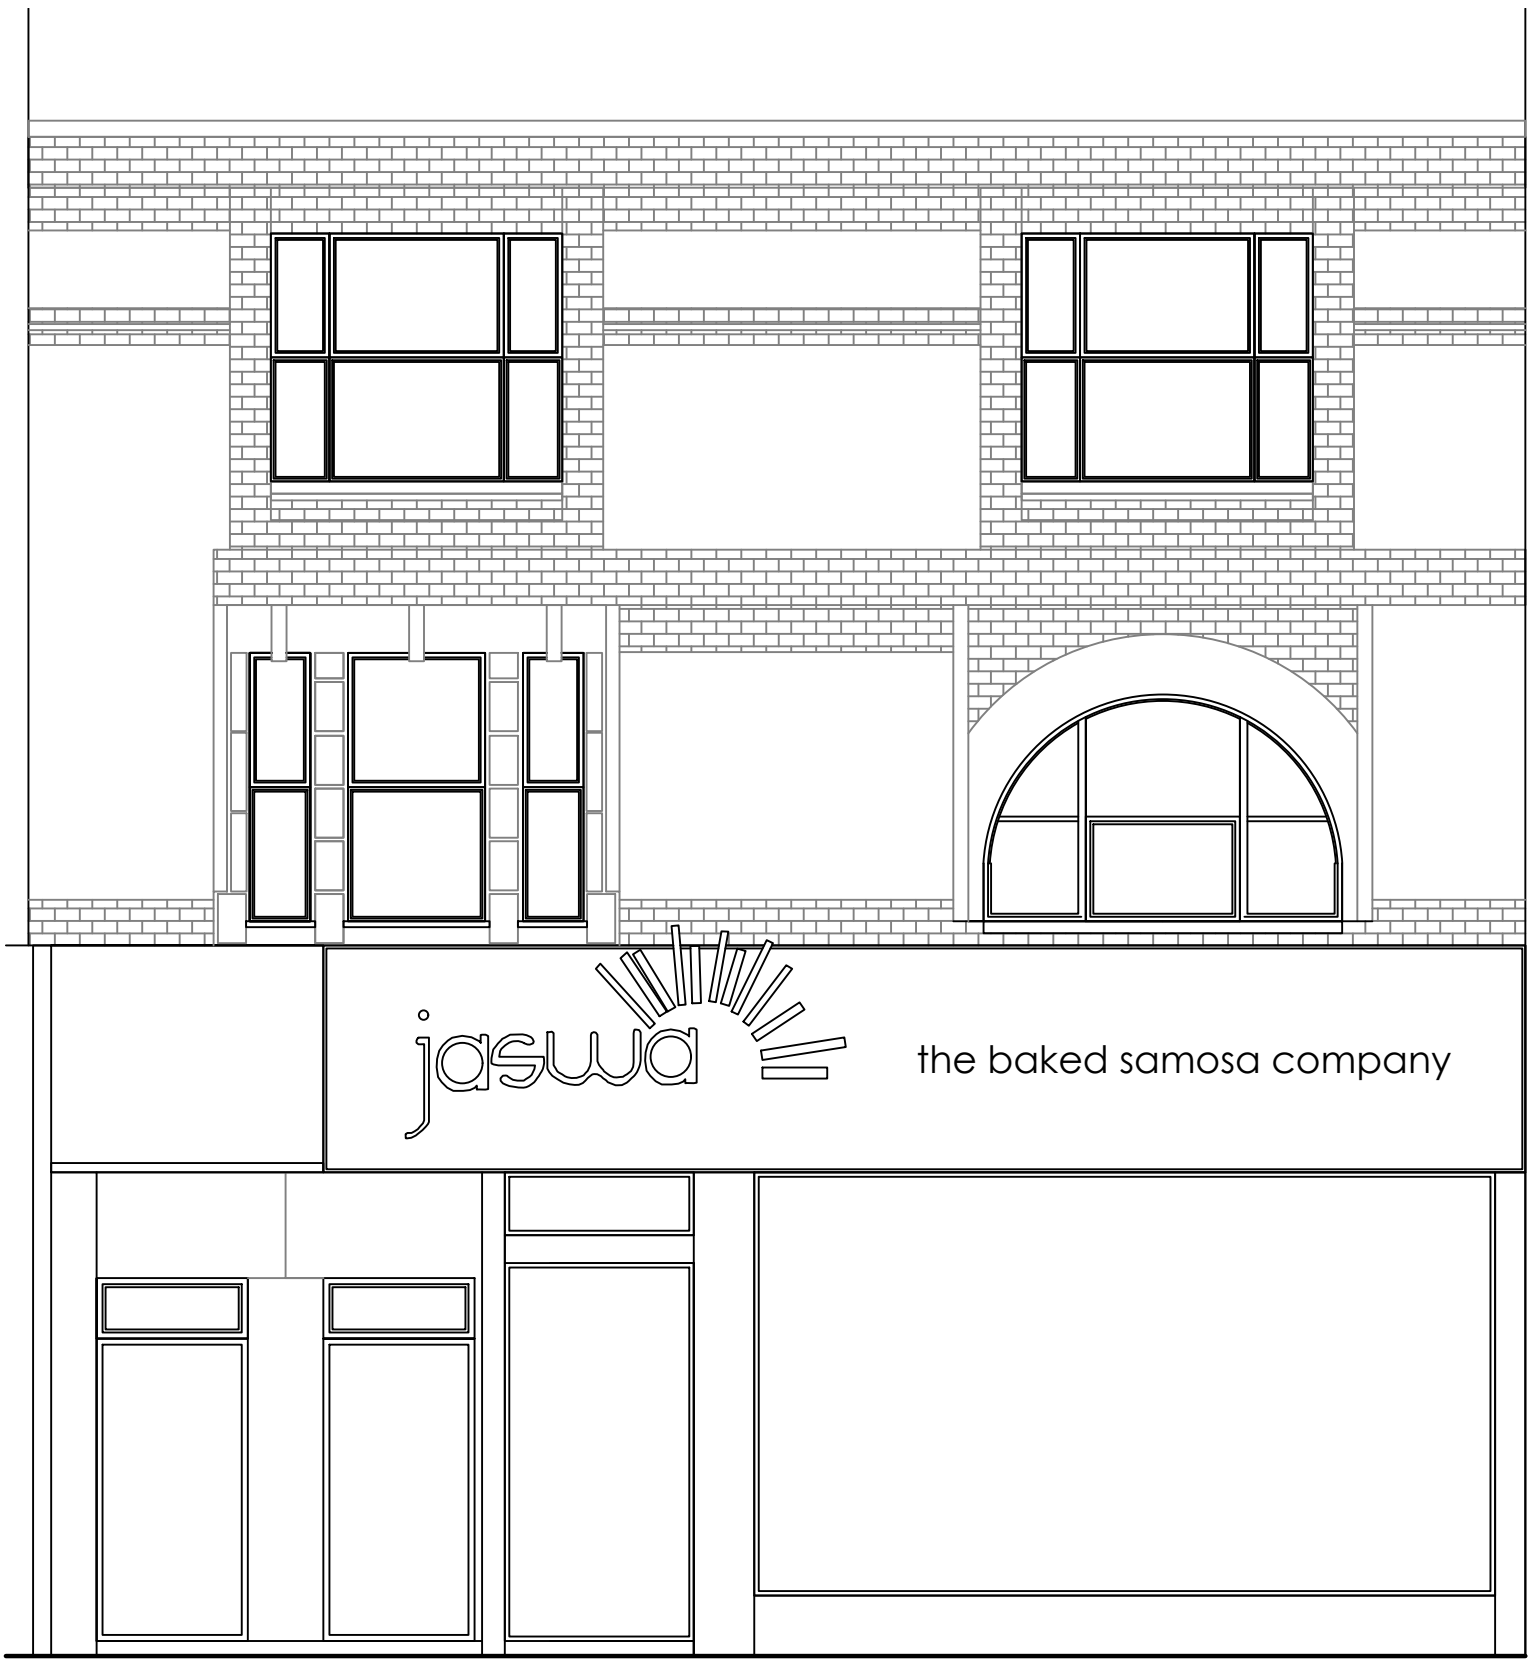

Existing Front Elevation
Scale 1:50

1 Provincial House 3 Station Road Reading RG1 1LD

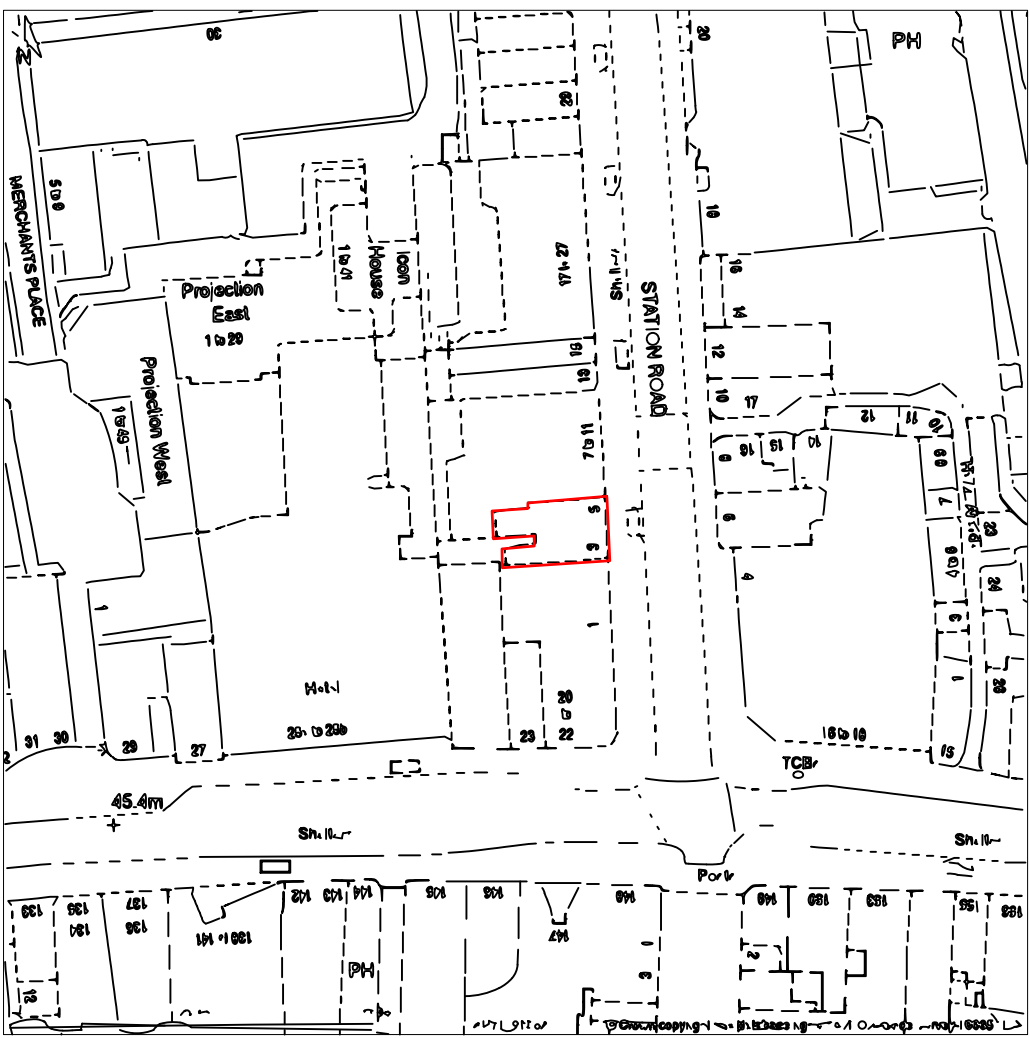

Site Location Plan
Scale 1:1250

Site Plan shows area bounded by 471419.35, 173556.63 471560.77, 173698.05 (at a scale of 1:1250), OSGridRef: SU71497362. The representation of a road, track or path is no evidence of a right of way. The representation of features as lines is no evidence of a property boundary.

Produced on 7th Jul 2017 from the Ordnance Survey National Geographic Database and incorporating surveyed revision available at this date. Reproduction in whole or part is prohibited without the prior permission of Ordnance Survey. ? Crown copyright 2017. Supplied by www.buyaplan.co.uk a licensed Ordnance Survey partner (100053143). Unique plan reference: #00238910-5FDE68

Ordnance Survey and the OS Symbol are registered trademarks of Ordnance Survey, the national mapping agency of Great Britain. Buy A Plan logo, pdf design and the www.buyaplan.co.uk website are Copyright ? Pass Inc Ltd 2017

ArkiPlan.co.uk employed to produce Planning Permission Drawings only. All stated dimensions to be verified on site and ArkiPlan.co.uk to be notified of any discrepancies. Drawings produced for statutory applications only and not to used as construction drawings. ArkiPlan.co.uk are not responsible for any building work carried out on site.



W: 65 Penarth Road, Cardiff
CF10 5DL
E: enquiries@ArkiPlan.co.uk
T: 0871 245 7264
F: 0871 245 7274

client:

Provincial House
3-5 Station Road
Reading
RG1 1LD

job:
Proposed Entrance Door

drawing title:
As Shown

date:
2nd August 2017

scale:
As Shown@A1

drawing number:
PROSTA17-1