


THIS IS A PLANNING APPLICATION
DRAWING ONLY AND SHOULD NOT BE
USED IN CONNECTION FOR
CONSTRUCTION PURPOSE. THIS
DRAWING IS FOR INFORMATION ONLY FOR
THE BENEFIT OF THE EMPLOYER AND
CANNOT BE RELIED UPON BY ANY THIRD
PARTIES.
(The architect does not accept any liabilities
arising in respect of any such action)

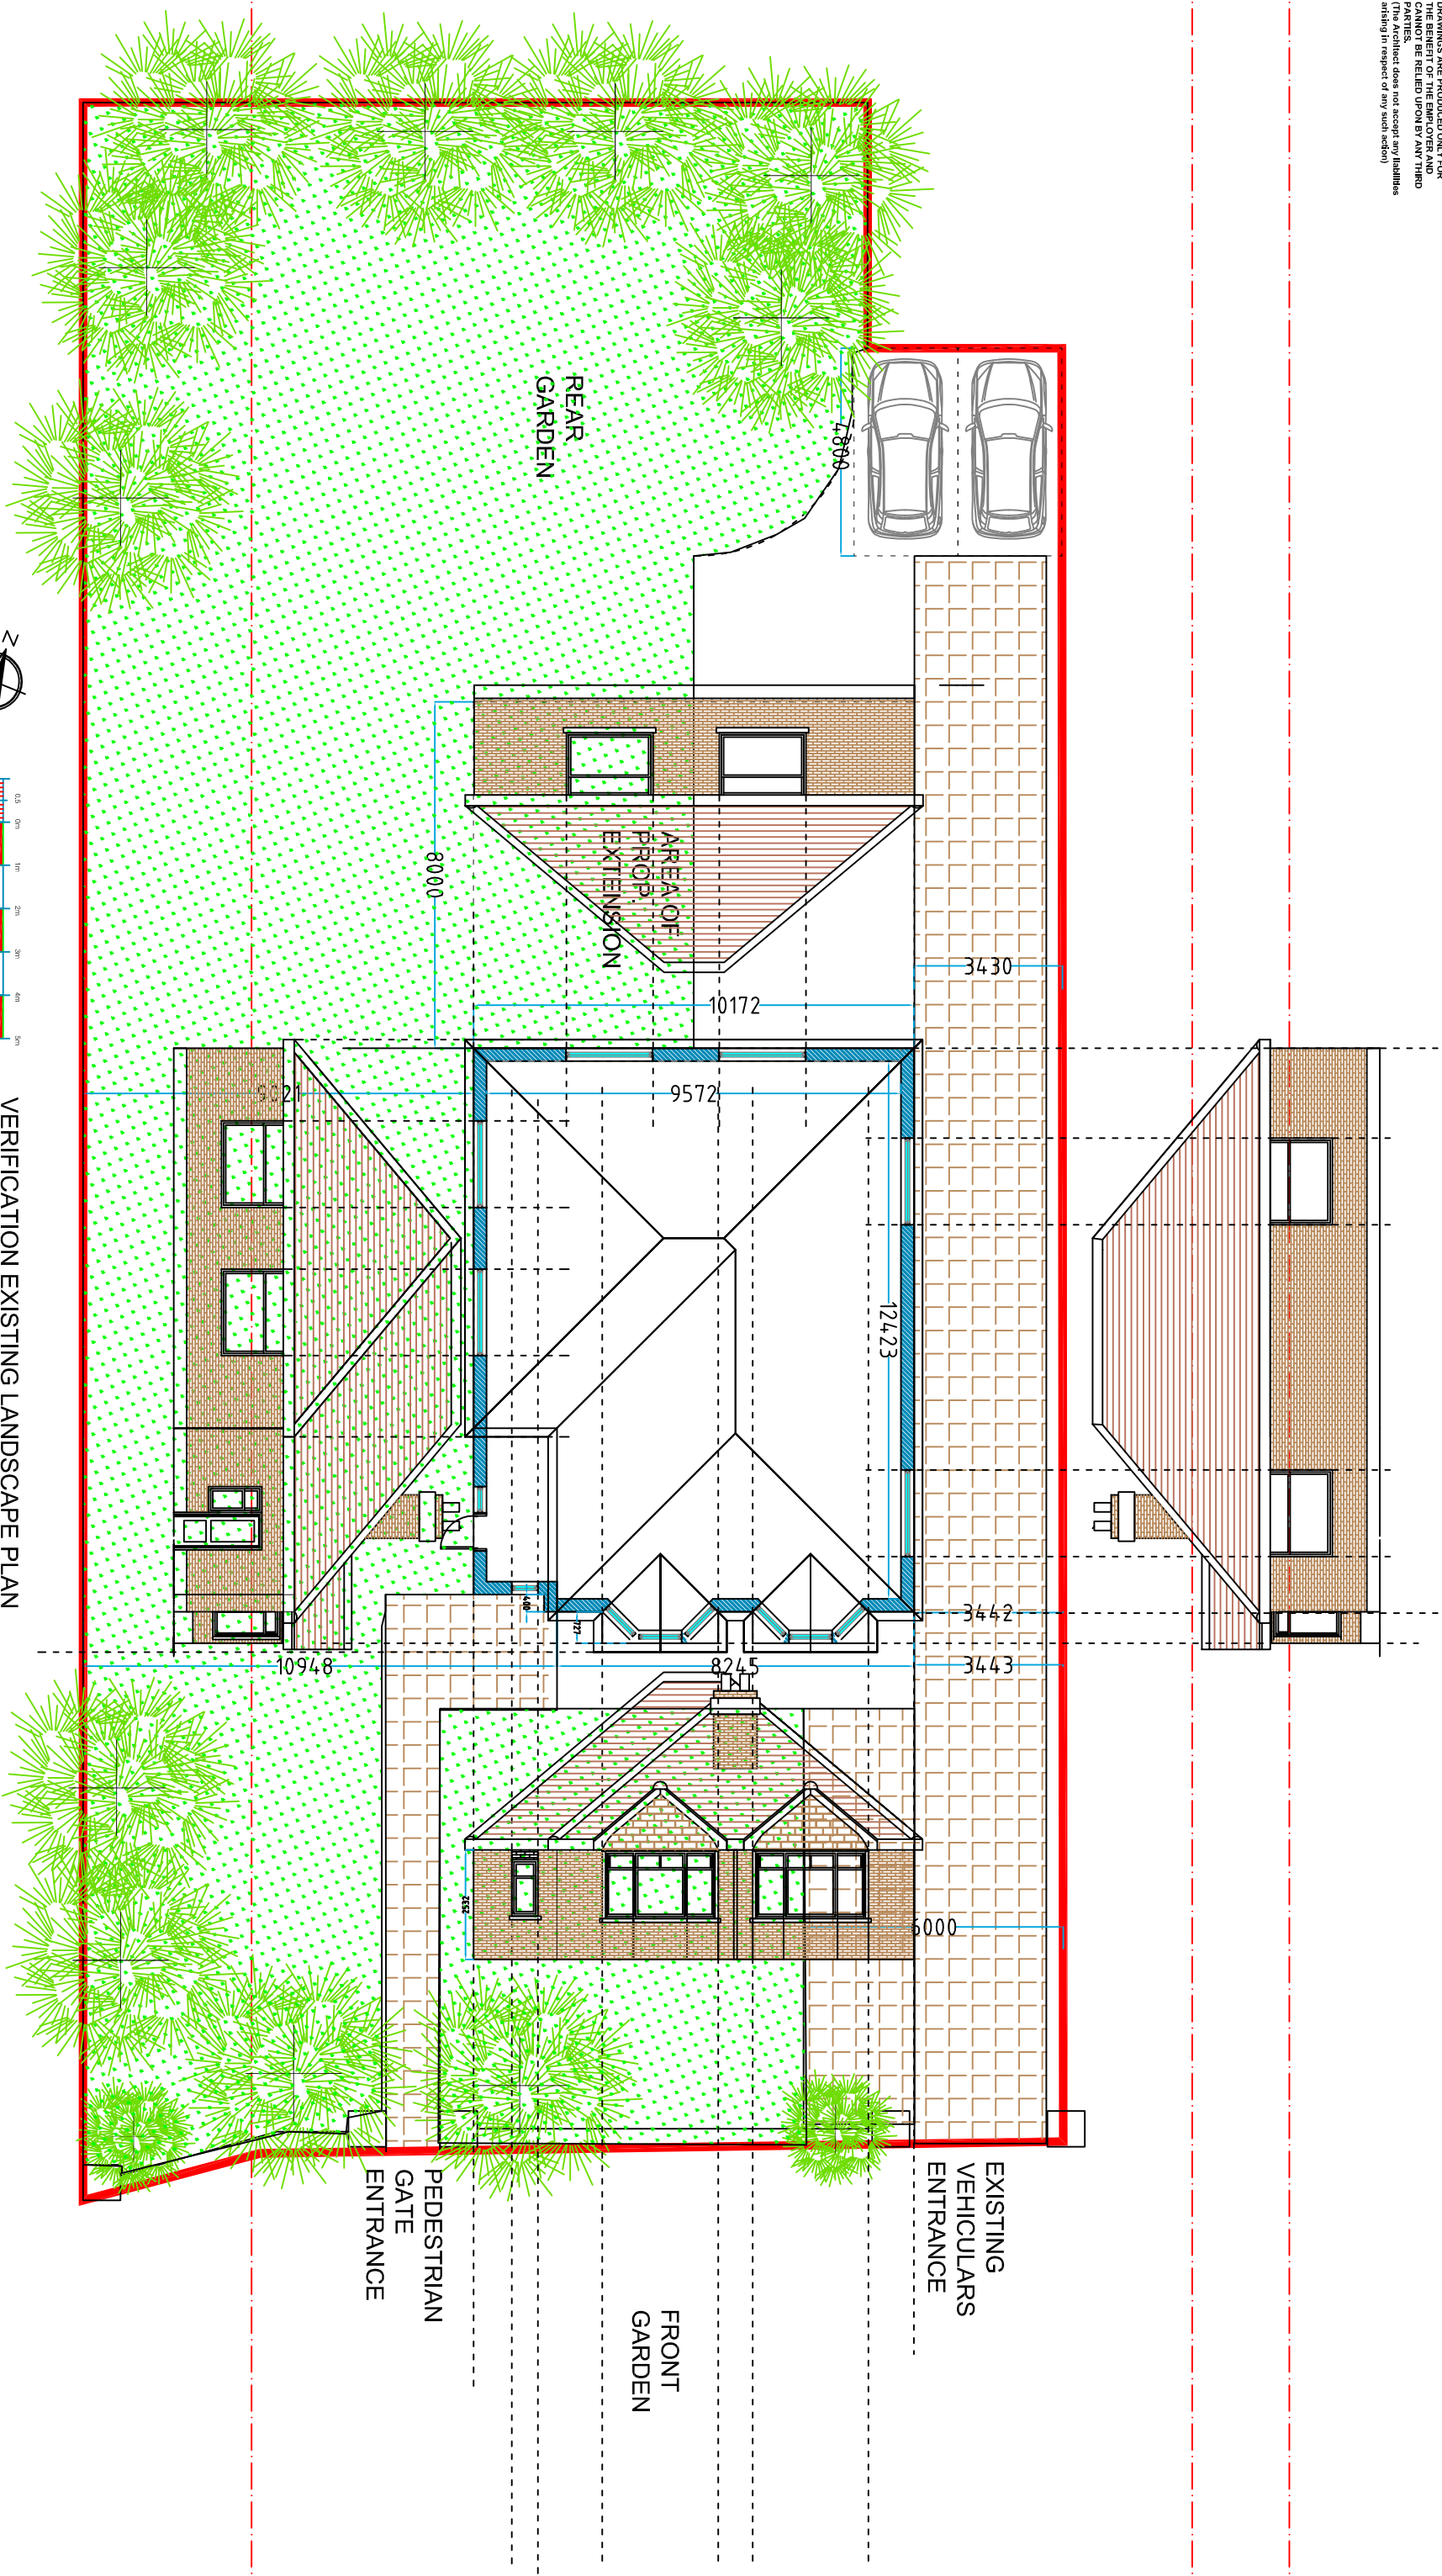

SCALE: 1:150 @ A3

PROJECT DESCRIPTION:	PROJECT TITLE:	PROJECT NUMBER:	PROJECT CLIENT:	PROJECT LOCATION:	PROJECT DETAILS:	PROJECT COMMENT:	PROJECT LOCATION AREA:	GIANFRANCO CIPOLLA ARCHITECT S LLP	
Notification for Prior Approval for a Proposed Larger Home Extension	VERIFICATION EXISTING GRD FLOOR PLAN	Dwg.no. 1424-PL-04 REVISION: SCALE/S: 1:150 @ A3	PIONEER HOMEZ Ltd 1 Lynwood Close, Woking, GU21 5TJ	96 BATH ROAD, Reading, RG30 2EU	TOTAL SITE AREA: 1044sqm		READING BOROUGH COUNCIL		23A Foxley Lane Putney, Surrey, CR8 3EH Tel: 020 8763 1077 Fax: 020 8405 9965 gianfranco@blueyonder.co.uk