

 


| version | date   | author | version notes |
|---------|--------|--------|---------------|
| P1      | As dwg | As dwg | Initial issue |

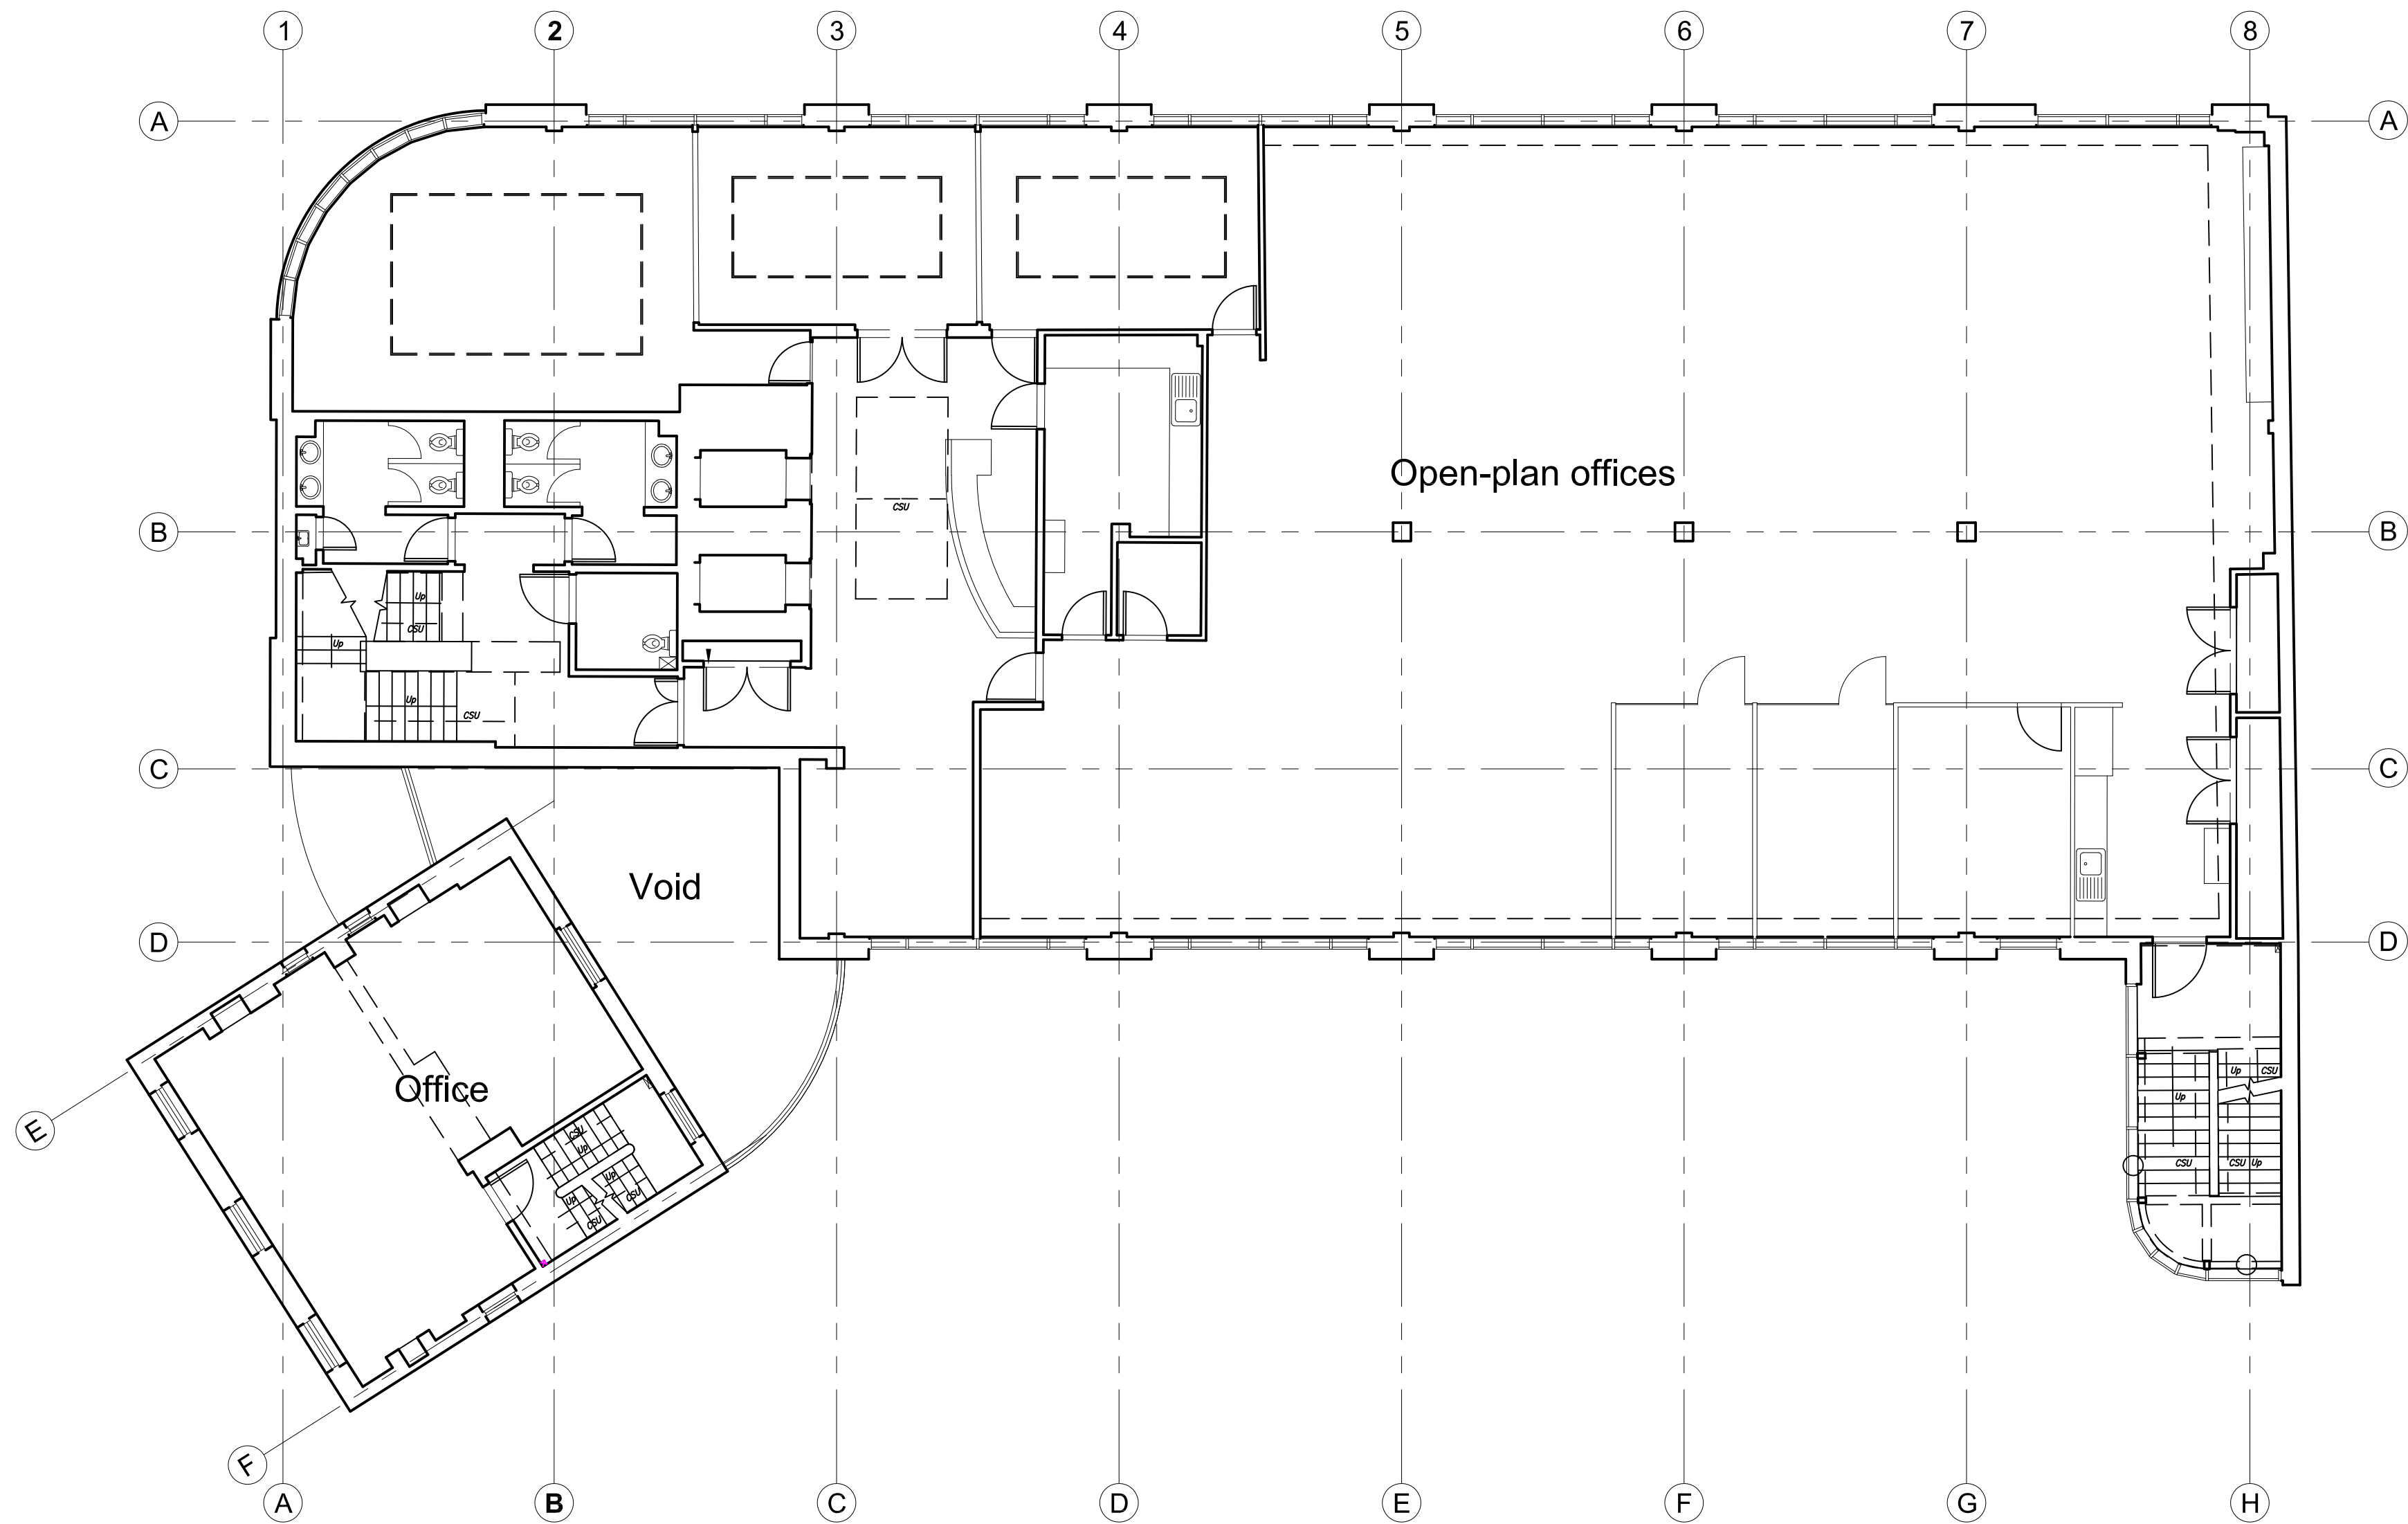

SCALE: 1:100

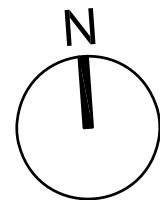

**FOR PLANNING APPLICATION PURPOSES ONLY**

This drawing has been produced for RLM1..... for the project/site named as Kings Wharf..... and is submitted as part of a planning application relating to this site name only and is not intended for use by any other person or organisation or for any other purpose.

© Orbit Architects July 2017

status

**PLANNING**

Orbit Architects

project

Kings Wharf, Reading

title

Existing First Floor Plan

scale

1:100 @ A1

date

16.05.16

author

SC

job no.

1535-D2-101

dwg no.

P1

ver.

DO NOT SCALE FROM THIS DRAWING : Verify all dimensions on site

© Orbit Architects 83 Blackfriars Road, London SE1 8HA t. 020 7593 3380 w. www.orbitarchitects.com e. info@orbitarchitects.com