



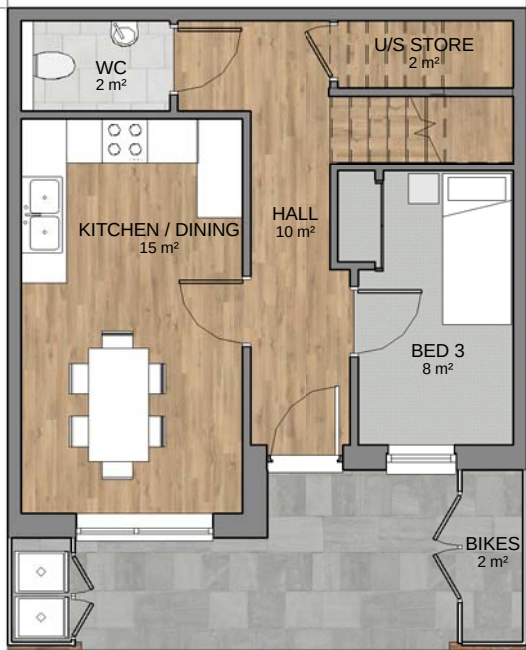


00_Ground Floor
1 : 100

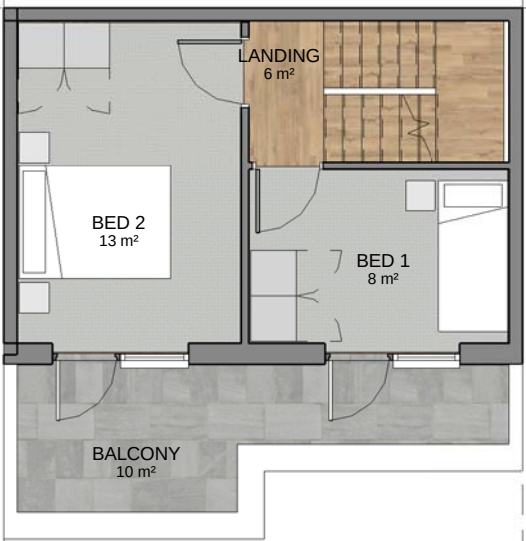

01_First Floor
1 : 100



02_Second Floor
1 : 100

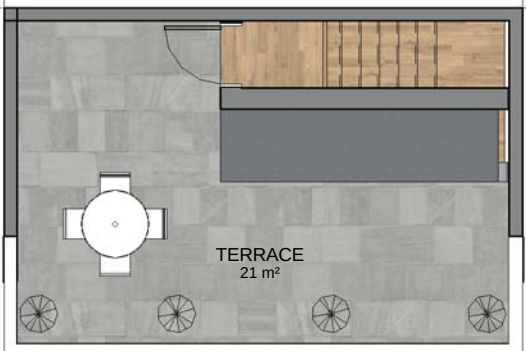


03_Third/Roof
1 : 100


HOUSE TYPE DETAILS - D.02	
House No's	8-12
Unit Type	3b/4p
GIA	107sqm / 1151sqft



Front Elevation
1 : 100

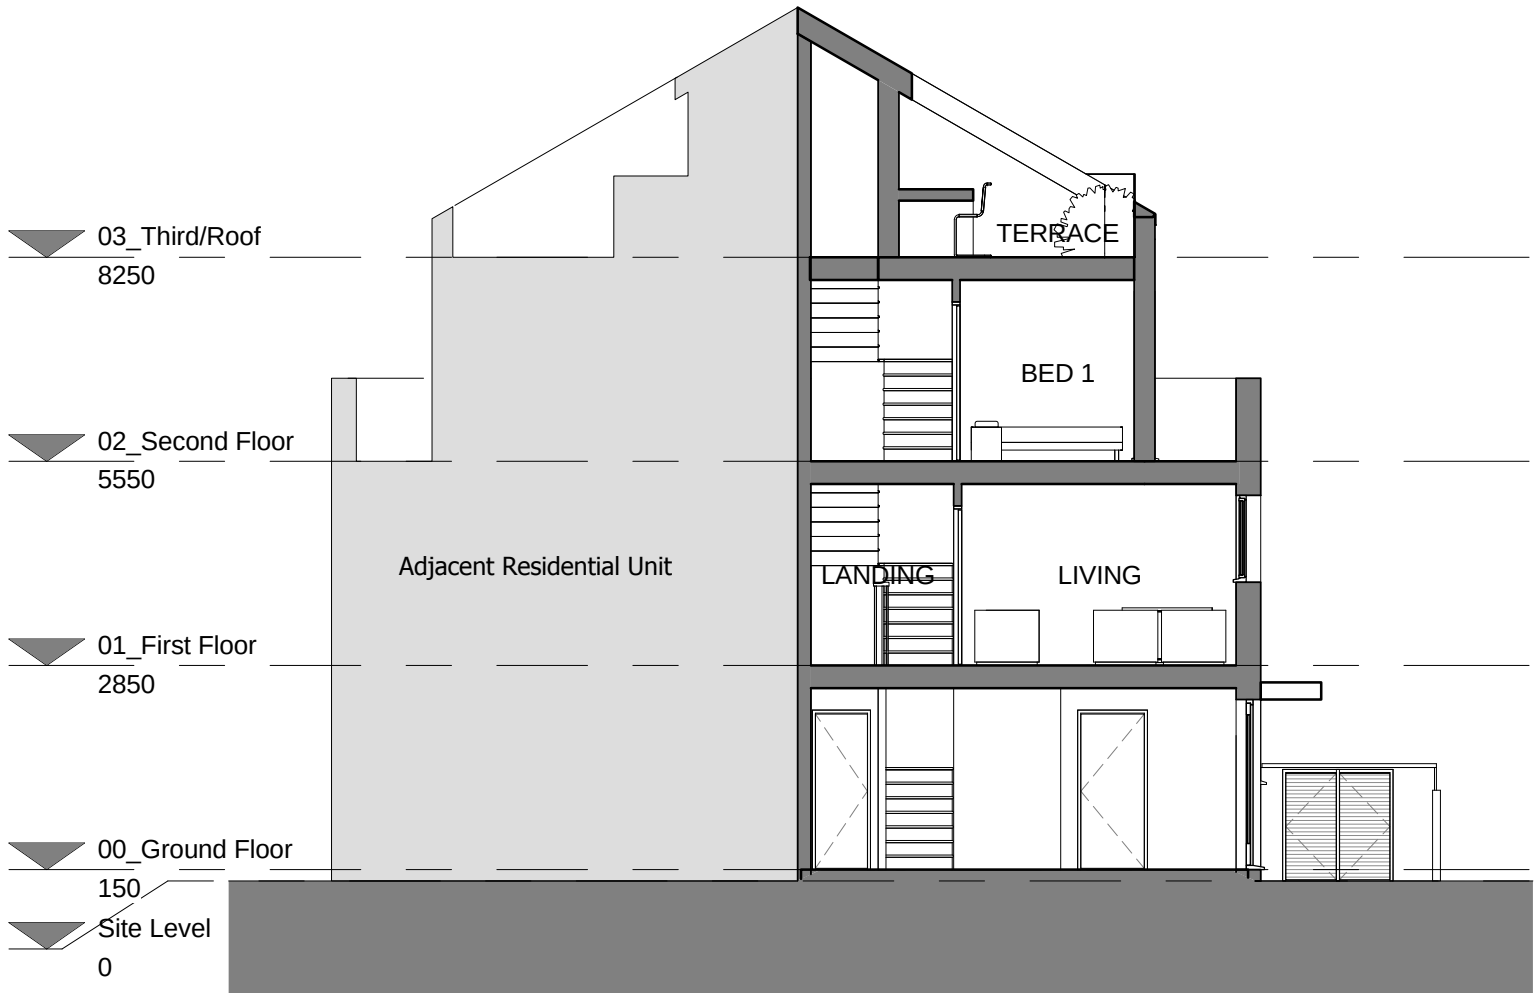

Section A
1 : 100

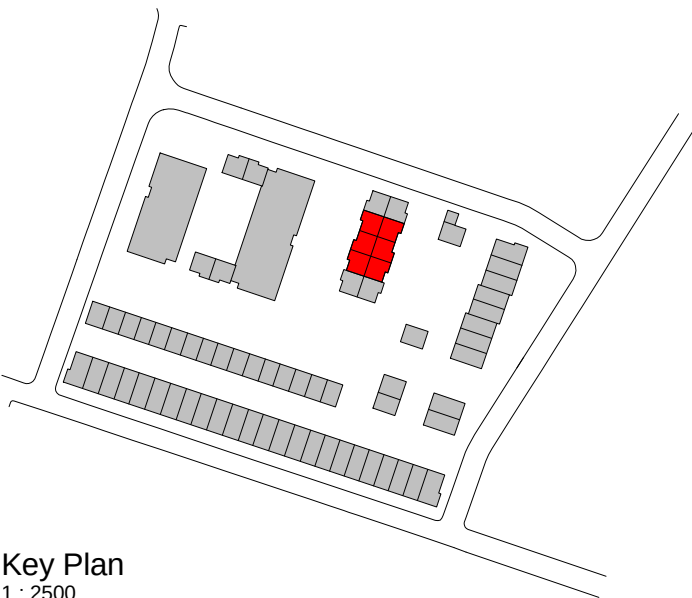

Key Plan
1 : 2500

PLANNING

Project			
Former Cox & Wyman Building			
Cardiff Road, Reading			
Drawing Title			
House Type D.02			
Floor Plans & Elevations			
Date	Scale	Drawn by	Check by
06/10/17	As indicated @ A2	DC	PN
Project No	Drawing No	Revision	
24325	A/PP-P11-32		



VISUAL SCALE 1:100