



PROSPECT PARK - JASMINE WARD
PROPOSED SOUTH & WEST ELEVATIONS

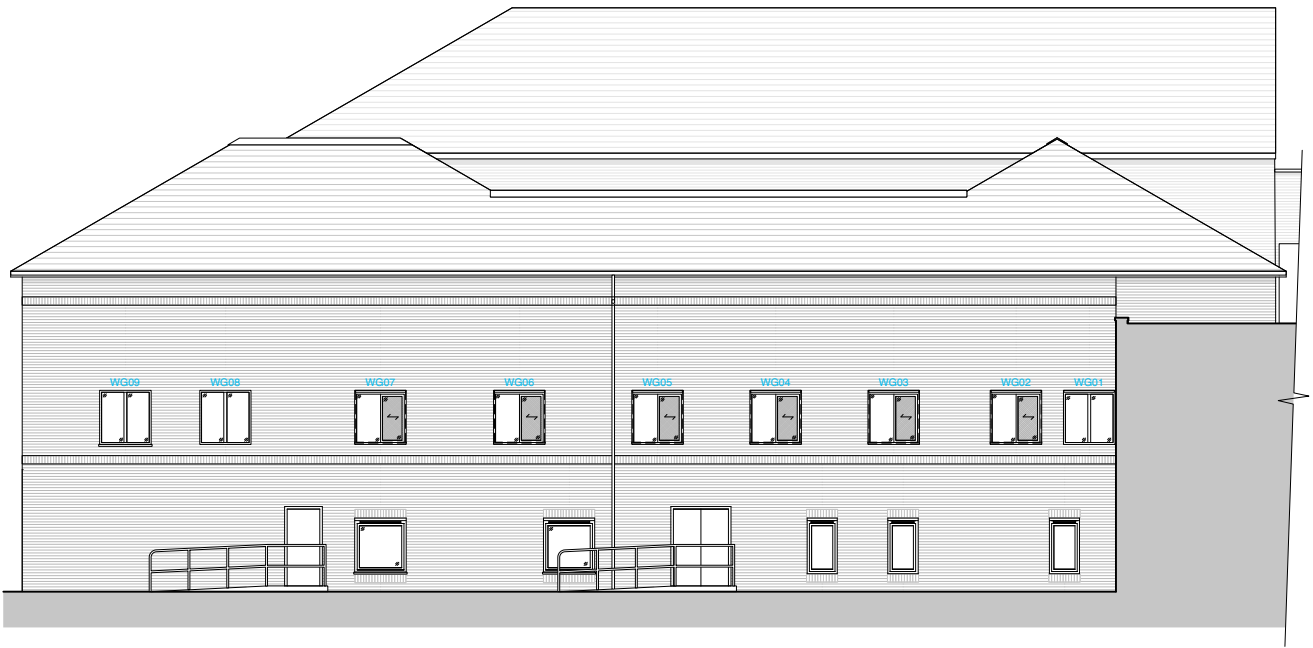

SOUTH WEST ELEVATION



NORTH WEST ELEVATION

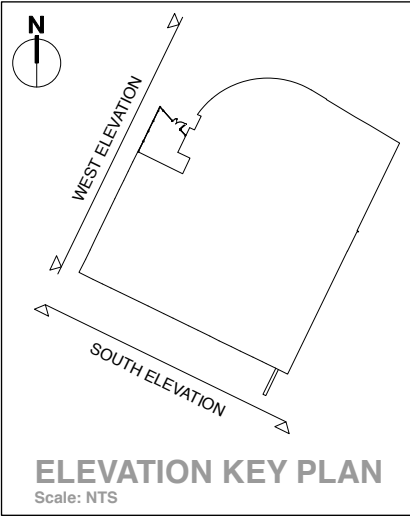

0 5 10 M
Scale: 1:100 @ A1



Chartered Architects
Chartered Building Surveyors
Interior Designers
CDM Services

Glentworth Court, Lime Kiln Close
Stoke Gifford, Bristol BS34 8SR
+44 (0)117 931 2062
www.kendallkingscott.co.uk

Project
Prospect Park
Jasmine Ward Refurbishment
Client
ISS Facility Services Healthcare
(Projects)
Scale Paper Size Filename
1:100 A1 As Drawing N*

© Copyright Do not scale this drawing

C 7/12/17 AG RW Glass block elevation adjusted.
B 28/11/17 CH AG NW Elevation revised
A 21/11/17 CH RW Issued for Tender
Rev Date By Ap Note

Drawing Title
Proposed Elevations

Project Number Drawing Number - Revision

170509 P(0)14 - C

Date Drawn Checked Status
2/11/17 CH RW TENDER

Check all dimensions and levels on site

Only to be used on the site for which designed. The electronic transmission of design information contained in this drawing is carried out entirely at the User's risk and Kendall Kingscott Ltd. will have no liability for any errors or inaccuracies arising therefrom. The provision of printed or copied information from the said design information by the User is entirely the responsibility of the User and Kendall Kingscott Ltd. shall have no responsibility in respect thereof whatsoever.