



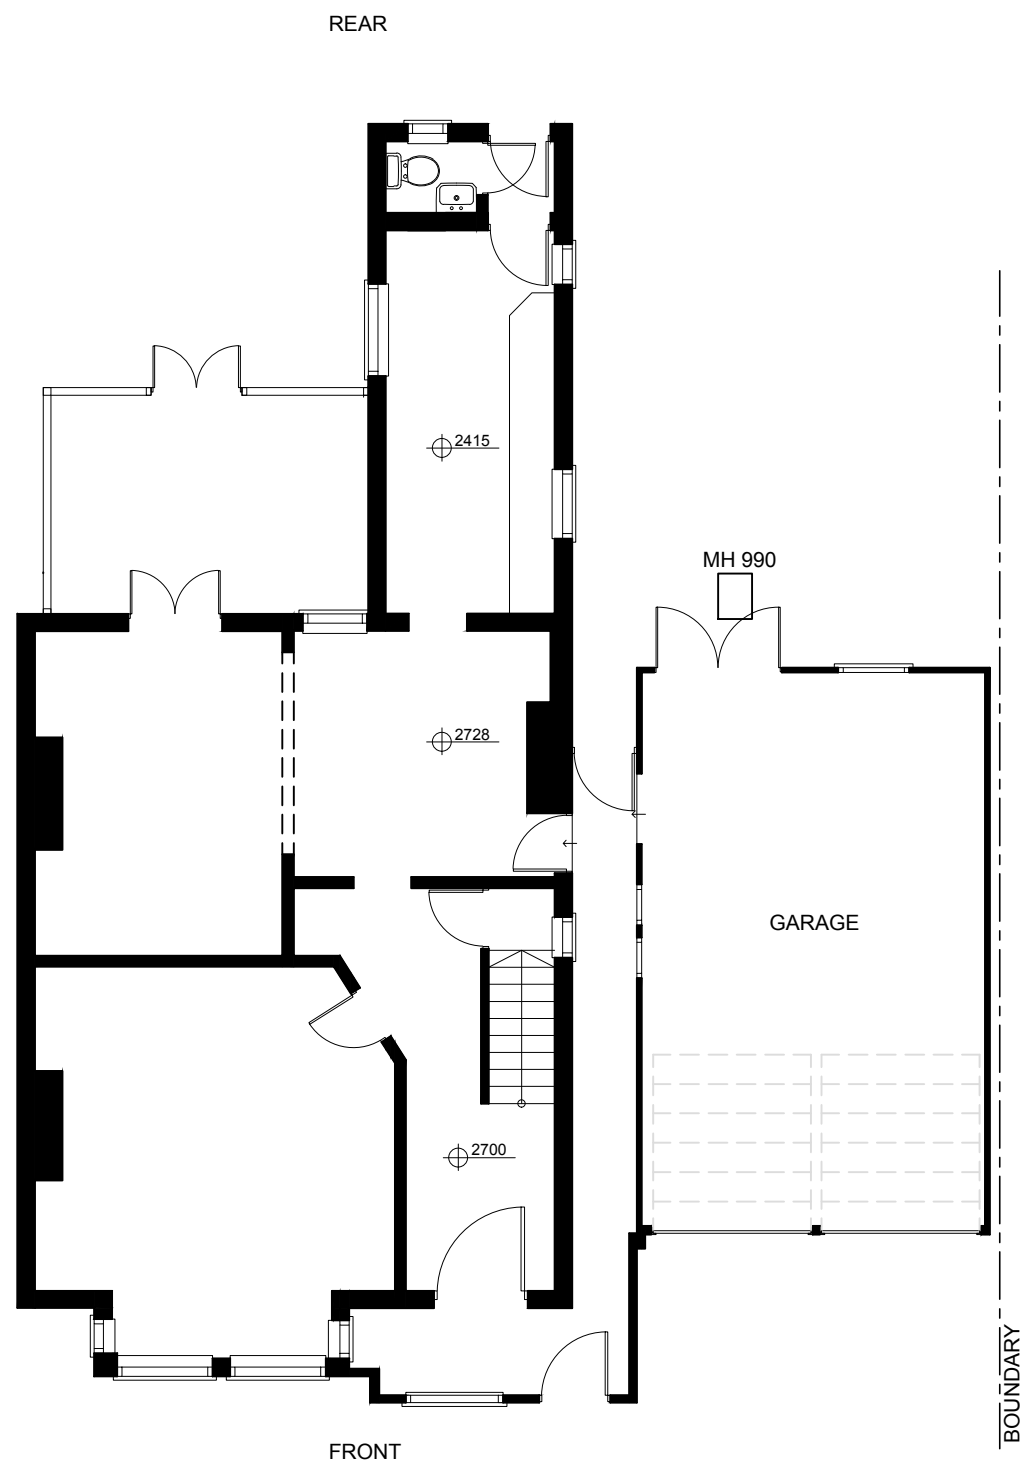

GROUND
FLOOR PLAN

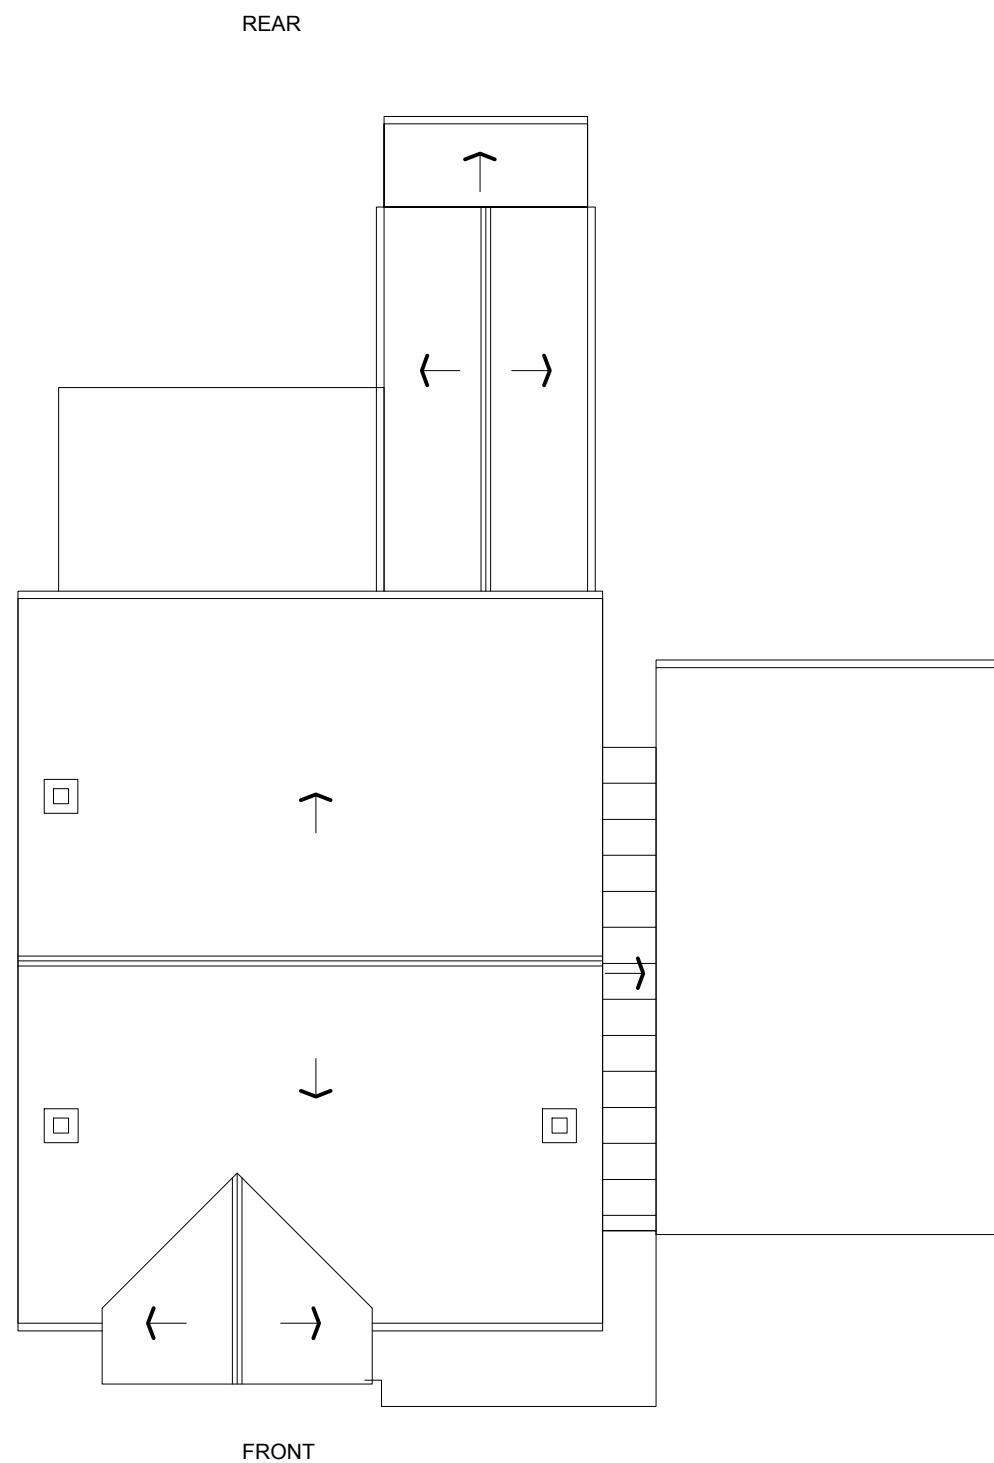

ROOF



1:100 SCALE in METRES

STAAC ©

1A Fairlight Road
Eastbourne
BN22 7NY

99 Potters Lane
Send
GU23 7AL

t: 01323 325354
t: 01932 506111
e: office@staac.co.uk

NOTES:

This drawing is to be read in conjunction with
all relevant Architects and Engineers drawings
Only figured dimensions are to be used for
construction
All dimensions are to be verified on site prior
to work commencing

No.	Description	Date
Client:	Dinah Winslow	
Address:	37 Grosvenor Road, Caversham, Reading Reading RG4 5EN	
Project:	Proposed Side Extension	
Drawing title:	Existing Plans	
Project No	17106	
Date	28-07-17	
Drawn by	IA	
Drawing No	E01	
Scale1:100@A3		