

00_Ground Floor
1 : 100



01_First Floor
1 : 100




02_Eaves
1 : 100



Front Elevation
1 : 100

Rear Elevation
1 : 100

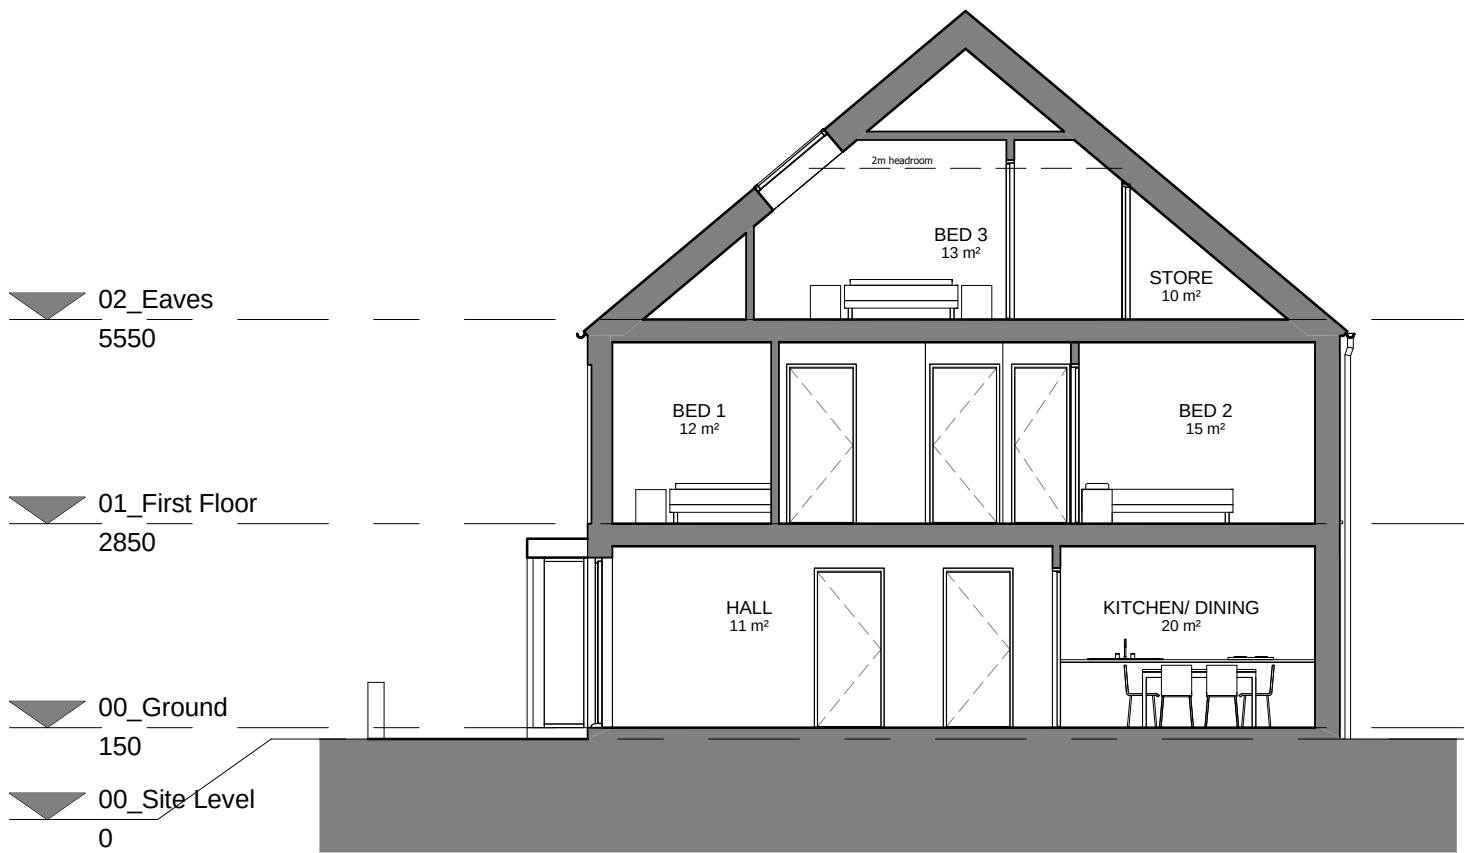

Section AA
1 : 100

Drawings to be read in conjunction with associated garage types:
House 33, 37, 41 & 45 - Garage G.04

All other houses are provided with external parking

HOUSE TYPE DETAILS - E.02	
House No's	16-21, 26-33, 37, 41, 45
Unit Type	3b/6p
GIA	135sqm / 1454sqft



Key Plan
1 : 2500

PLANNING

Project
Former Cox & Wyman Building
Cardiff Road, Reading

Drawing Title
House Type E.02
Floor Plans & Elevations

Date	Scale	Drawn by	Check by
06/10/17	As indicated @ A2	DC	PN
Project No	Drawing No	Revision	
24325	A/PP-P11-42		

BARTONWILLMORE

Planning • Master Planning & Urban Design
Architecture • Landscape Planning & Design • Project Services
Environmental & Sustainability Assessment • Graphic Design

bartonwillmore.co.uk

ISO 9001
Quality Management

Reading London Bristol Cambridge Cardiff Ebbsfleet Edinburgh Leeds Manchester Solihull Newcastle