






Ground Floor
Scale 1:100

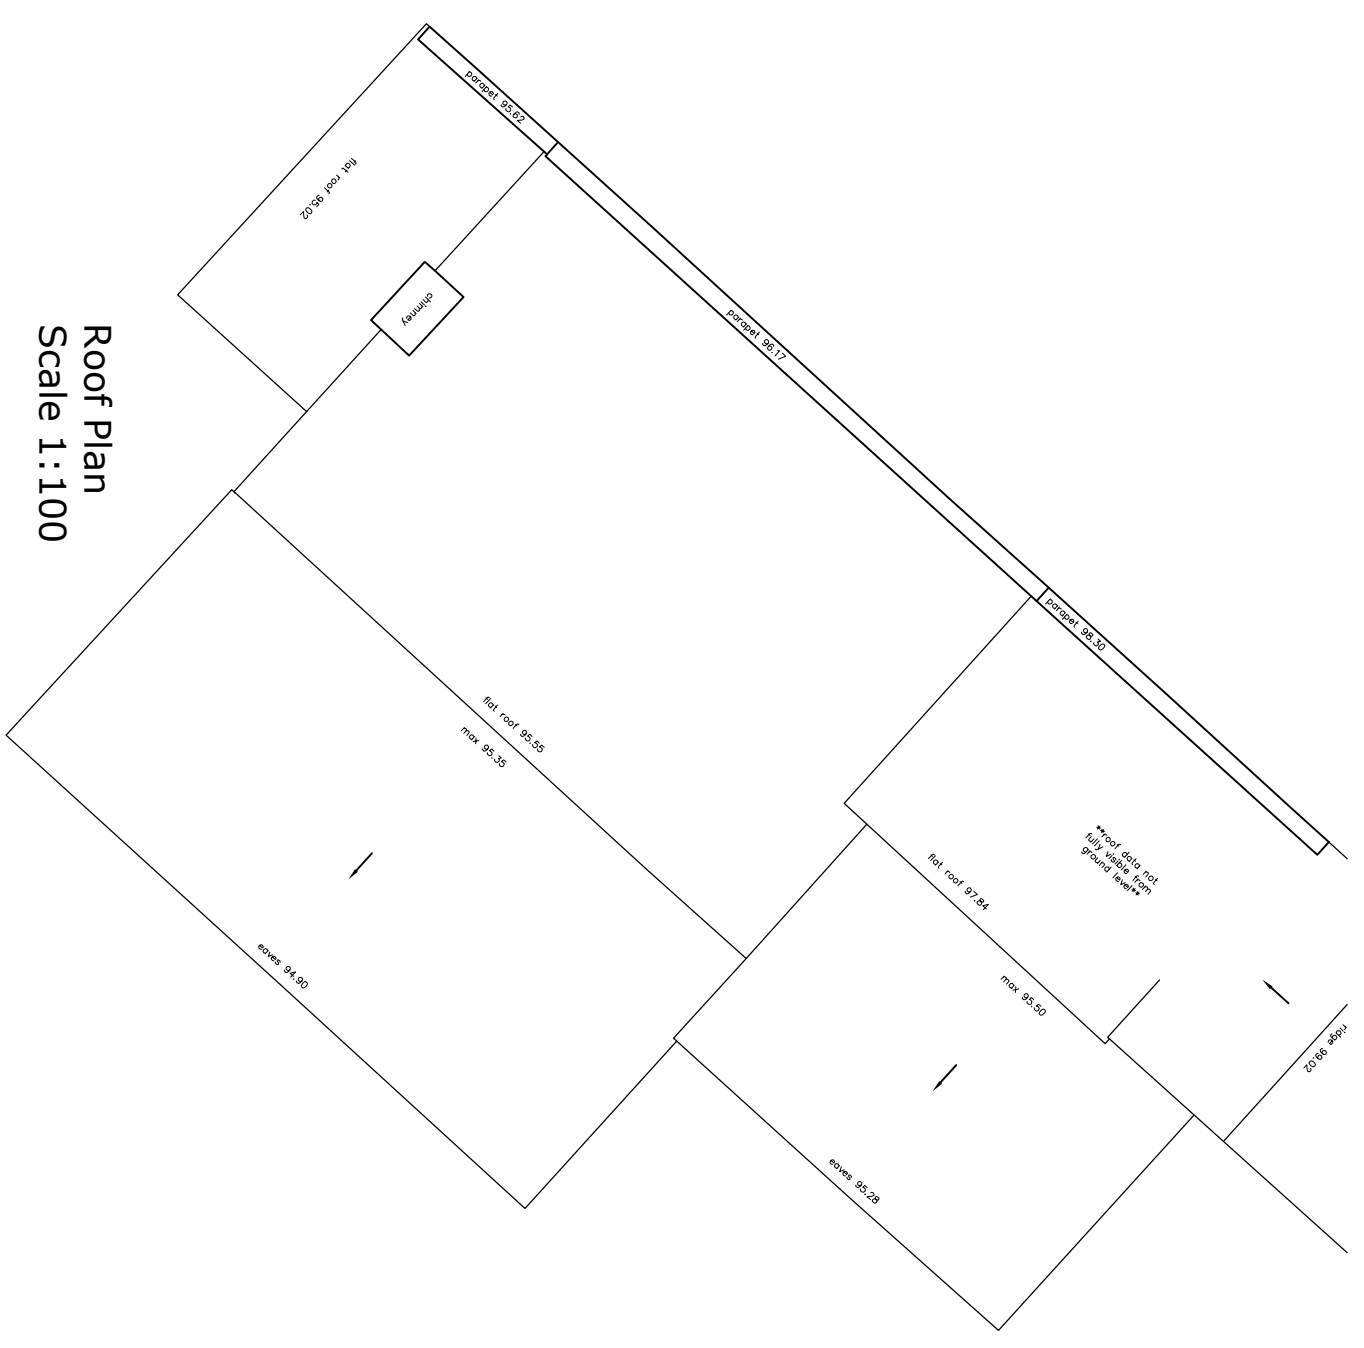

Roof Plan
Scale 1:100

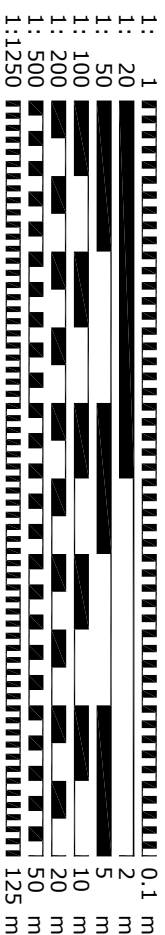

Location Plan
Scale 1:1250

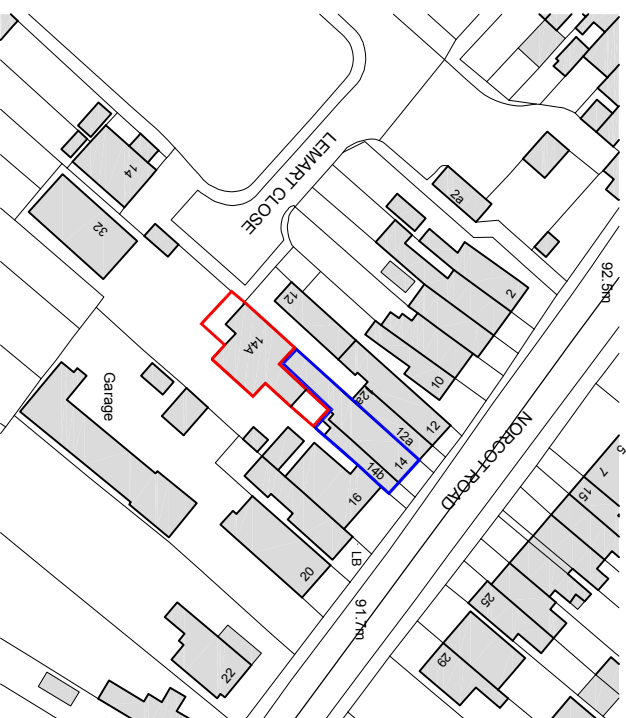

Rev	Date	By	Note
FOR PLANNING			
Project			
14A Lemart Close Tilehurst, Reading RG30 4UE			
Title			
EXISTING PLANS			
Drawing Number			
17A055/PL01			
Revision			
-			
Date	Drawn	Scale	Paper
DEC '17	AN	see drgs	A3

artichoke : architectural consultancy
71 Clewer Hill Road - Windsor - SL4 4DE
t: 01753 830 422 - m: 07793 318 035
chris.dale@artichoke-design.co.uk

