




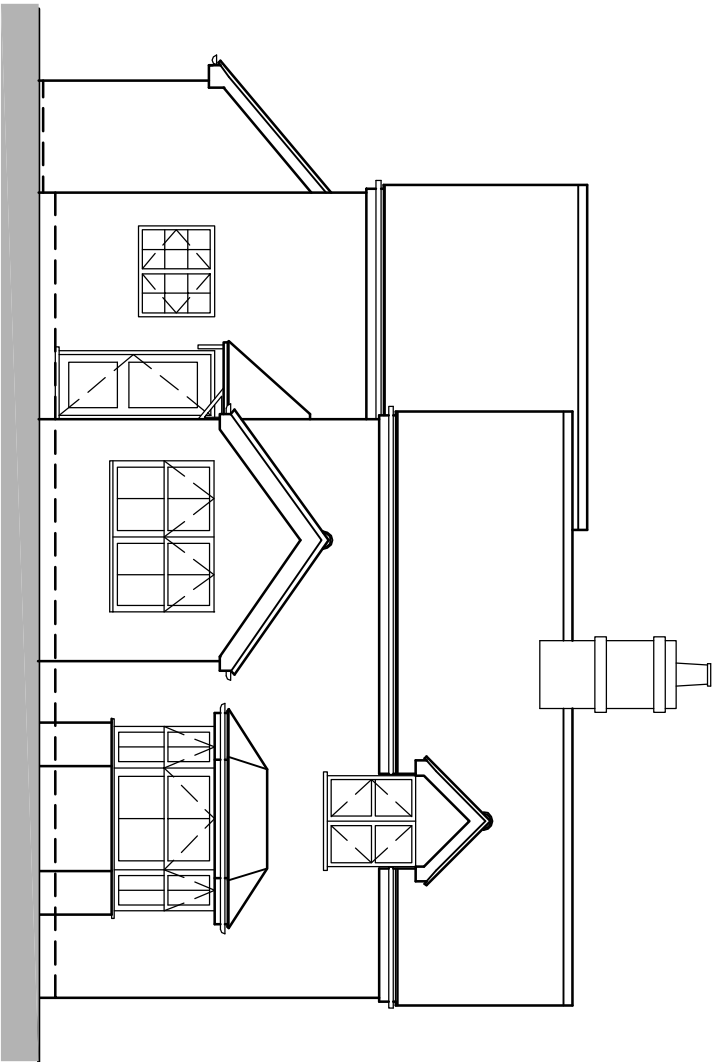


Existing Rear Elevation
Scale 1-100
0 1 2 3 Metres

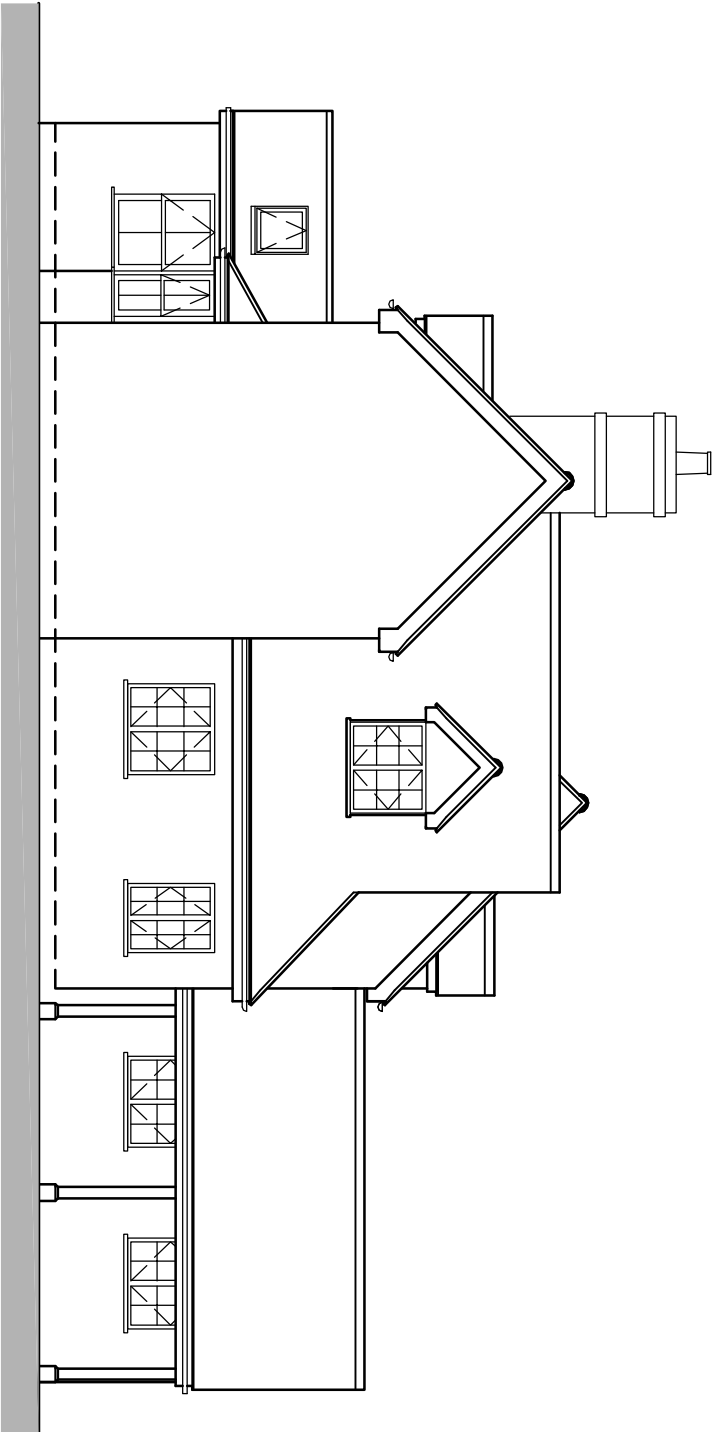


Existing Side Elevation
Scale 1-100
0 1 2 3 Metres

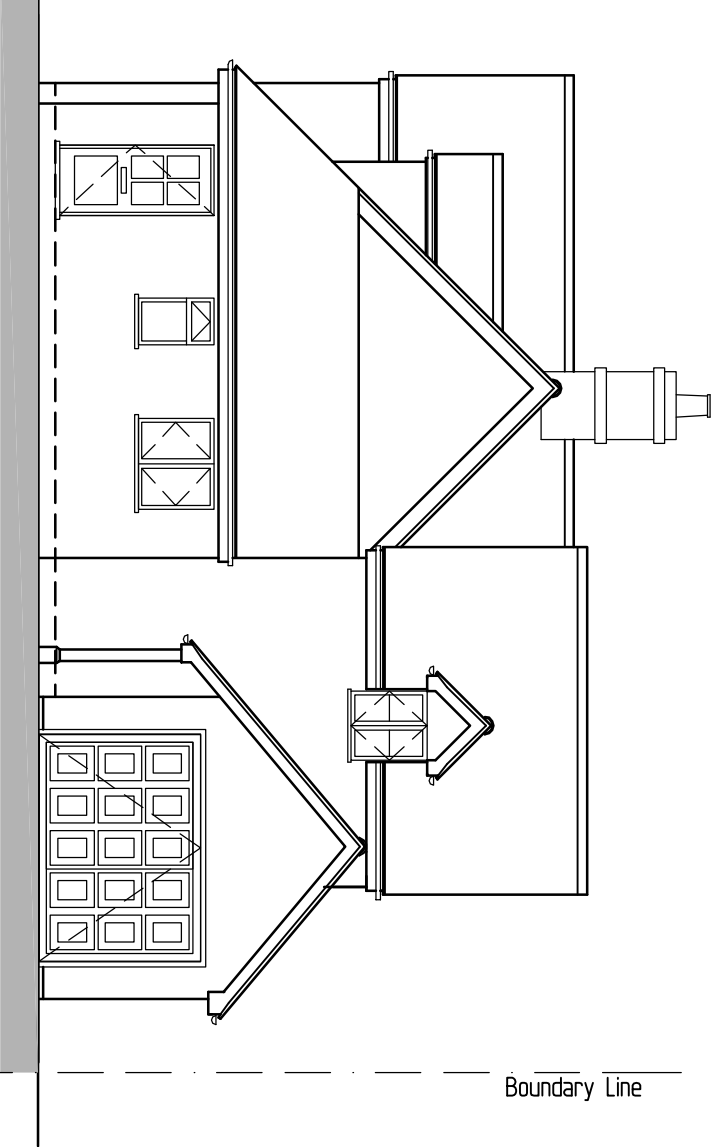


Existing Front Elevation
Scale 1-100
0 1 2 3 Metres

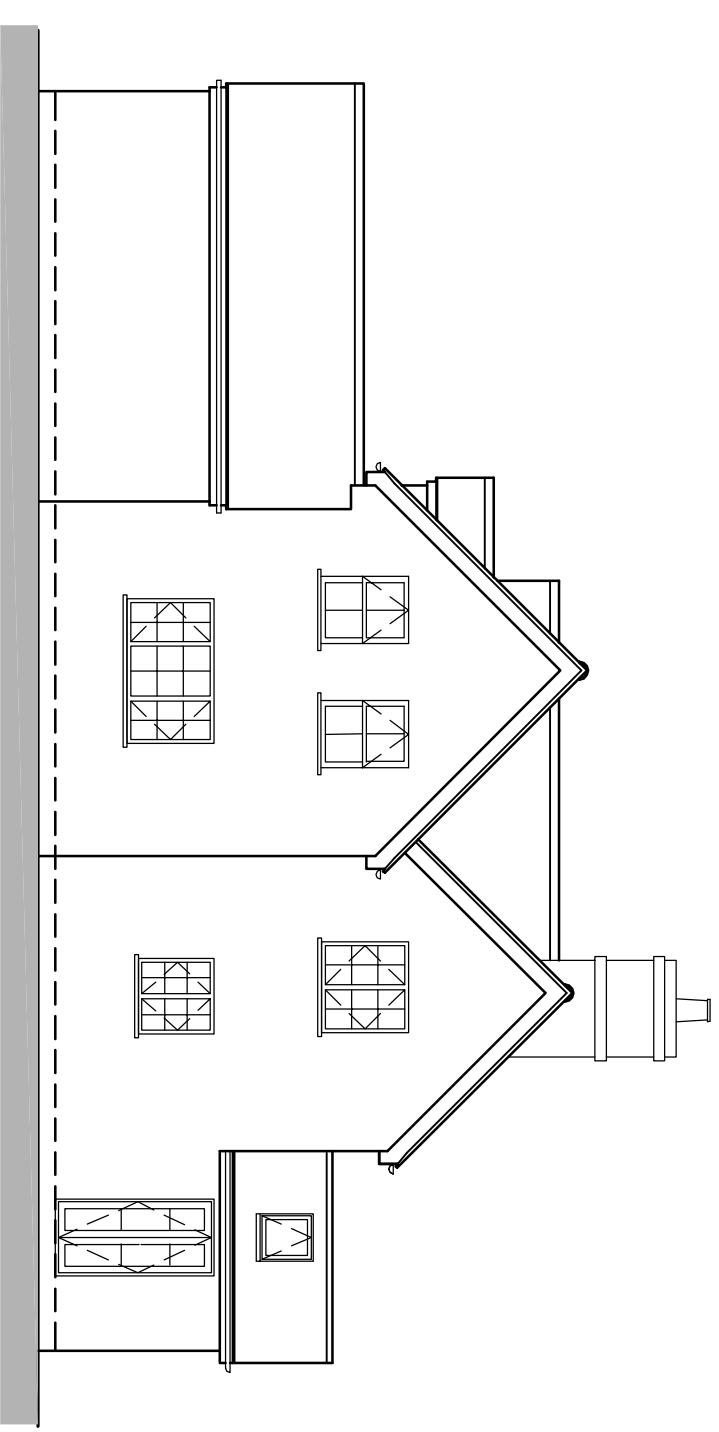


Existing Side Elevation
Scale 1-100
0 1 2 3 Metres

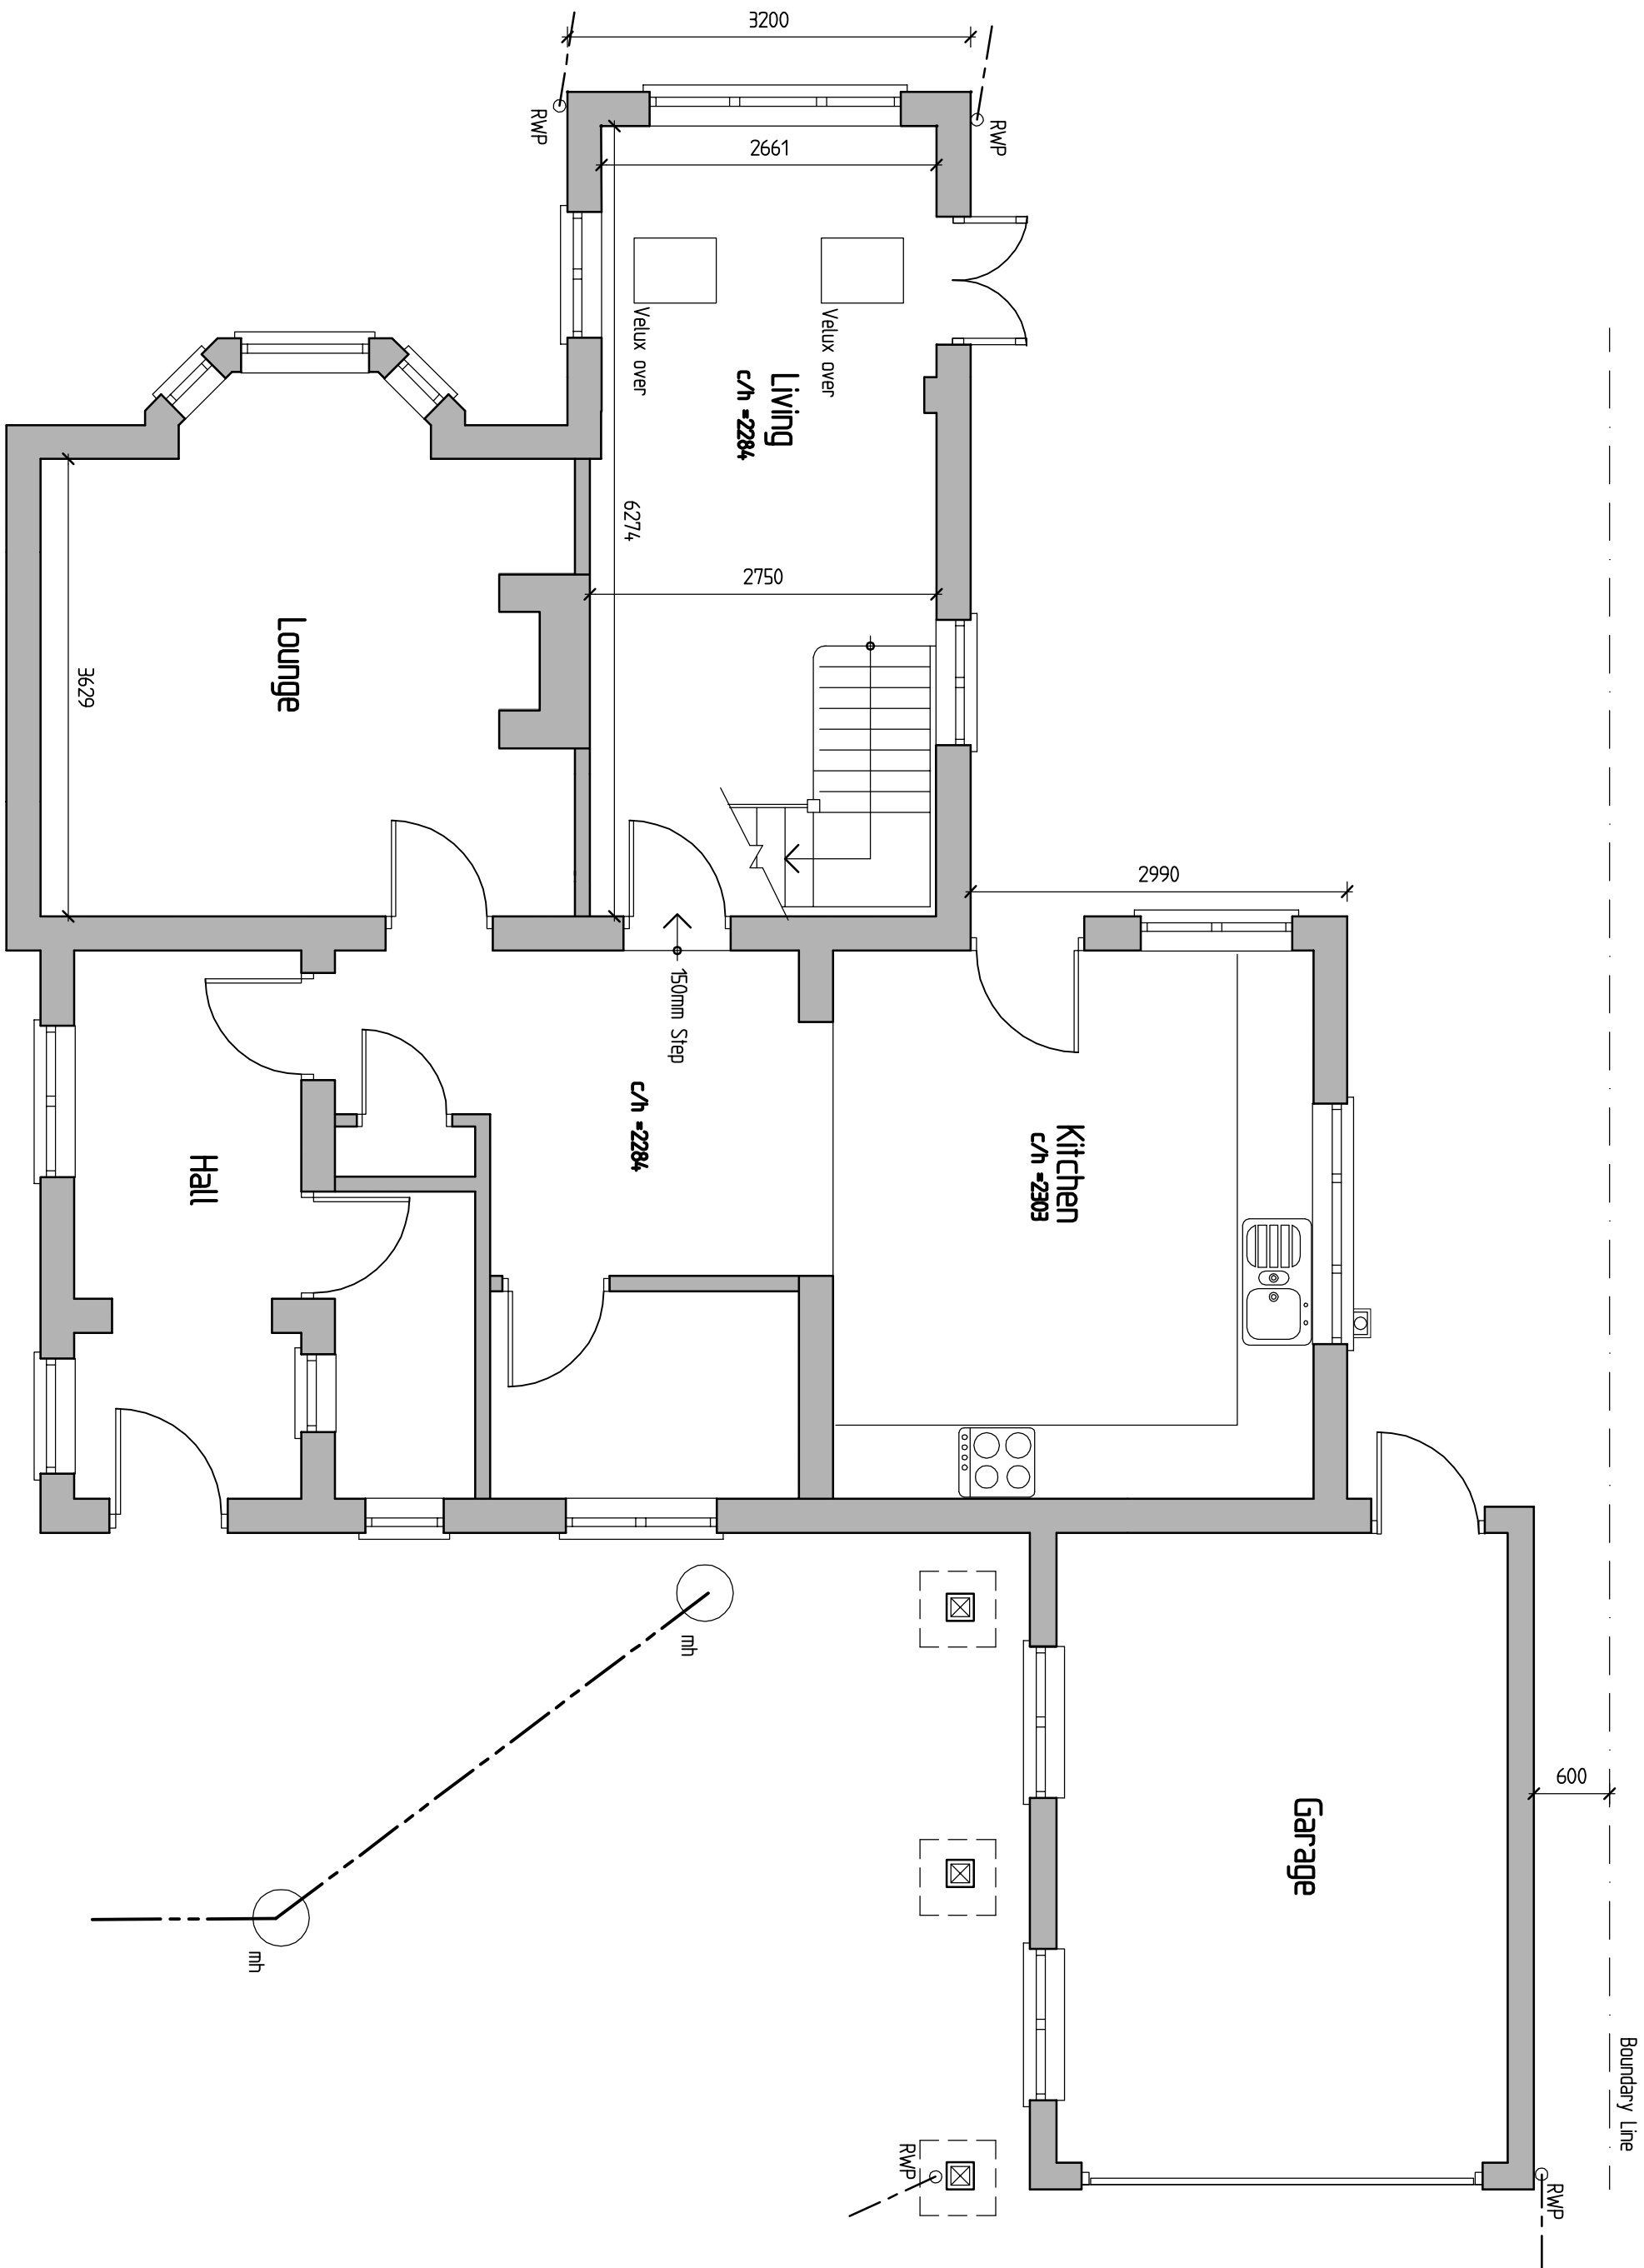

Existing Ground Floor Plan
Scale 1-50
0 1 2 3 Metres

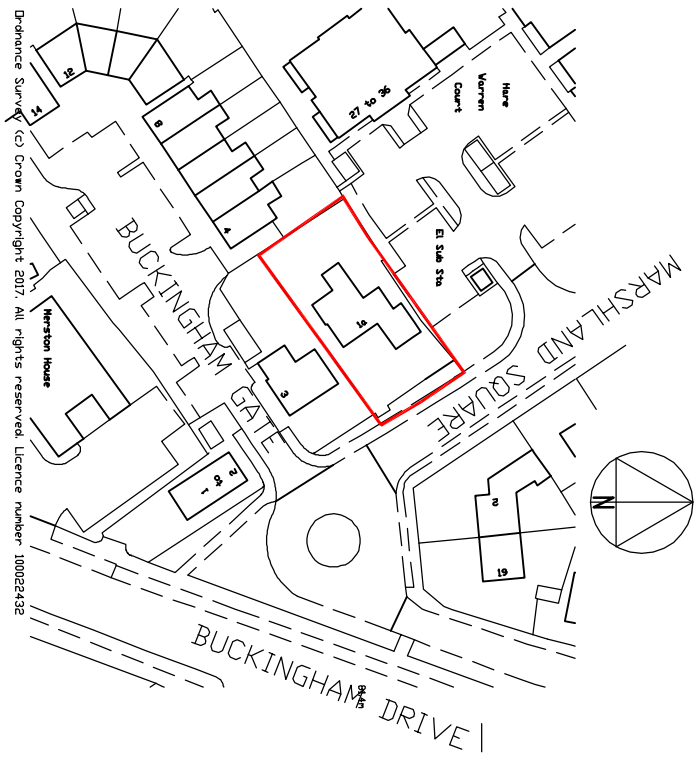

Location Plan :1250

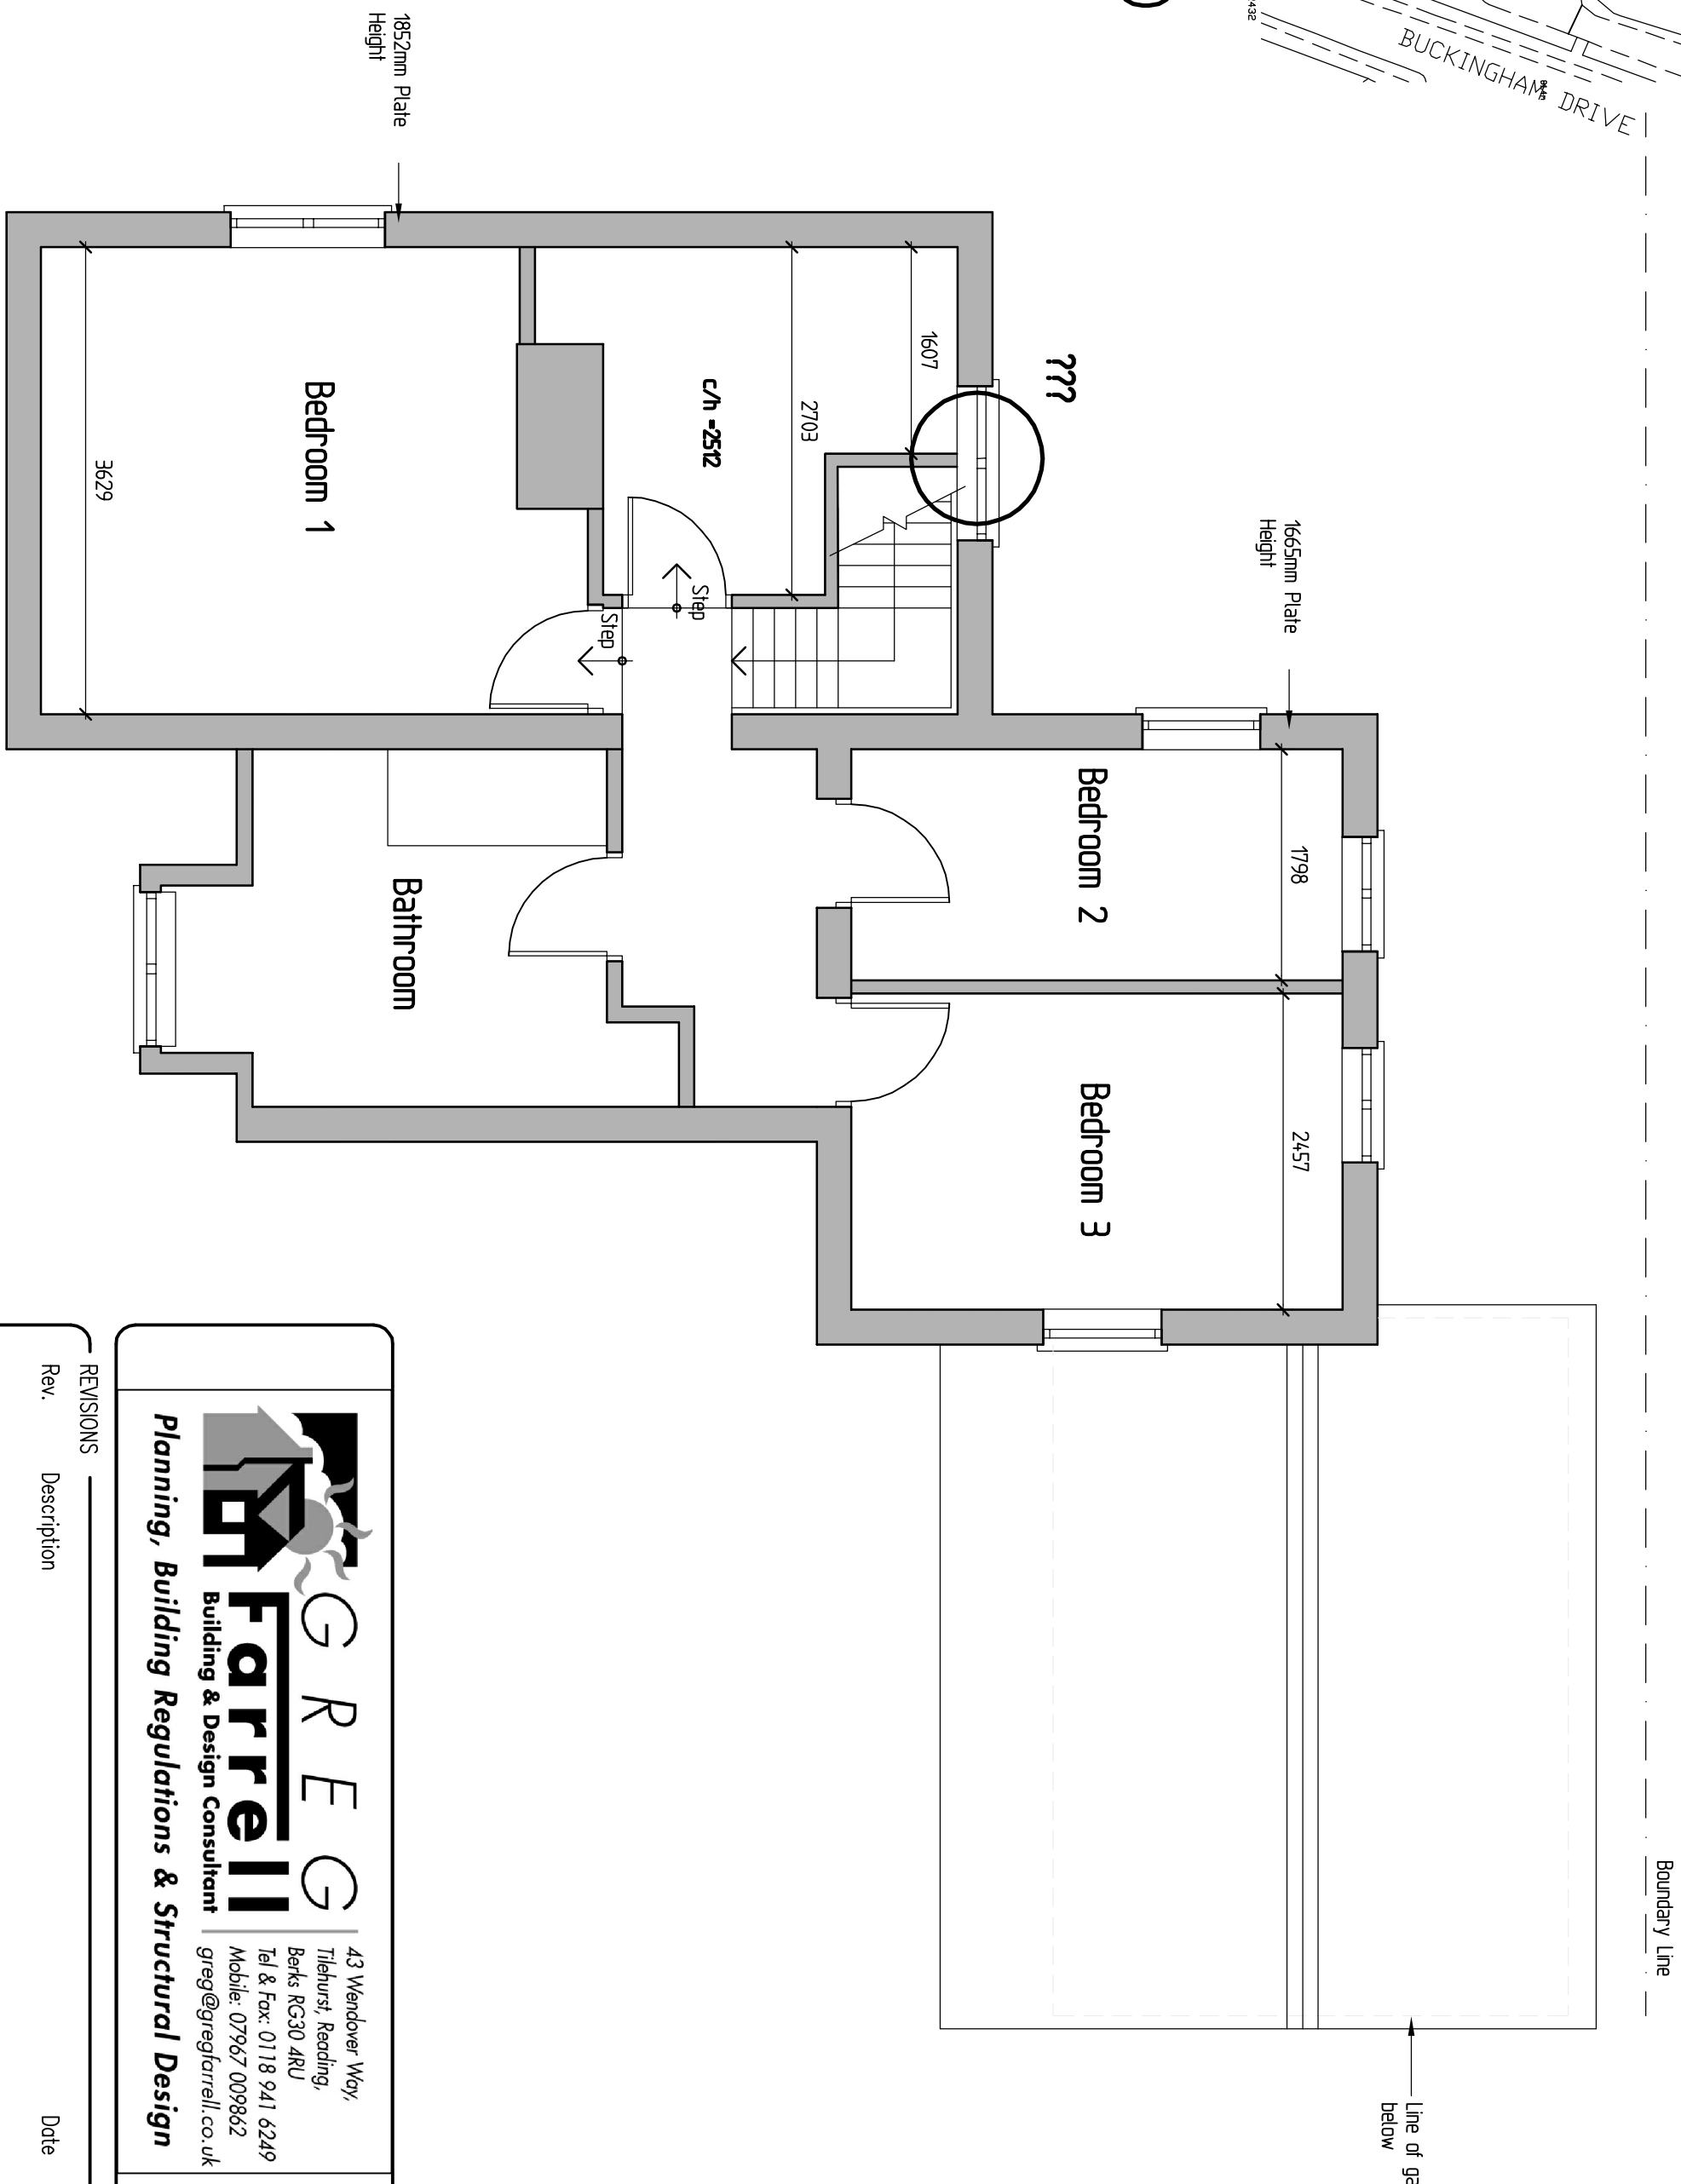

Existing First Floor Plan
Scale 1-50
0 1 2 3 Metres

REVISIONS		Date
Rev.	Description	

JOB TITLE

Mr & Mrs Hockett
1 A Marshland Square, Emmer Green
Reading

Existing Plans & Elevations

SCALE As noted DATE May 2017 DRAWING No. 01



GRE
Farrell
Building & Design Consultant
greg@gregfarrell.co.uk

143 Meadow Way,
Berkshire, Reading,
UK RG2 9AU
Tel & Fax 0118 941 4249
Mobile 07967 009862

Planning, Building Regulations & Structural Design