
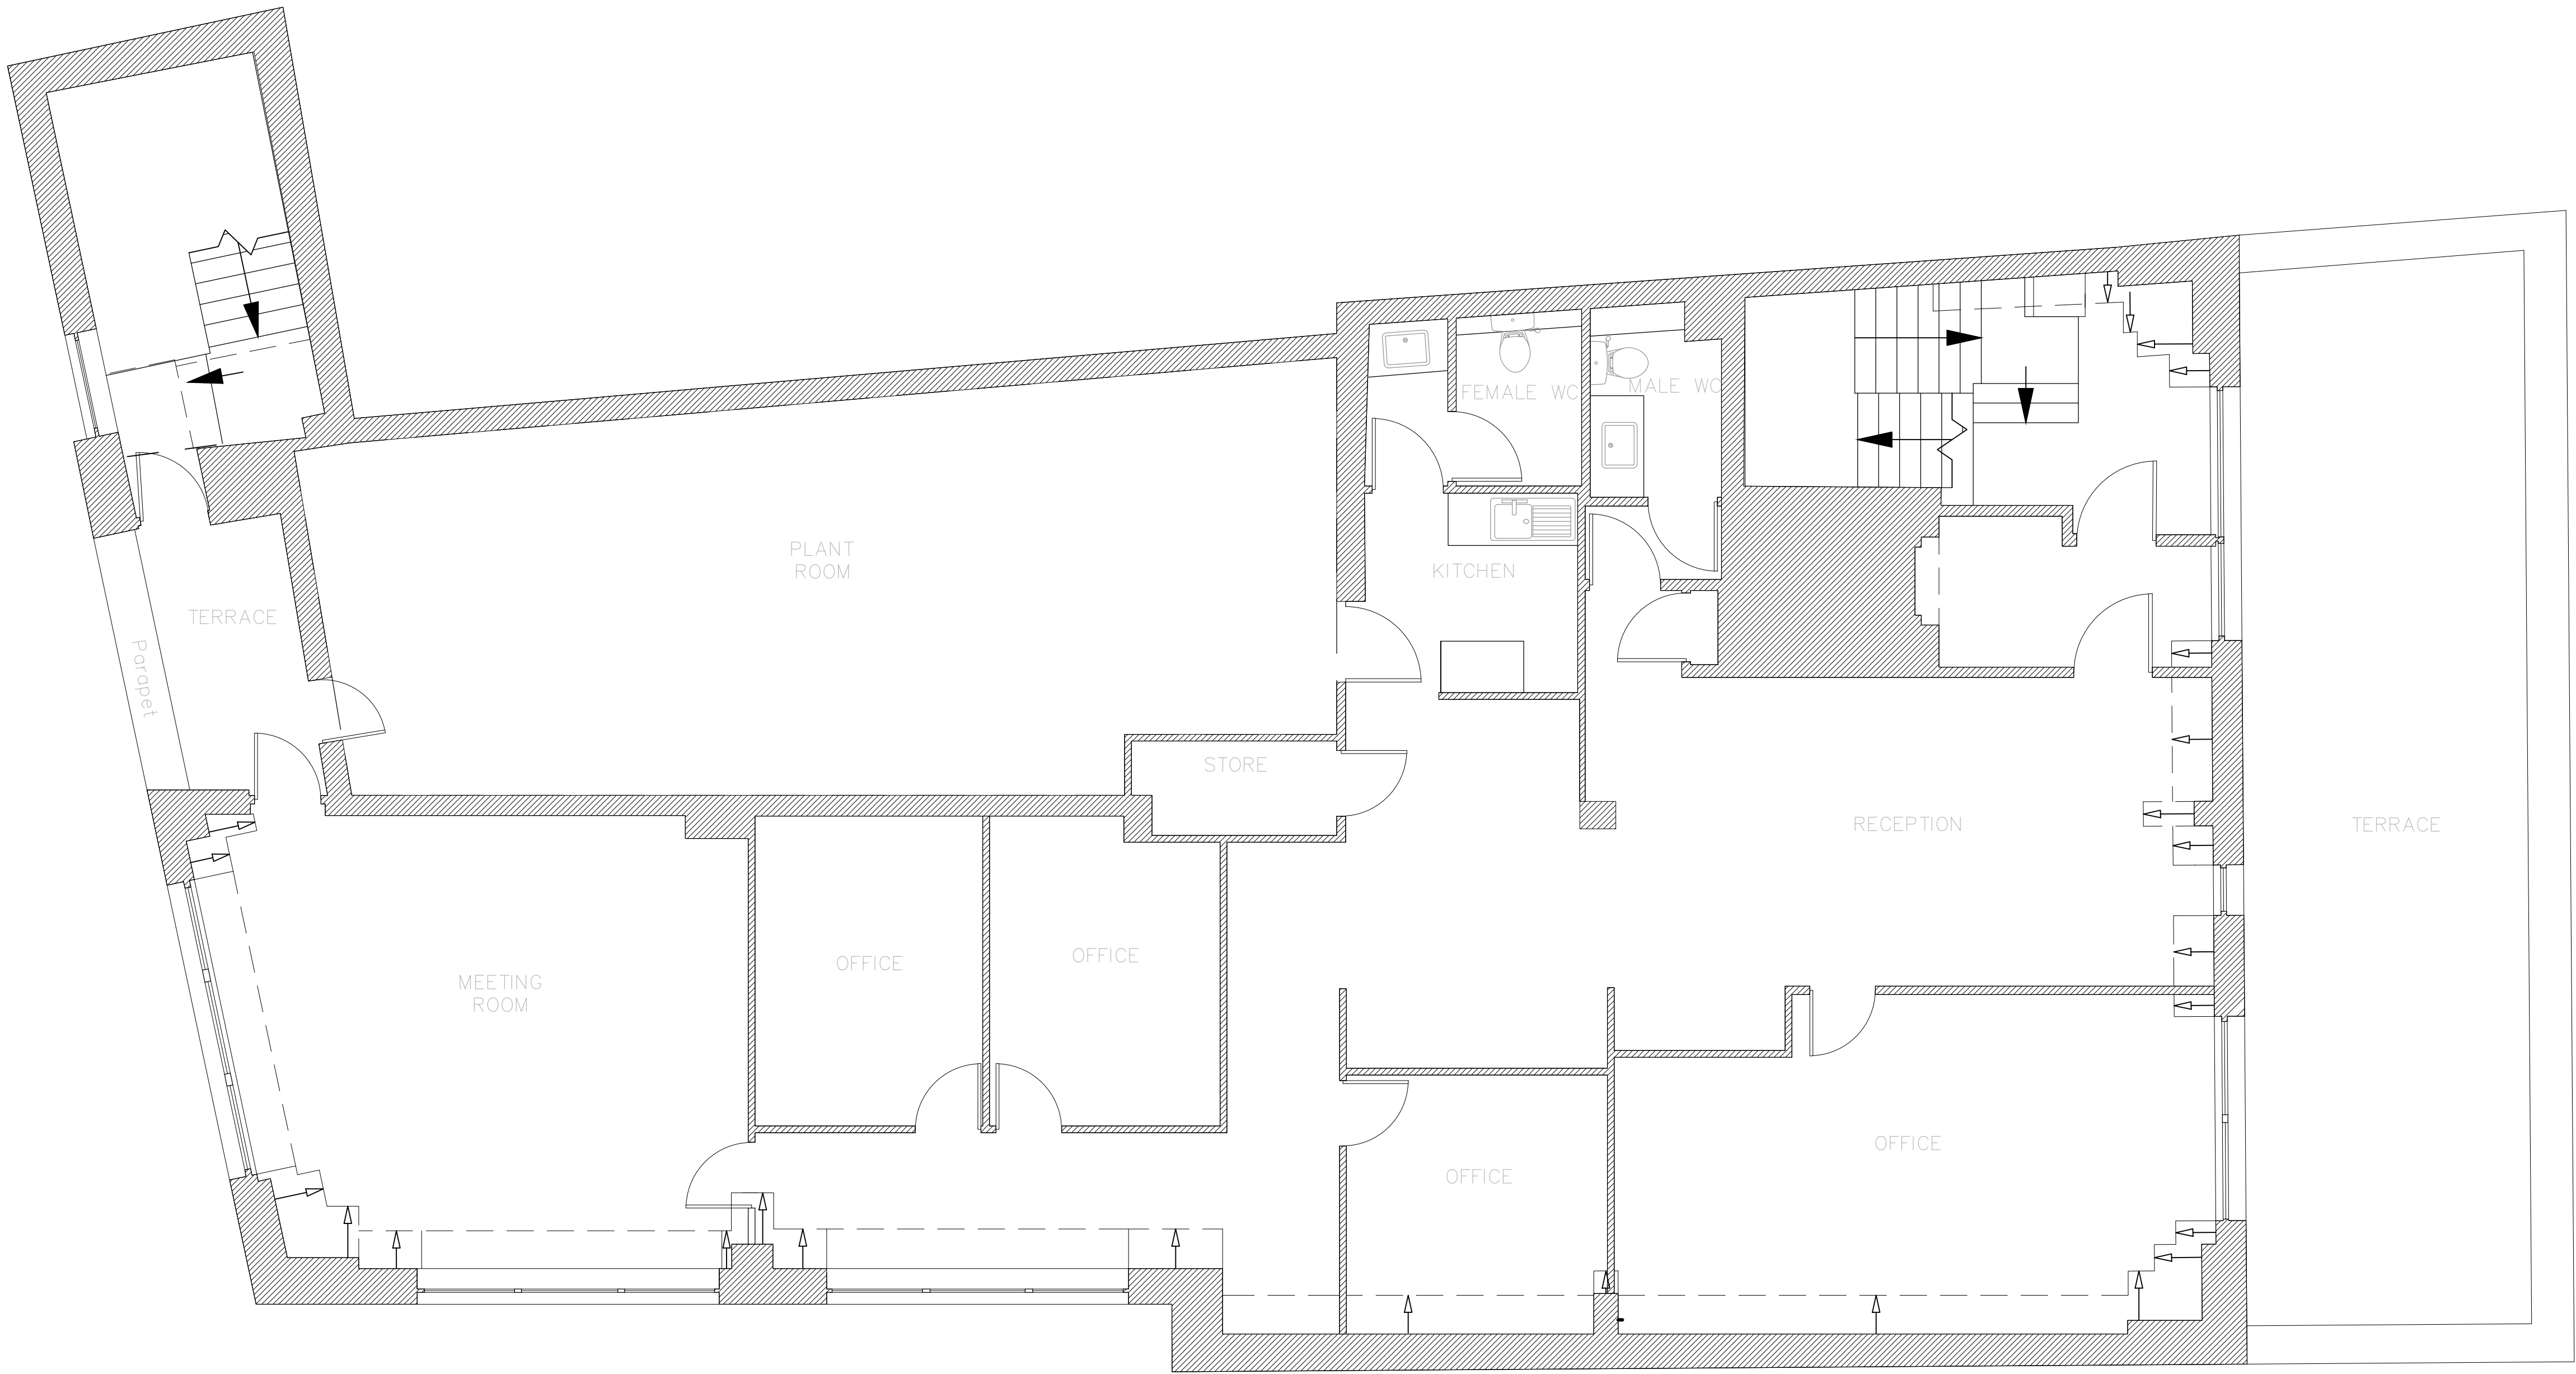


PLANNING

DRAWINGS INDICATE DESIGN INTENT ONLY.
ALL DIMENSIONS IN MILLIMETERS UNLESS NOTED OTHERWISE.
THE CONTRACTOR IS RESPONSIBLE FOR TAKING AND CHECKING ALL DIMENSIONS.
DO NOT SCALE FROM THE DRAWING.
REPORT ALL CONFLICTS OF INFORMATION TO MINIFIE ARCHITECTS AND SEEK ADVICE BEFORE PROCEEDING.
THIS DRAWING IS THE COPYRIGHT OF MINIFIE ARCHITECTS LTD.
WHERE GIVEN DIMENSIONS ARE ONLY APPROXIMATE & SUBJECT TO A MEASURED SITE SURVEY.
THESE ARE SUBJECT TO AN M&E & STRUCTURAL SURVEY. THIS DRAWING IS BASED UPON A COPIES OF ORIGINAL ARCHIVE DRAWINGS AND ITS ACCURACY AND PROPORTIONALITY CANNOT BE WHOLLEY RELIED UPON.

 

01 | EXISTING FIFTH
Scale: 1: 50 | PLAN

NO.	DATE	ISSUE/REVISION
-----	------	----------------

Forbury Court
12 Forbury Road
Reading
Berkshire
RG1 1SB

DRAWING TITLE

EXISTING FIFTH
FLOOR PLAN

DRAWN	SCALE	NORTH
NM	1:50 @ A1	
CHECKED	DATE	
BM	27.06.17	

PROJECT NO.	DRAWING NO.
1473	AP(0)15

MA

MINIFIE ARCHITECTS
3rd Floor, The Piano Works
117 Farringdon Road
London EC1R 3BX