




00_Ground
1 : 100

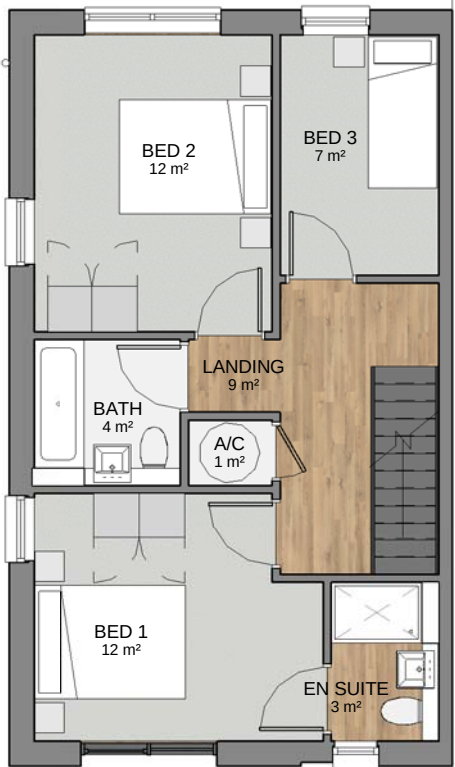

01_First Floor
1 : 100



Front Elevation
1 : 100




Rear Elevation
1 : 100



Side Elevation
1 : 100

Drawings to be read in conjunction with associated garage types:
House 15 - Garage G.03
House 25 - Garage G.05
House 48 - Garage G.02

HOUSE TYPE DETAILS - E.01	
House No's	15, 25, 48
Unit Type	3b/5p
GIA	105sqm / 1132sqft

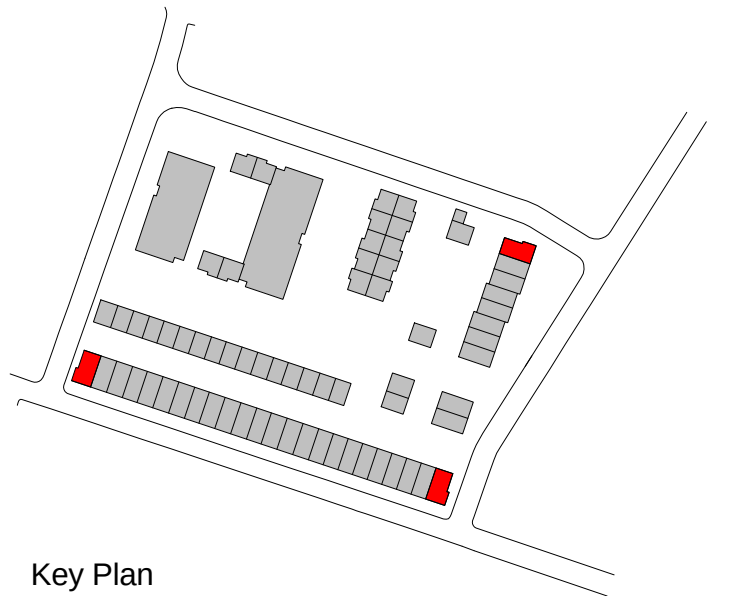

Key Plan
1 : 2500

PLANNING

Project
Former Cox & Wyman Building
Cardiff Road, Reading

Drawing Title
House Type E.01
Floor Plans & Elevations

Date	Scale	Drawn by	Check by
06/10/17	As indicated @ A2	DC	PN
Project No	Drawing No	Revision	
24325	A/PP-P11-41		



VISUAL SCALE 1:100