



version	date	author	version notes
P1	As dwg	As dwg	Initial issue

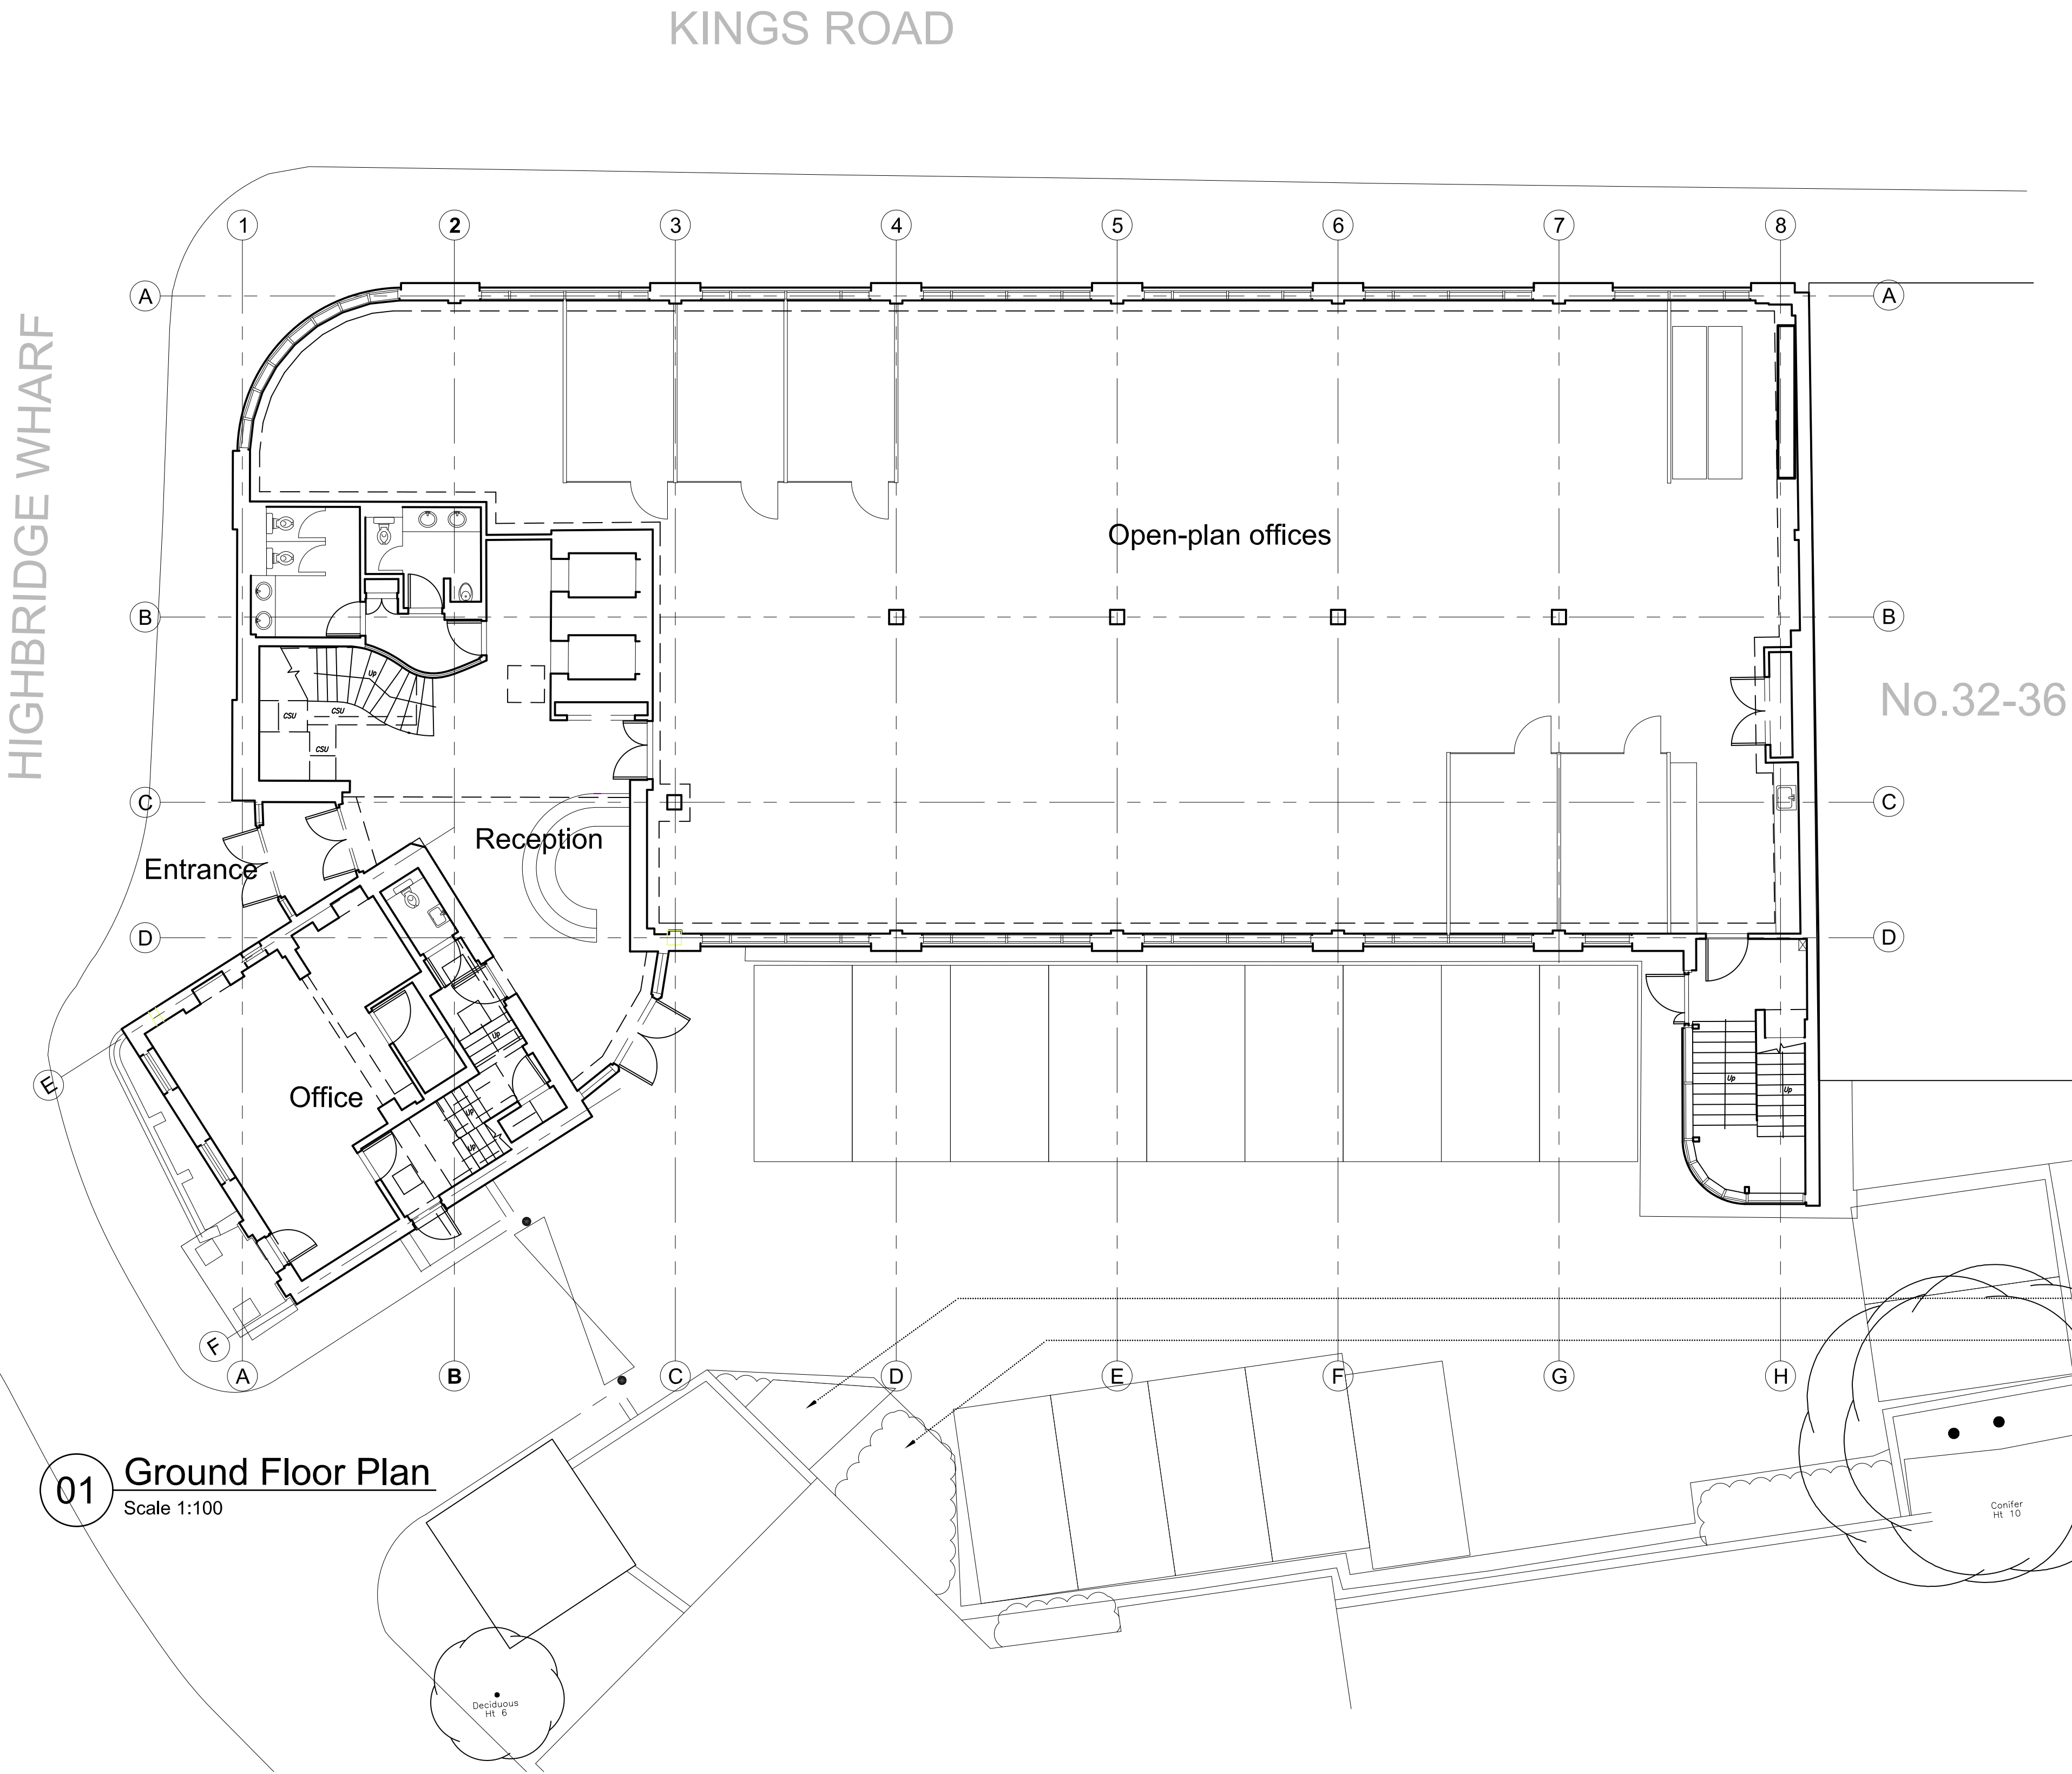

01 Ground Floor Plan
Scale 1:100

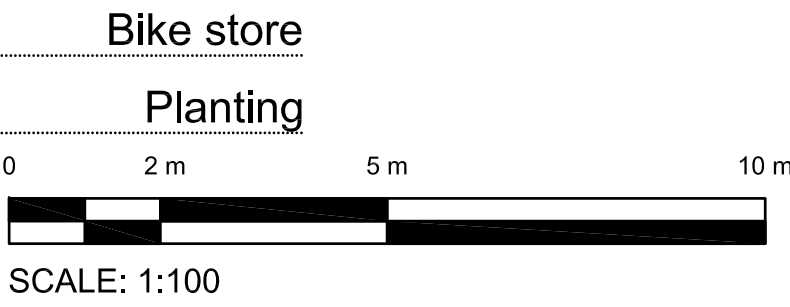

FOR PLANNING APPLICATION PURPOSES ONLY
This drawing has been produced for RLM1..... for the project/site named as Kings Wharf..... and is submitted as part of a planning application relating to this site name only and is not intended for use by any other person or organisation or for any other purpose.
© Orbit Architects July 2017

status

PLANNING

Orbit Architects

project

Kings Wharf, Reading

title

Existing Ground Floor Plan

scale

1:100 @ A1

date

16.05.16

author

SC

job no.

1535-D2-100

dwg no.

P1

ver.

DO NOT SCALE FROM THIS DRAWING : Verify all dimensions on site

© Orbit Architects 83 Blackfriars Road, London SE1 8HA t. 020 7593 3380 w. www.orbitarchitects.com e. info@orbitarchitects.com