

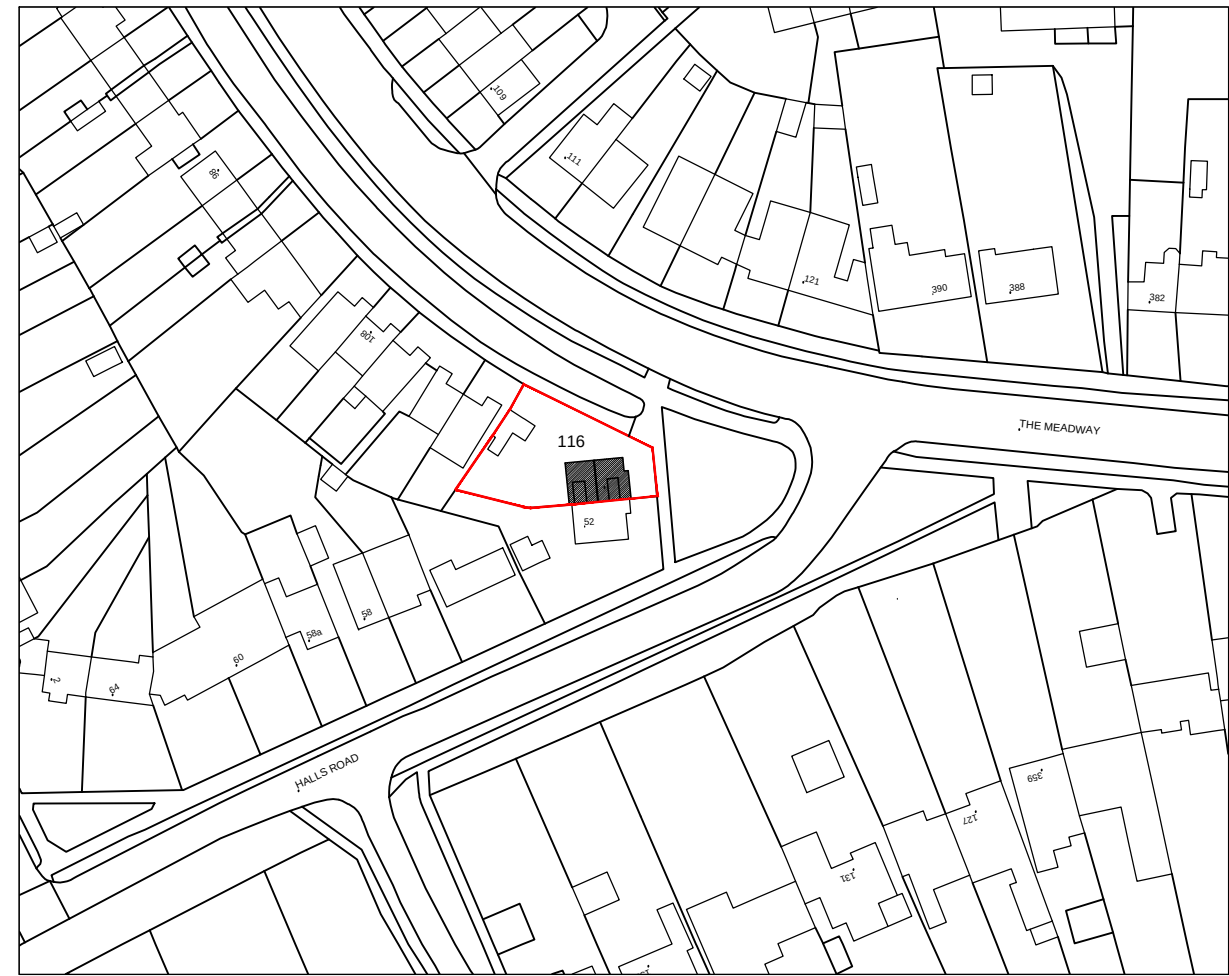
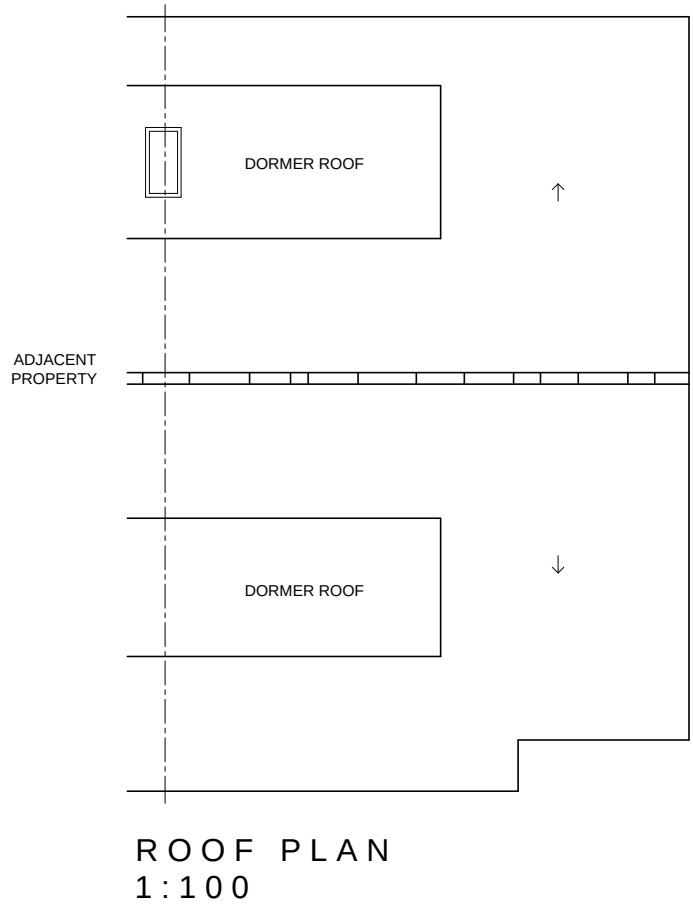
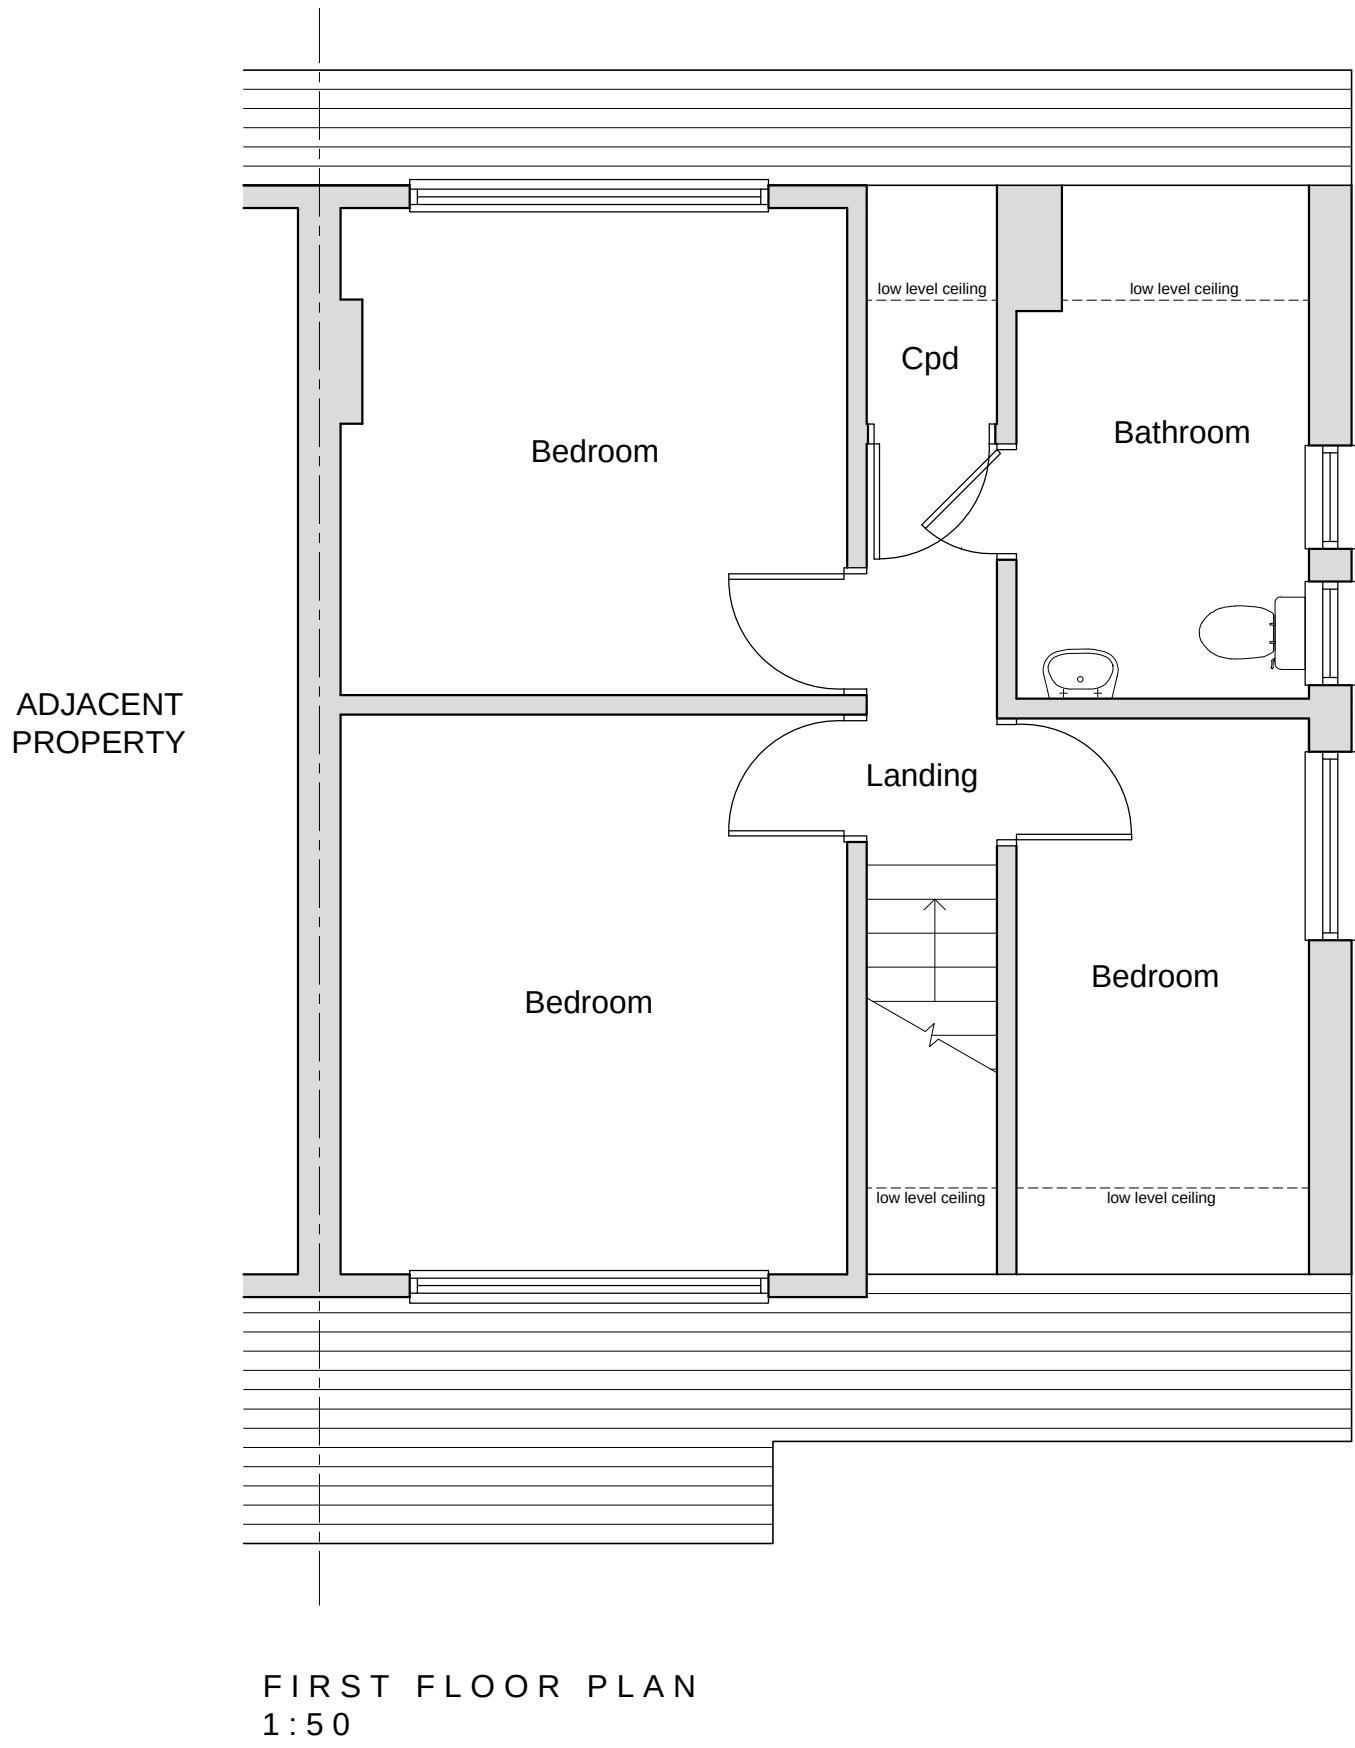
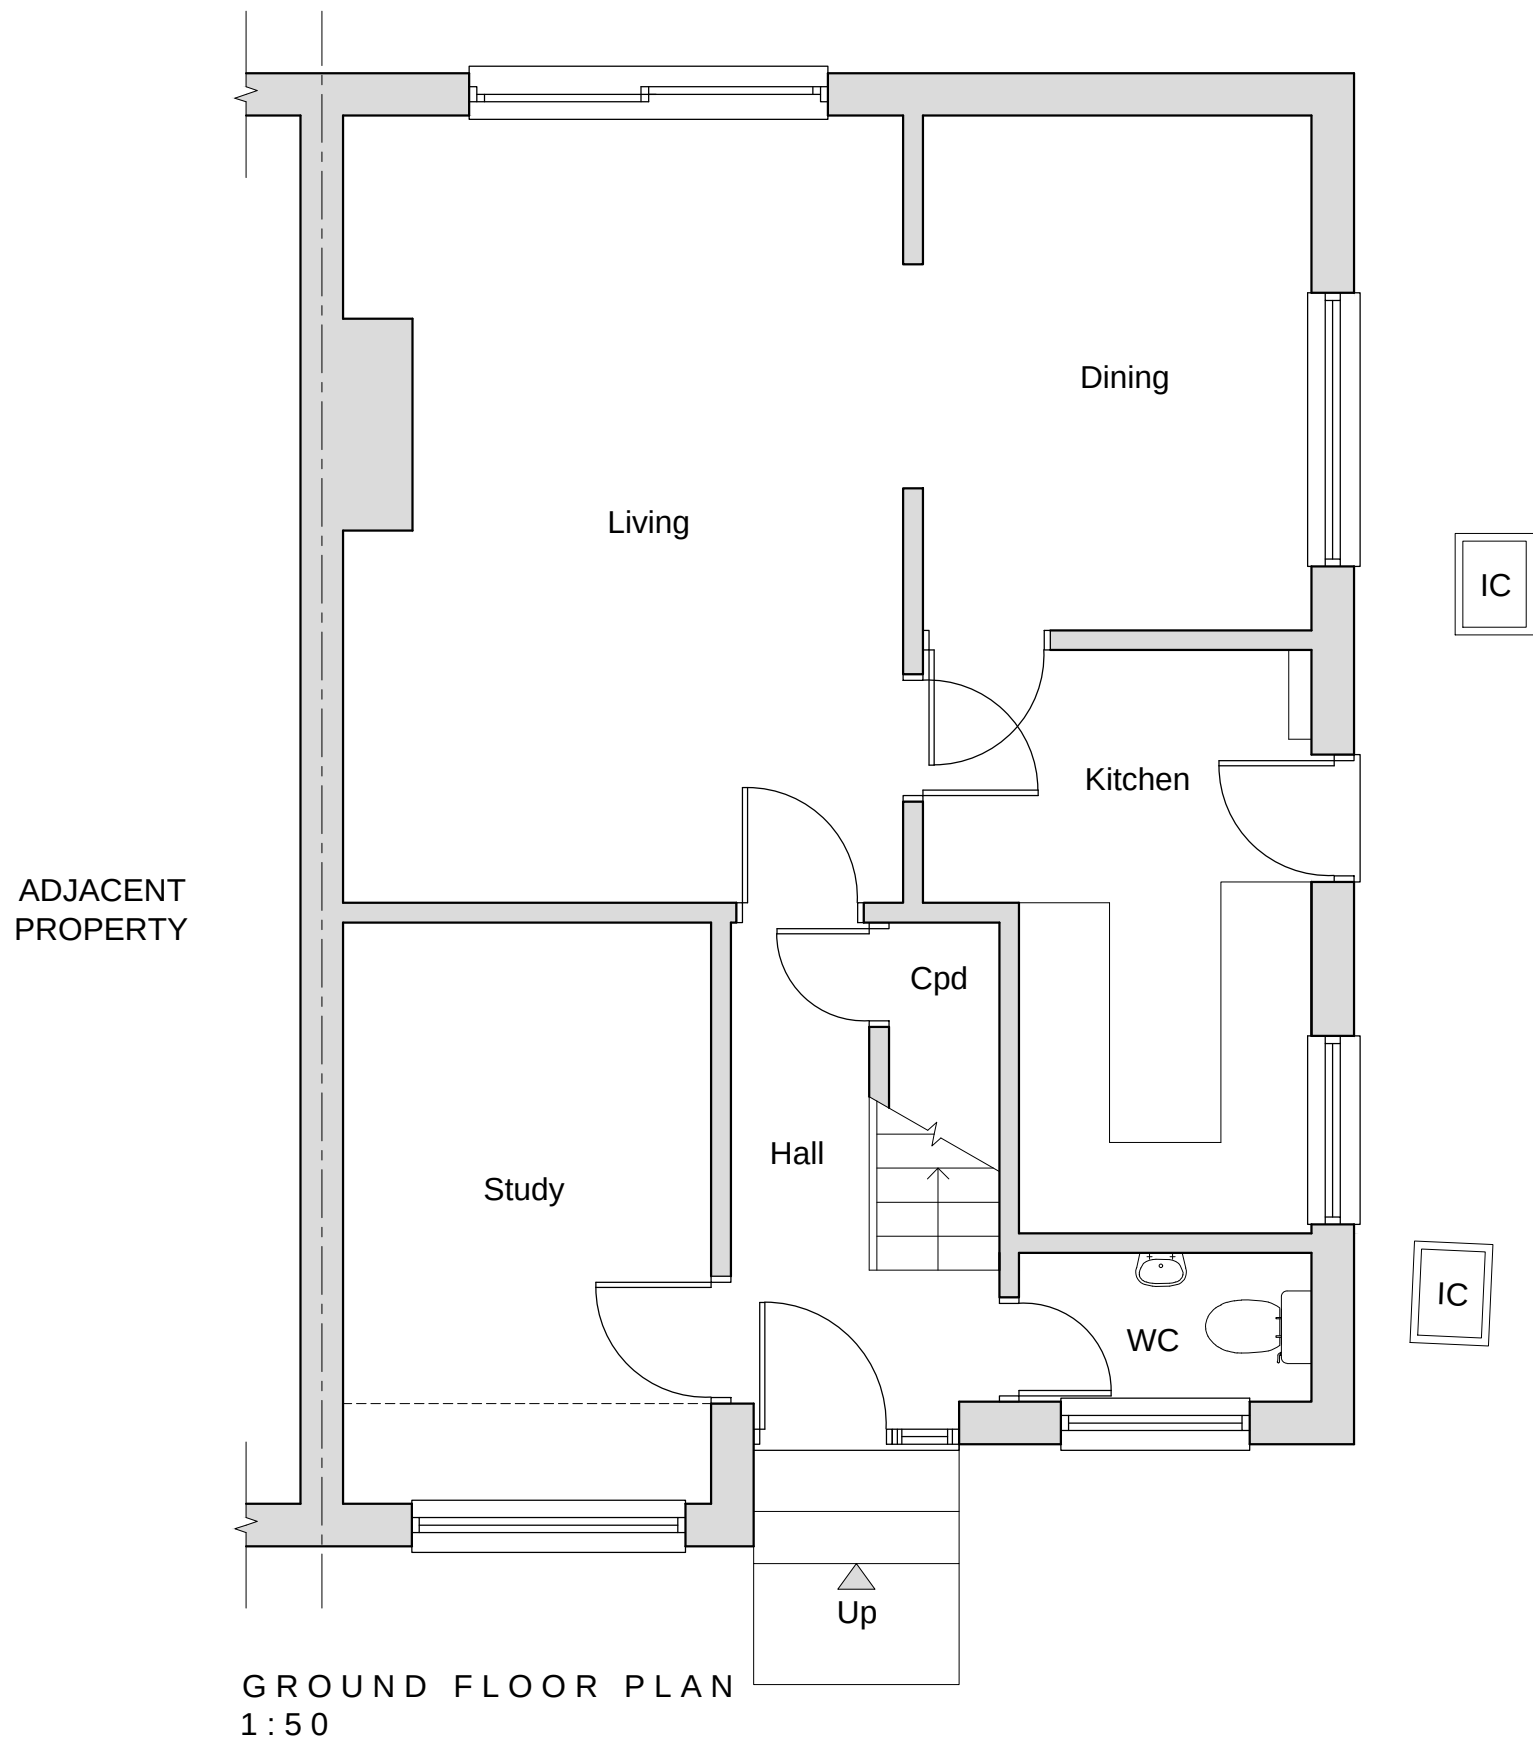
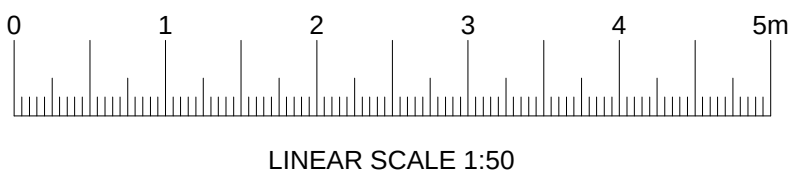


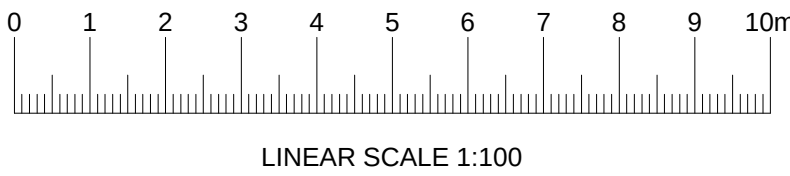

©Crown Copyright. All rights reserved. Licence no. 100019980

SITE PLAN
1:1250

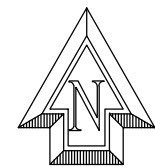

Client:
Mr Bob Todd

Address:
116 Mayfiar
Tilehurst
Reading
Berkshire
RG30 4RD

Drawing Title:
Existing & Proposed Plans & Elevations

Date: August 2017 Scale: 1:50 / 1:100 / 1:1250

Rev.	Date	Description

Drawing No:
PL 001

Drawn By:
LM
LMAD Ltd