



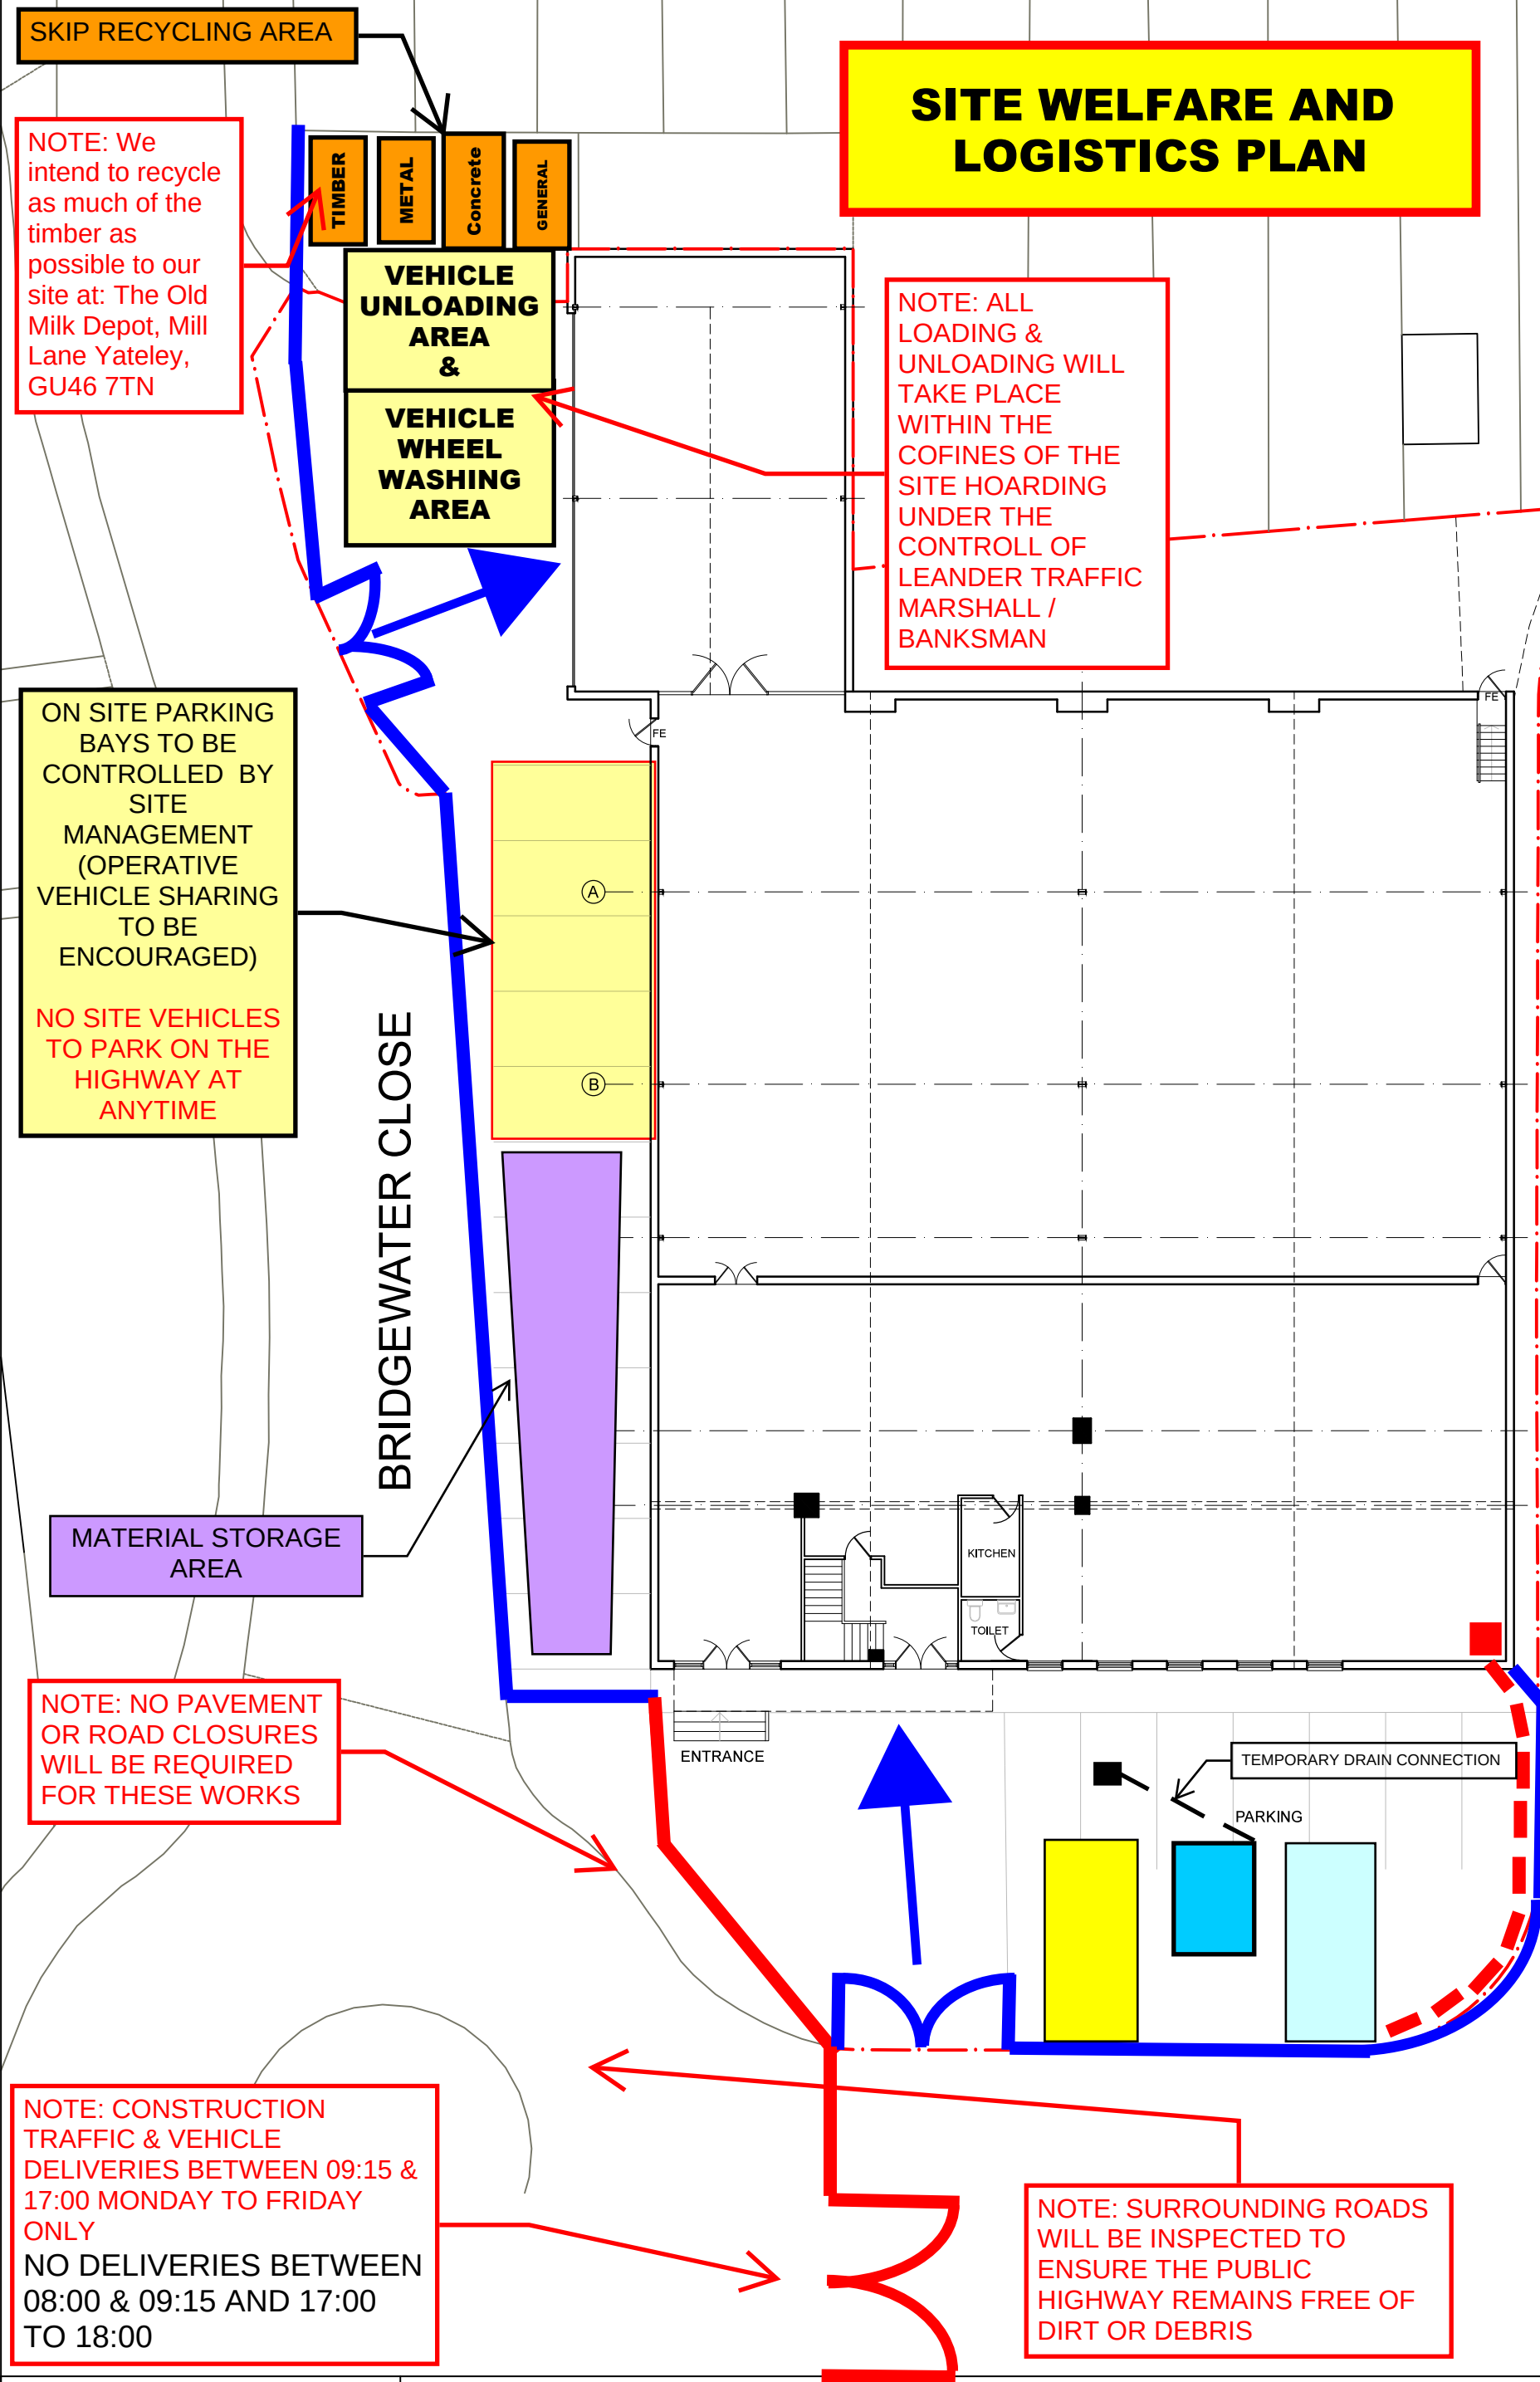

SITE WELFARE AND LOGISTICS PLAN



- HERAS FENCE & ACCESS GATES**
- EXISTING FENCING AND ACCESS GATES**
- CANTEEN AND DRYING ROOM**
- SITE OFFICE**
- SITE TOILETS**
- 110V POWER & WELFARE SUPPLY**
- SKIP STORAGE AREA**
- MATERIAL STORAGE AREA**
- ACCESS TO SITE**
- SITE PARKING**

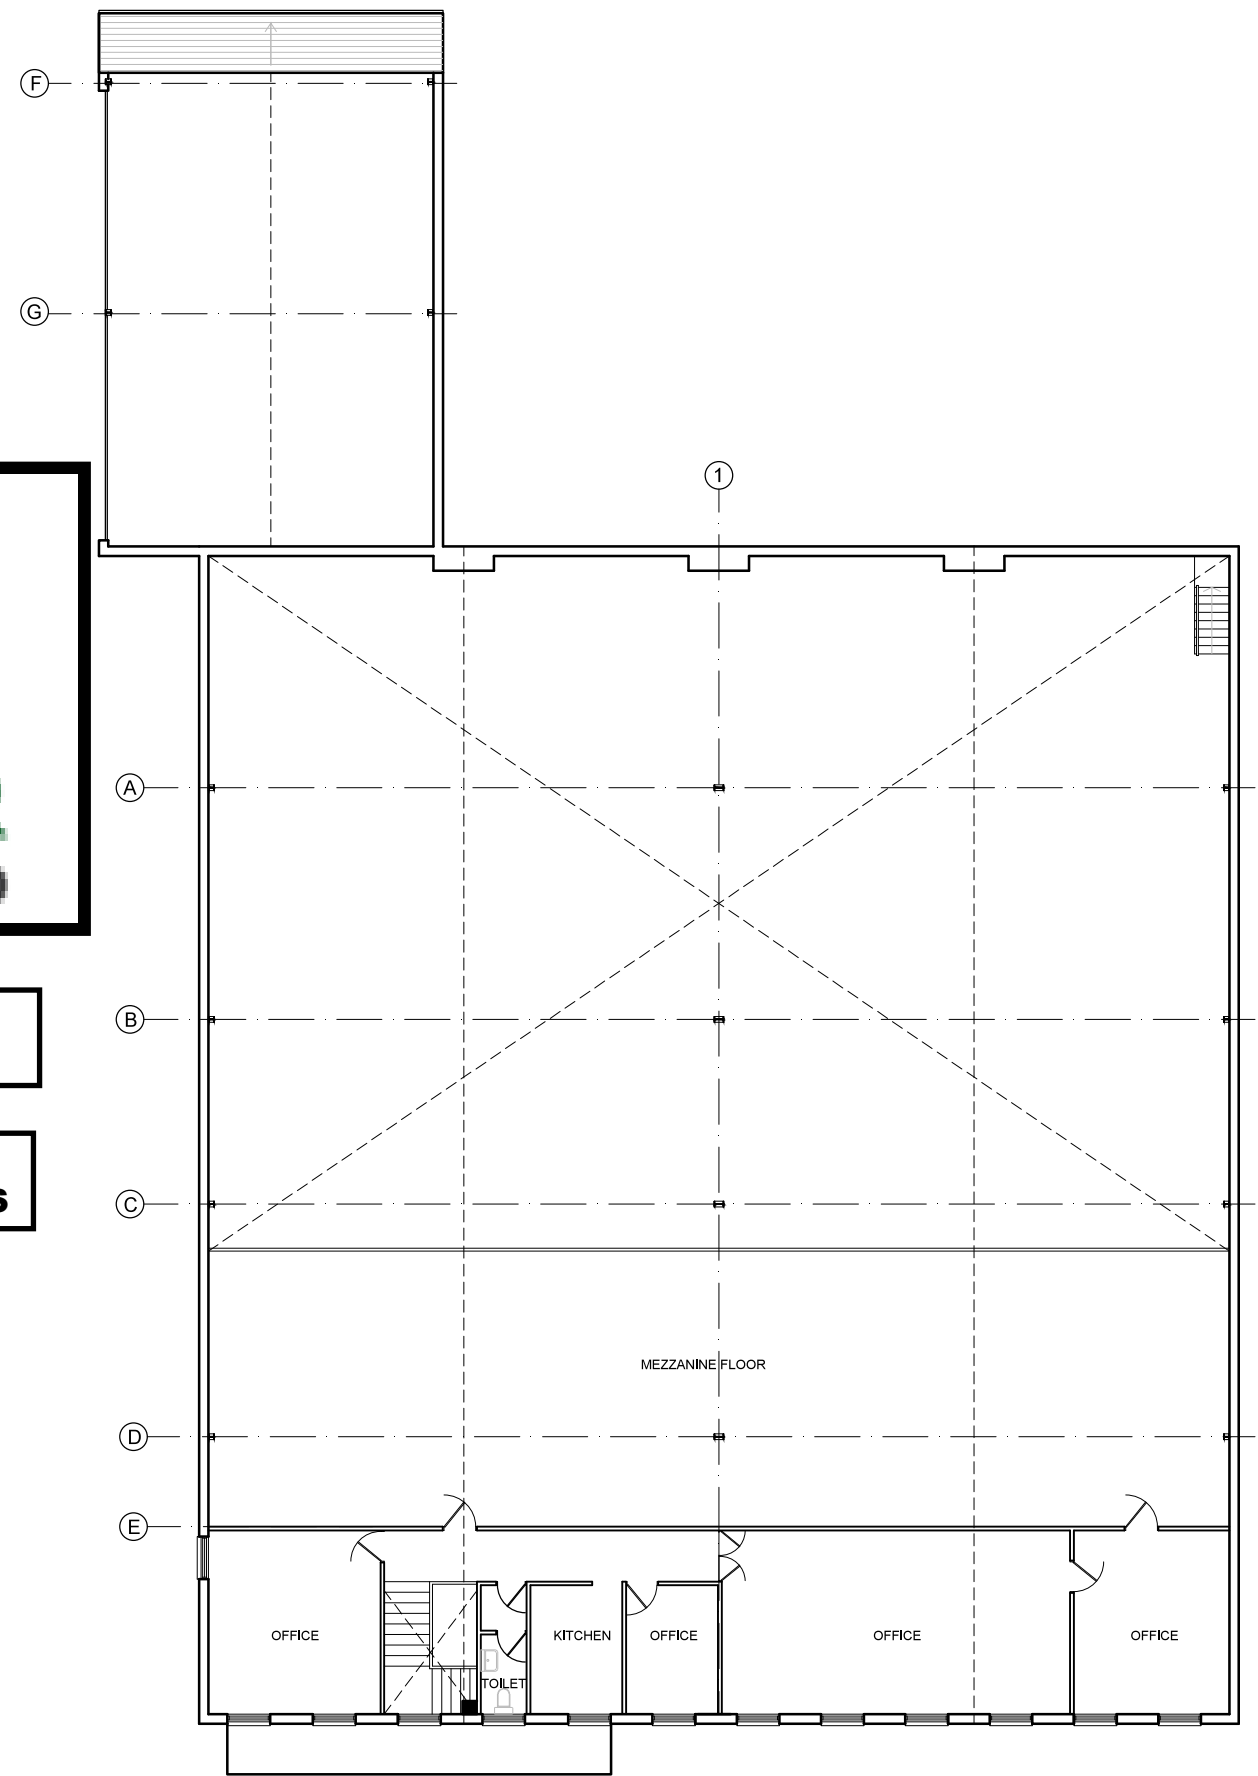

EXISTING MEZZANINE FLOOR PLAN

SCALE (m)
0 1 2 3 4 5 10

INFORMATION CONTAINED IN THIS DWG IS CONFIDENTIAL AND MAY NOT BE USED FOR ANY OTHER PURPOSE OTHER THAN THAT FOR WHICH THE DWG WAS SUPPLIED. LA VAASTU MAINTAINS COPYRIGHT OF DWG AND ACCEPTS NO LIABILITY TO ANY THIRD PARTY RELYING ON INFORMATION CONTAINED IN THE DWG. CONTRACTORS MUST VERIFY ALL DIMENSIONS ON SITE BEFORE COMMENCING ANY WORK OR SHOP DRAWINGS. FIGURED DIMENSIONS ARE TO BE USED IN PREFERENCE TO SCALED DIMENSIONS. IF THIS DRAWING EXCEEDS THE QUANTITIES TAKEN IN ANY WAY THE ARCHITECTS ARE TO BE INFORMED BEFORE THE WORK IS INITIATED.

NOTES -
ALL DIMENSION TO BE CHECKED AT SITE

Job: PINK HIPPO
7 BRIDGEWATER CLOSE, PORTMAN ROAD, READING RG30 1JT

Dwg: EXISTING FLOOR PLANS

Scale: 1:200 on A2

Dwg No: LaVaastu/2017/141/03

Date: 25/09/17

Drawn: S

La Vaastu Ltd.

26 Otter Way
West Drayton, UB7 8FA
www.lavaastu.co.uk, 07574165277