



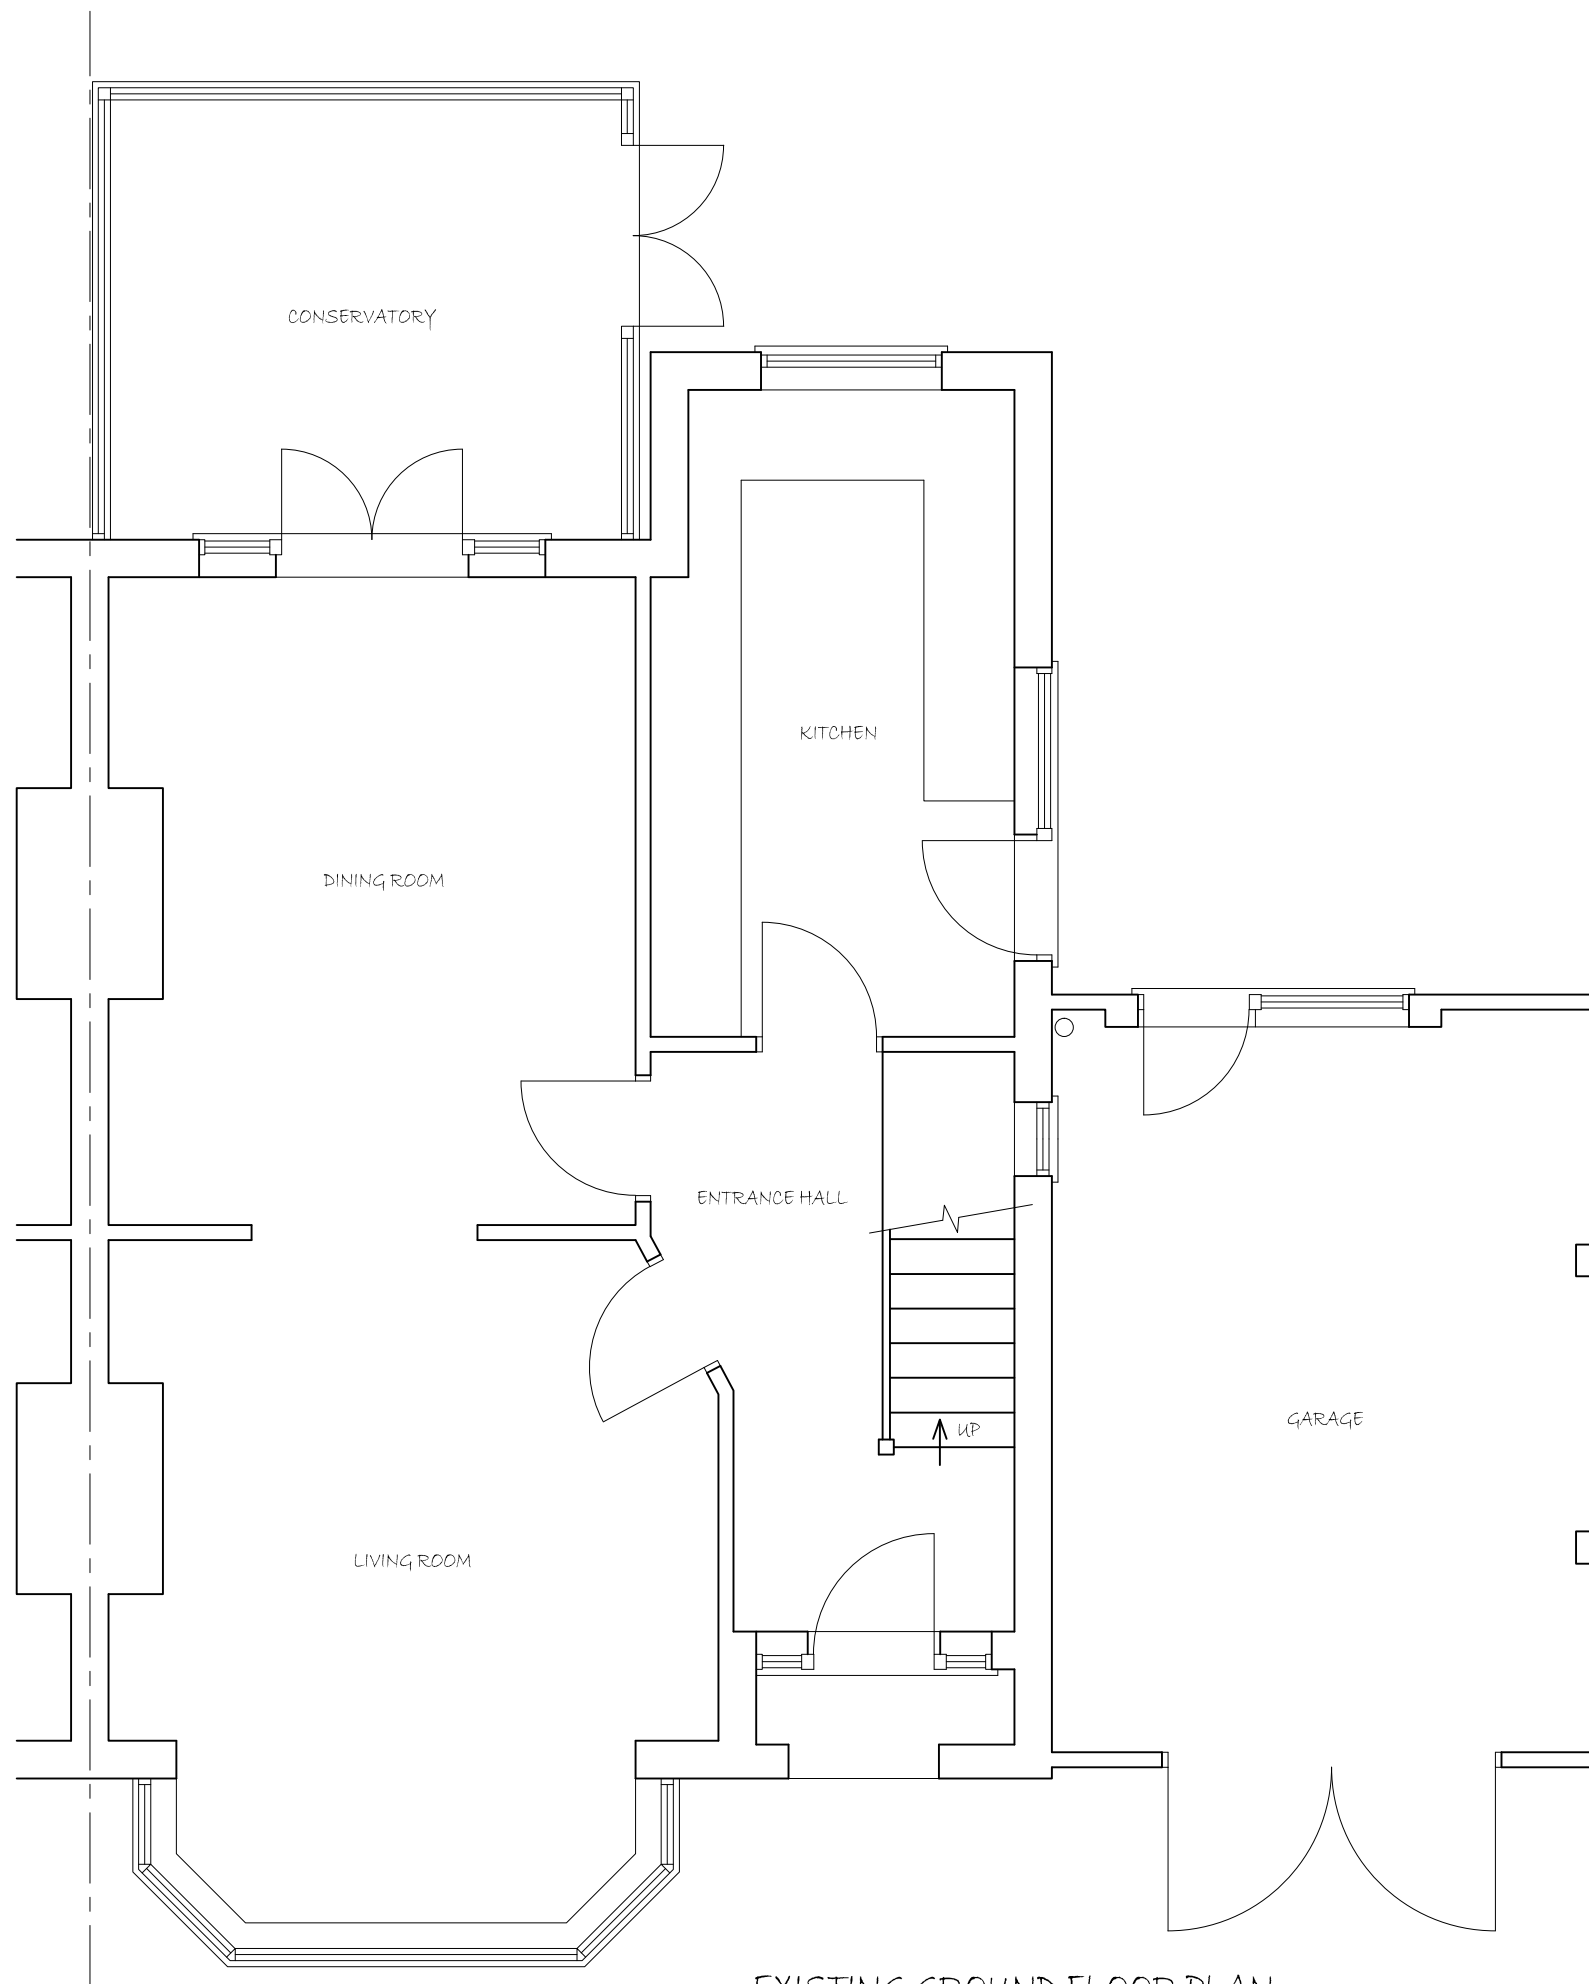

EXISTING GROUND FLOOR PLAN

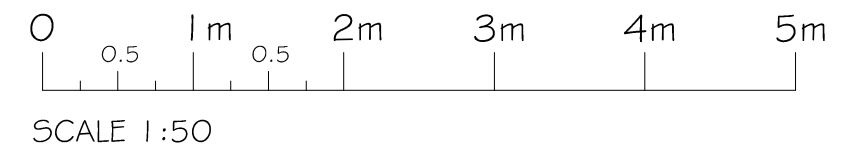

PROJECT PROPOSED DEVELOPMENT AT ; 17 KENILWORTH AVENUE READING RG30 3DL											
TITLE EXISTING GROUND FLOOR PLAN											
 CREATIVE DESIGN & STRUCTURE Ltd. HENSON HOUSE NEWTOWN ROAD HENLEY-ON-THAMES RG9 1HG Tel 01491 411922 info@creativedesignandstructure.co.uk www.creativedesignandstructure.co.uk											
DRAWN HC		SCALE @ A3 1:50									
DATE JUNE 2017											
DRAWING NO.			REV.								
20717-01			<table><tr><td></td><td></td><td></td><td></td></tr><tr><td></td><td></td><td></td><td></td></tr></table>								