



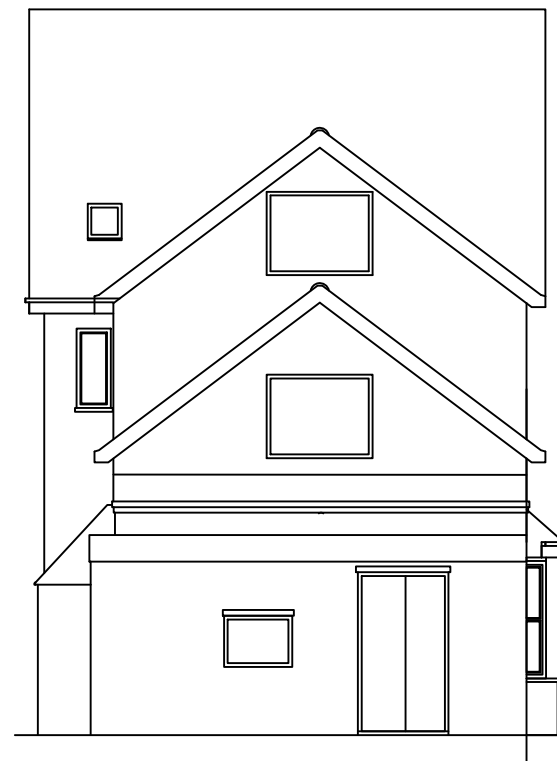


EXISTING REAR ELEVATION



EXISTING SIDE-1 ELEVATION

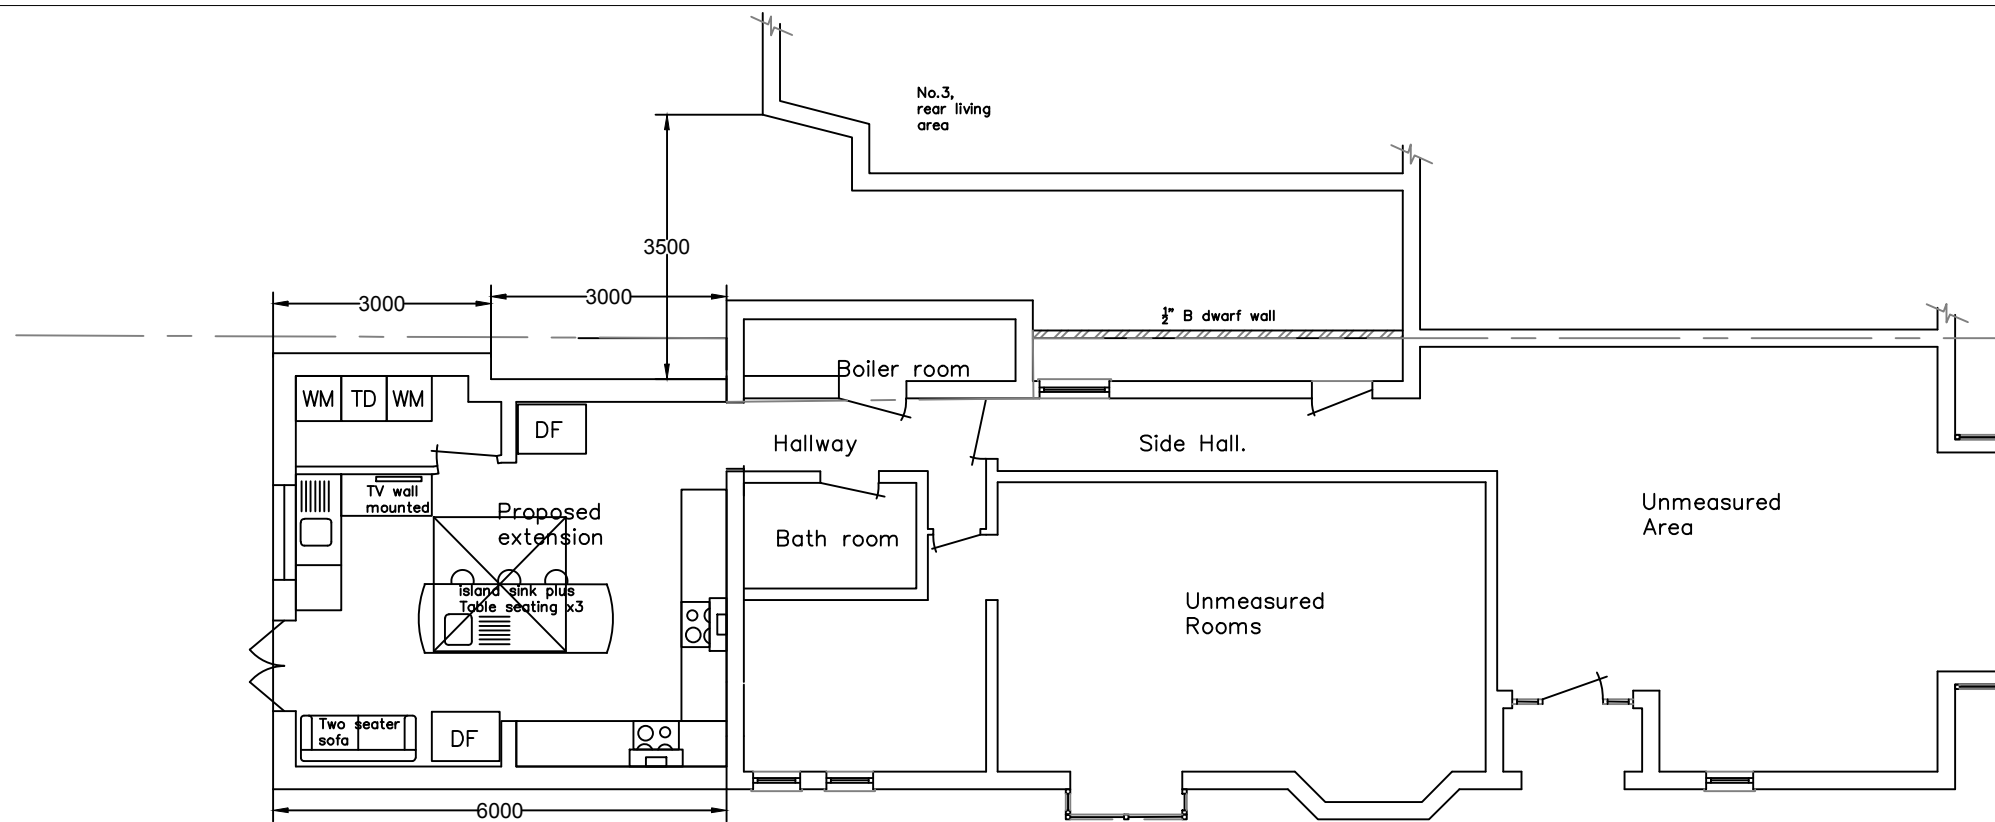

EXISTING GROUND FLOOR

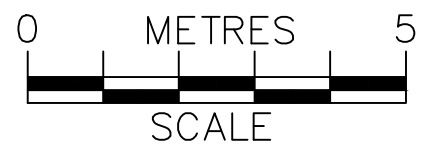

	PROJECT:	1 Upper Redlands Road Reading	DRAWN BY:	P.S.	DRAWING TITLE:		ArchDezine Limited archdeziner7@gmail.com
	PROPOSED SINGLE STOREY REAR EXTENSION AND SIDE DORMER EXTENSION		DATE:	01/09/2017	EXISTING PLANS		
			SCALE:	1:100@A3	DRAWING NUMBER:		
			FILENAME:	RBC/16/R	UR-02		