



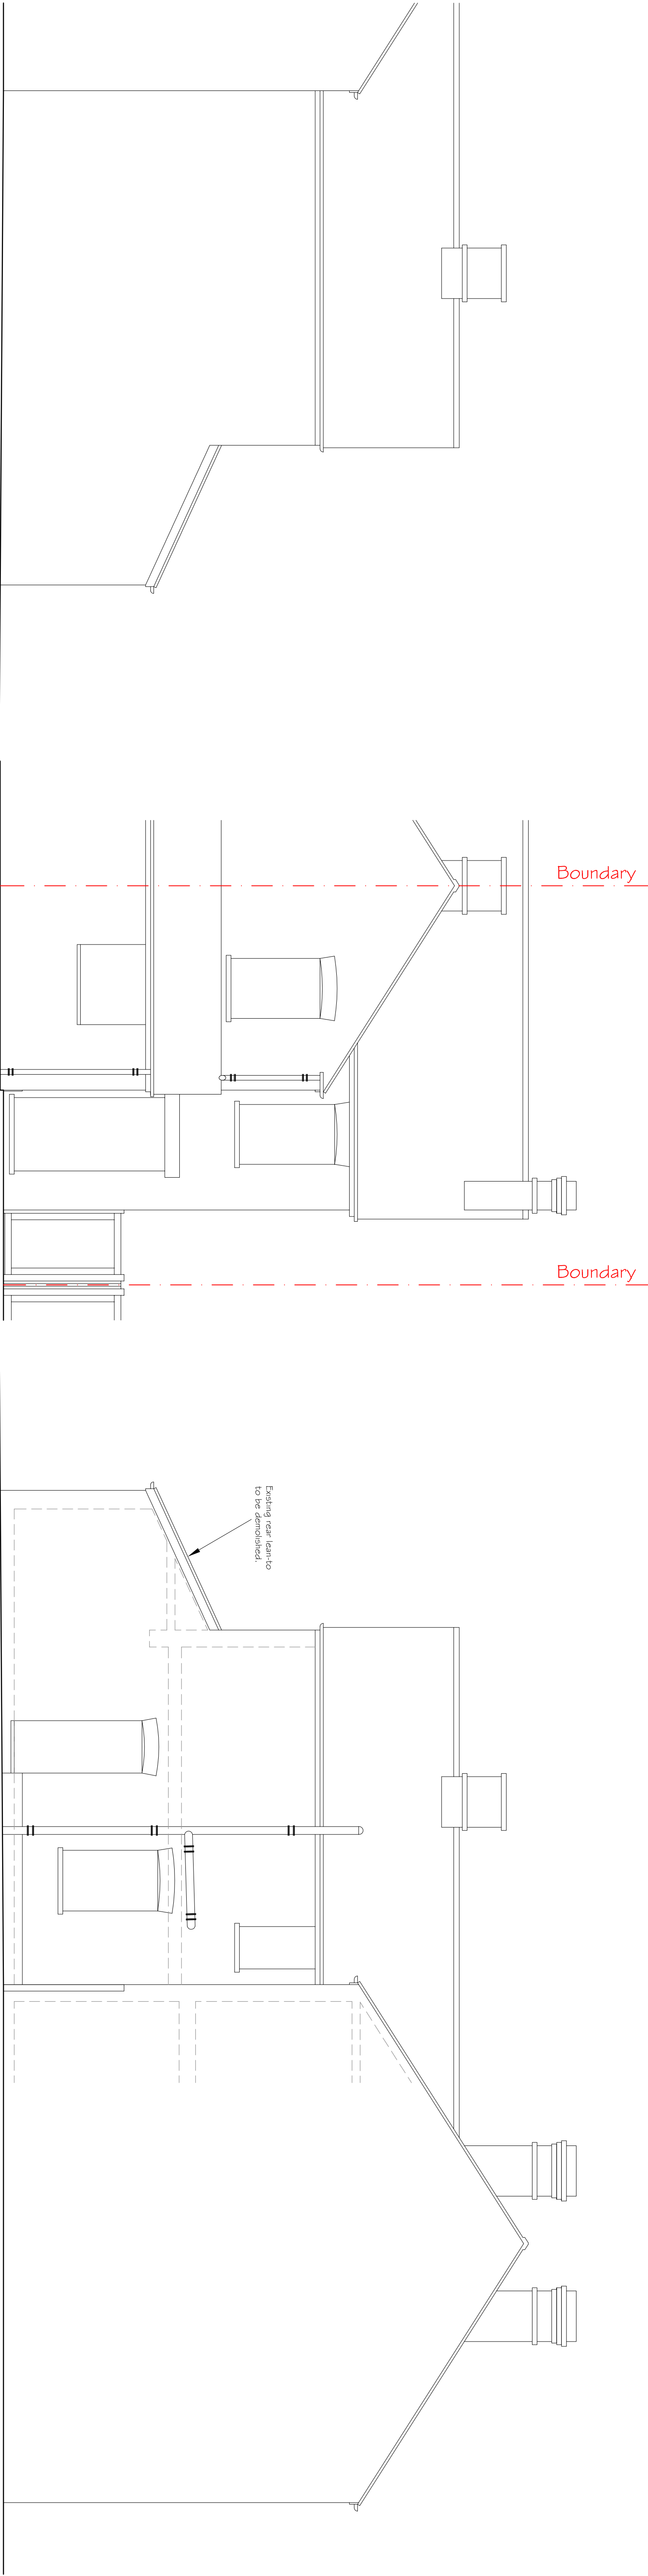

SIDE ELEVATION 1:100

REAR ELEVATION 1:100

SIDE ELEVATION 1:100

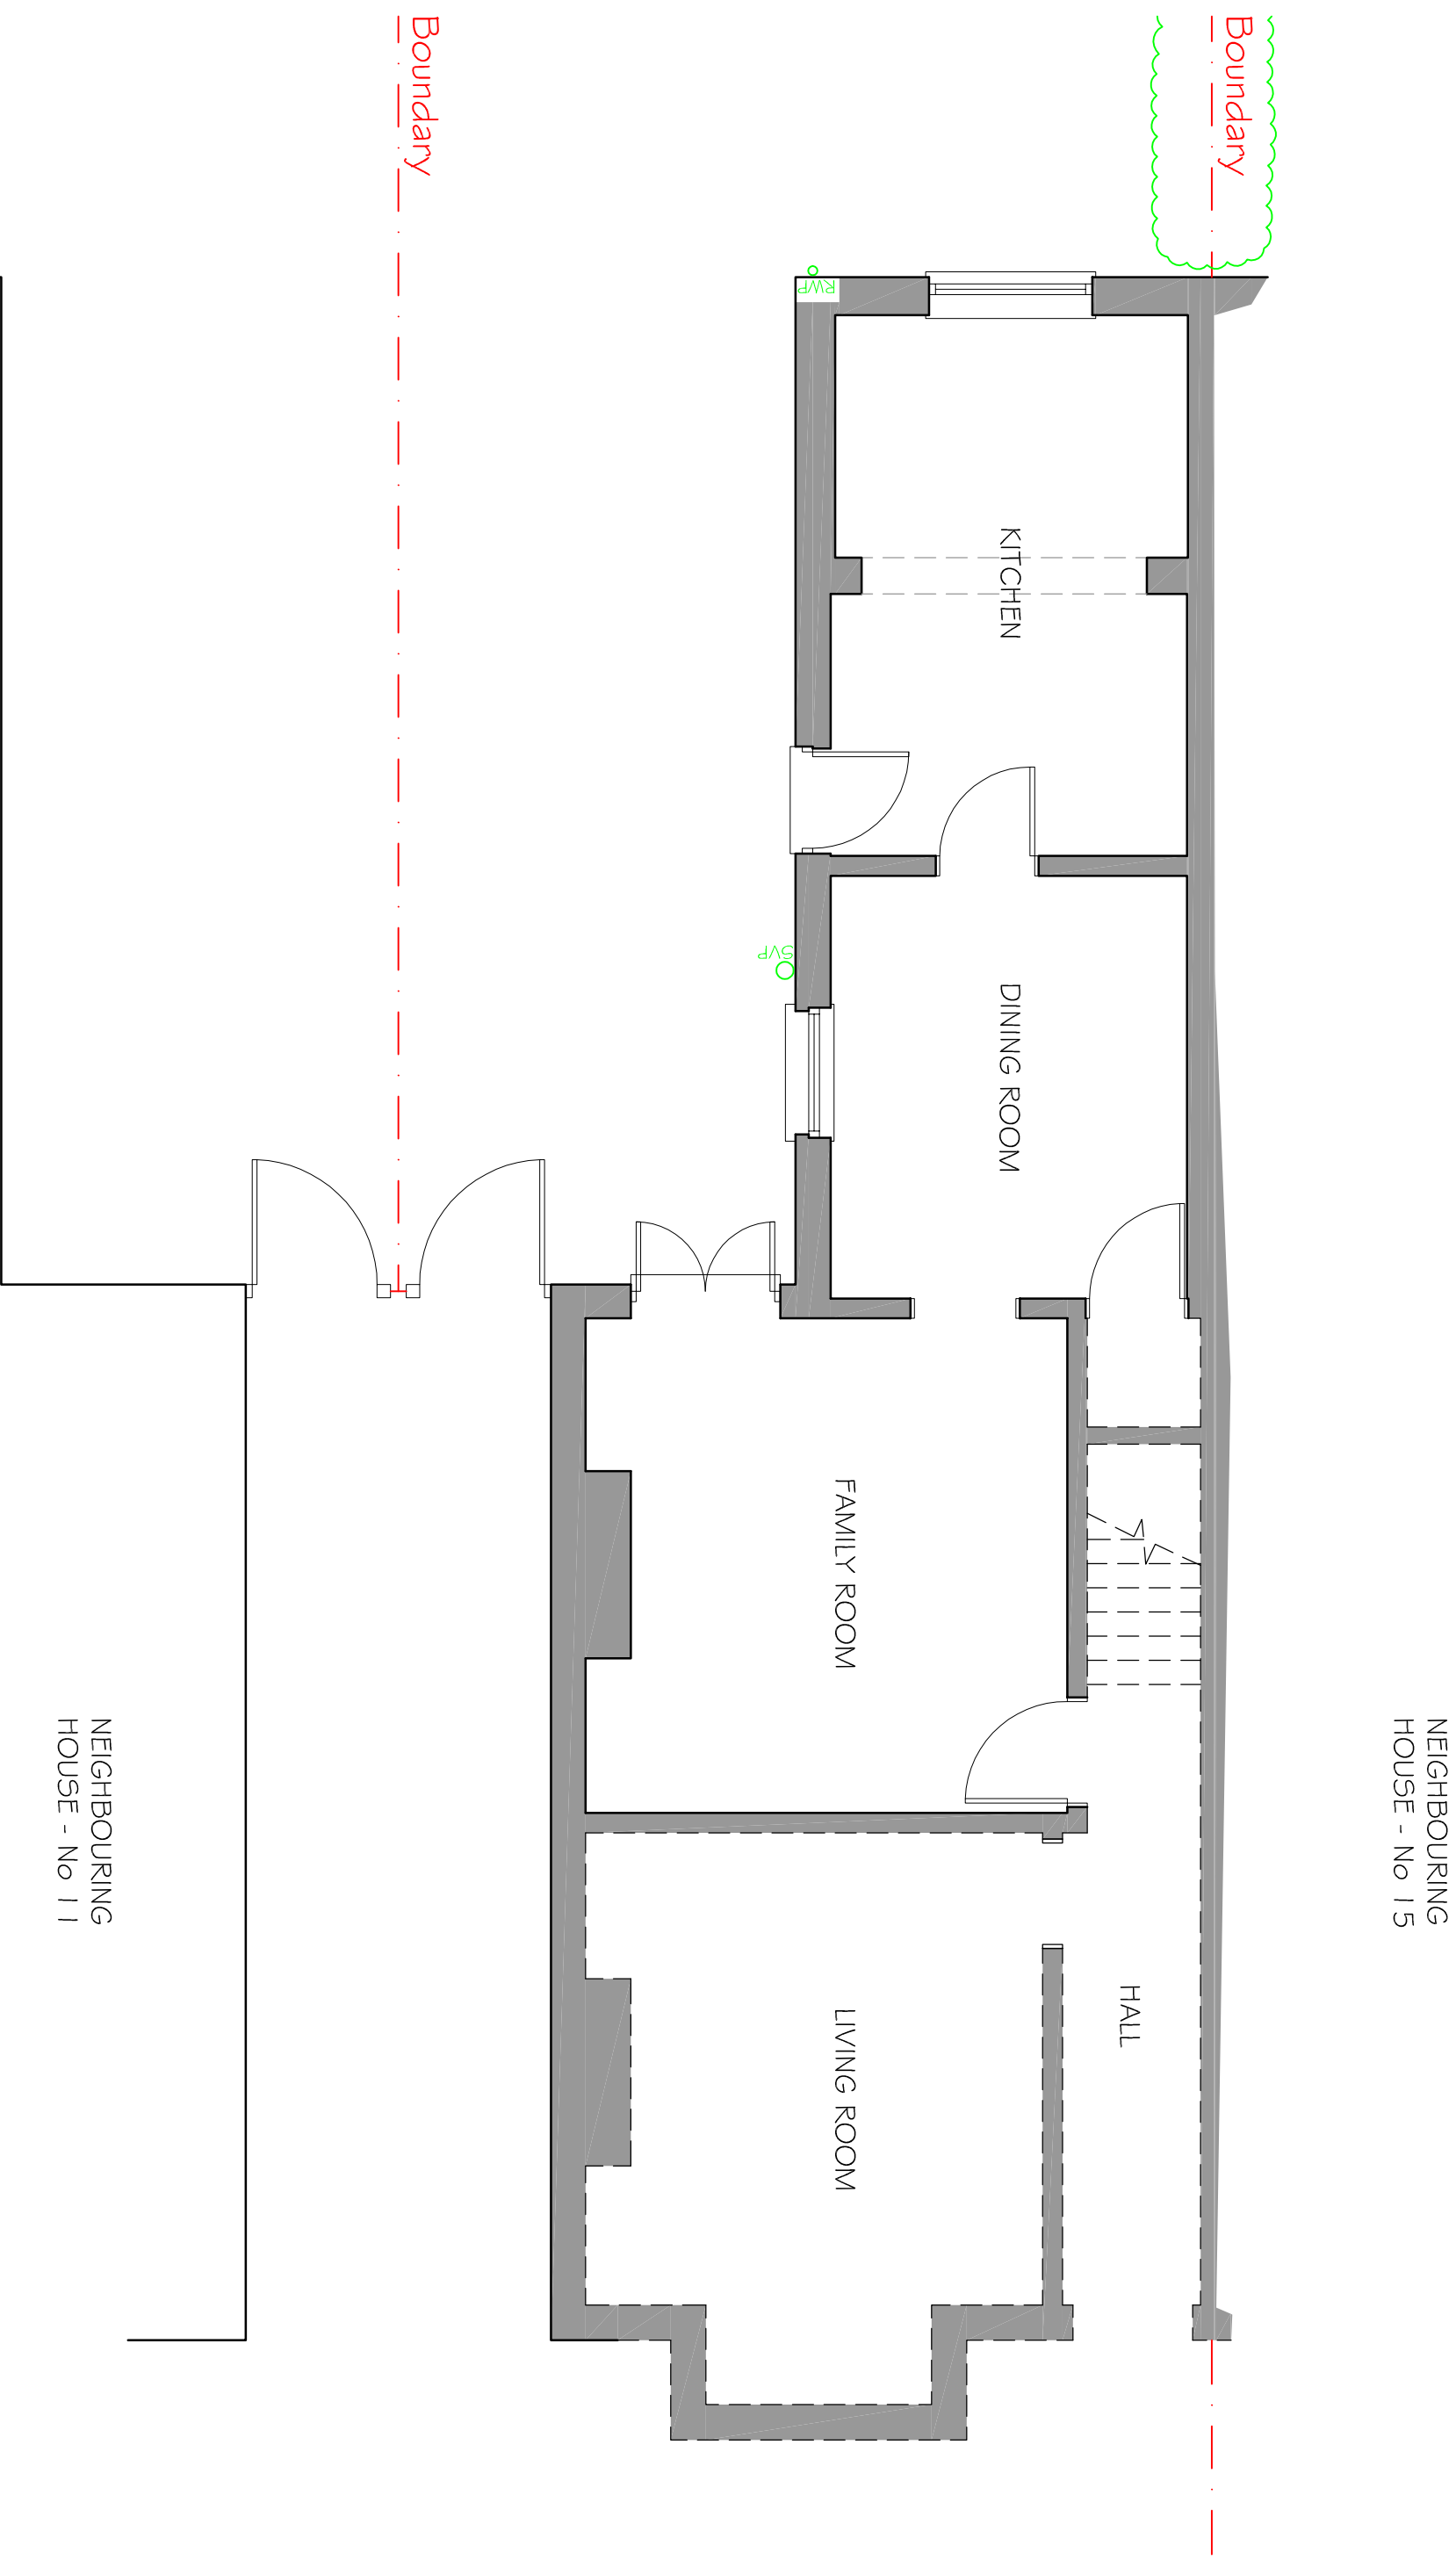

EXISTING GROUND FLOOR PLAN 1:50



FLOOR AREA OF
DEMOLISHED
LEAN-TO = 6.3m²

ANTHONY LITCHFIELD ARCHITECTURAL CONSULTANT	
Project: Proposed single storey rear extension.	
Location: 13 Blundells Rd, Tisbury, Wiltshire, Wiltshire, Wiltshire, Wiltshire	
Client: Mr & Mrs A. Smith	
Telephone: 01256 620050	
Mobile: 07702 246456	
Email: anthonylitchfield@yahoo.co.uk	
Drawing: Existing Floor Plan & Elevations	
Date: July 2017	Drawing No: 0717-03/101
Drawn: A.Litchfield	
Scale: 1:50 @ A1	