

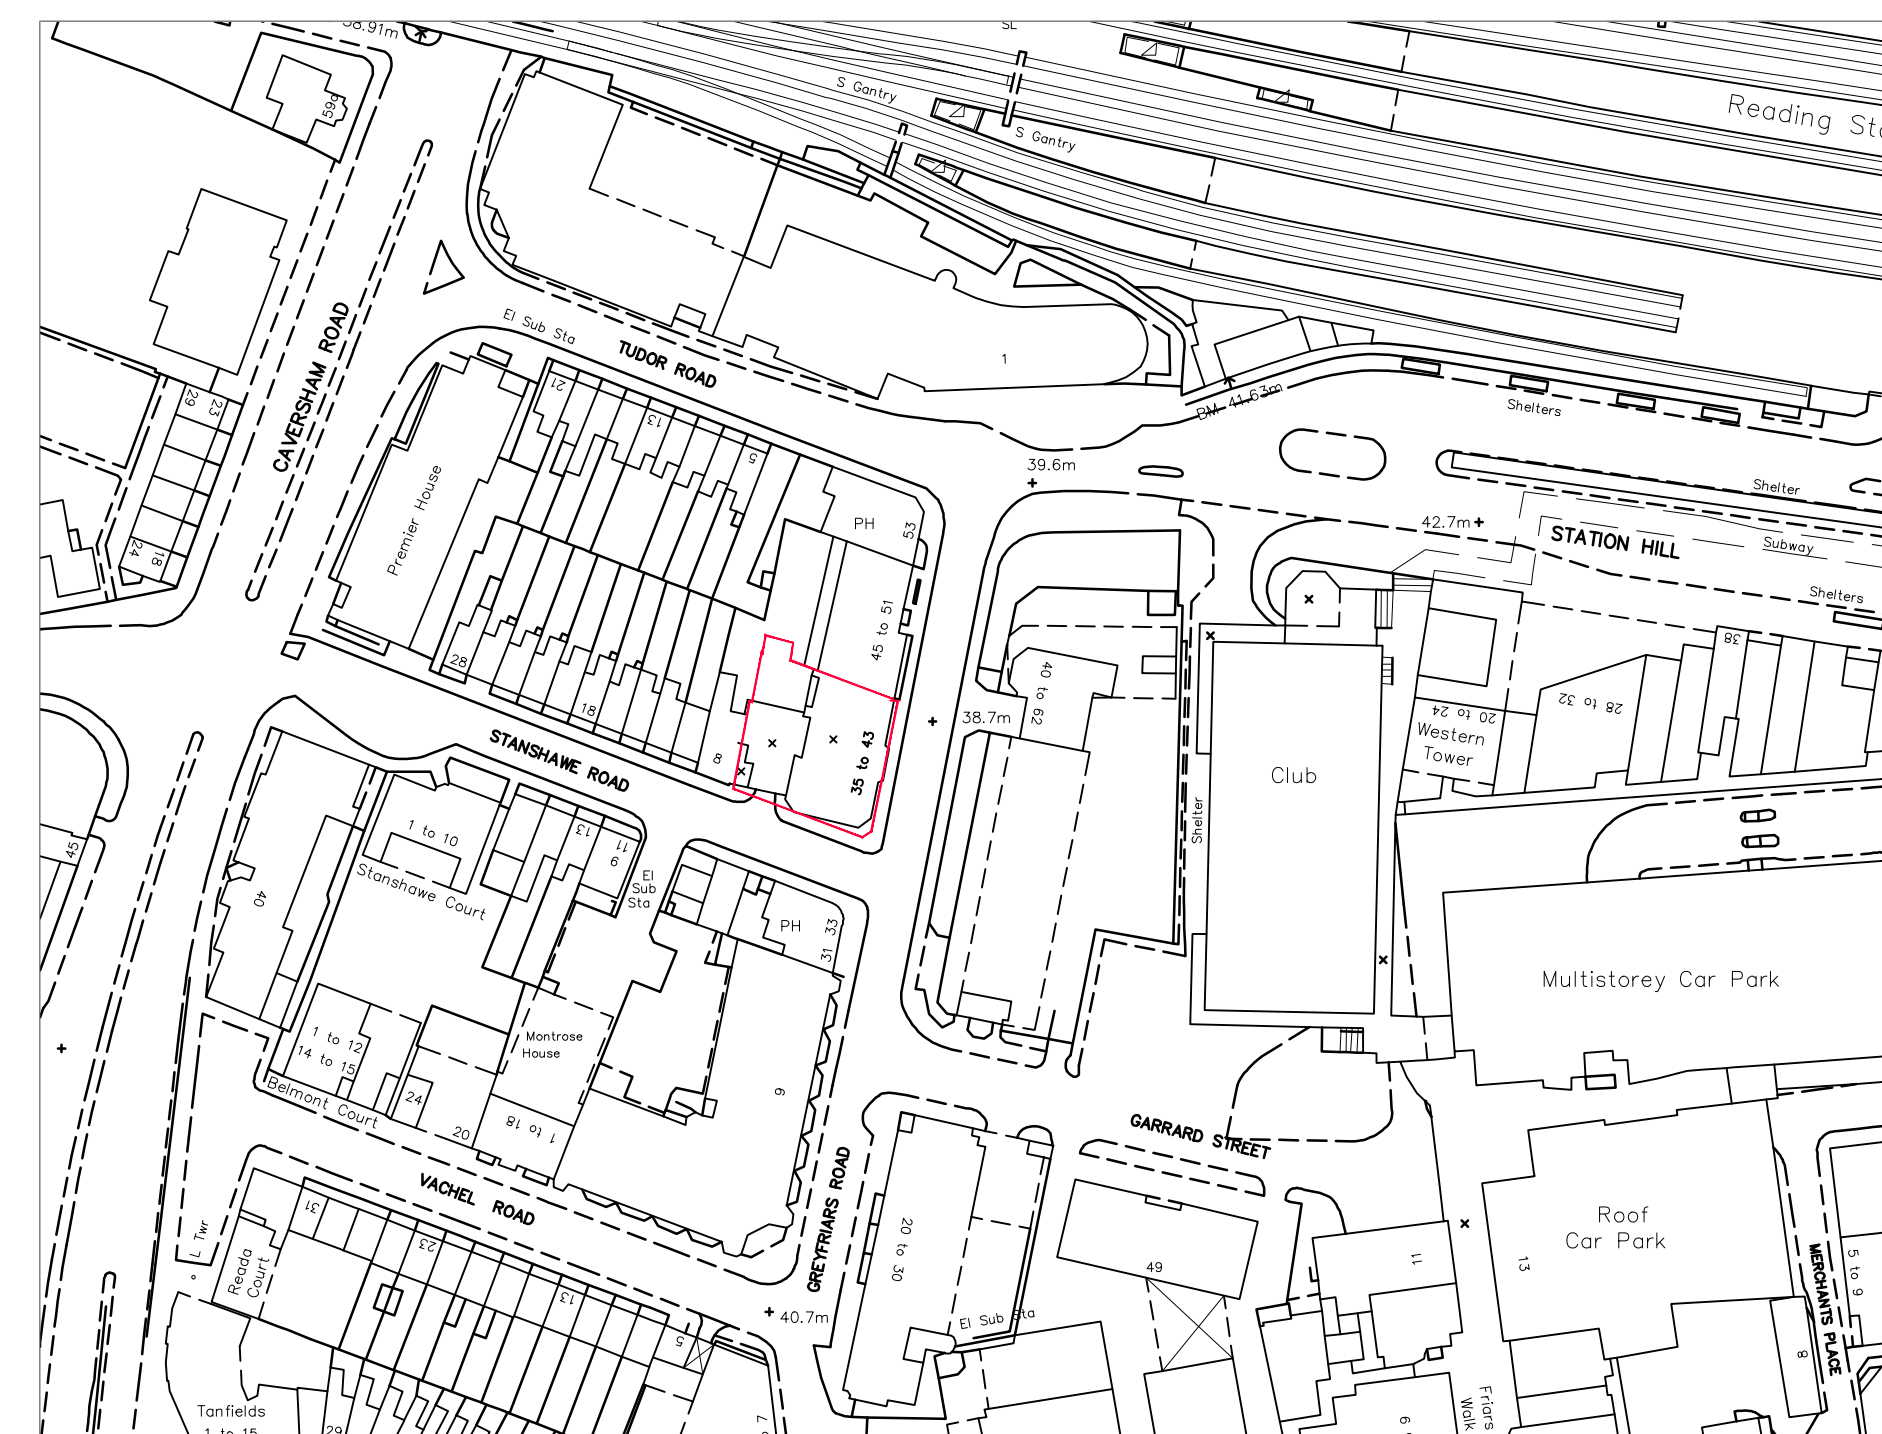
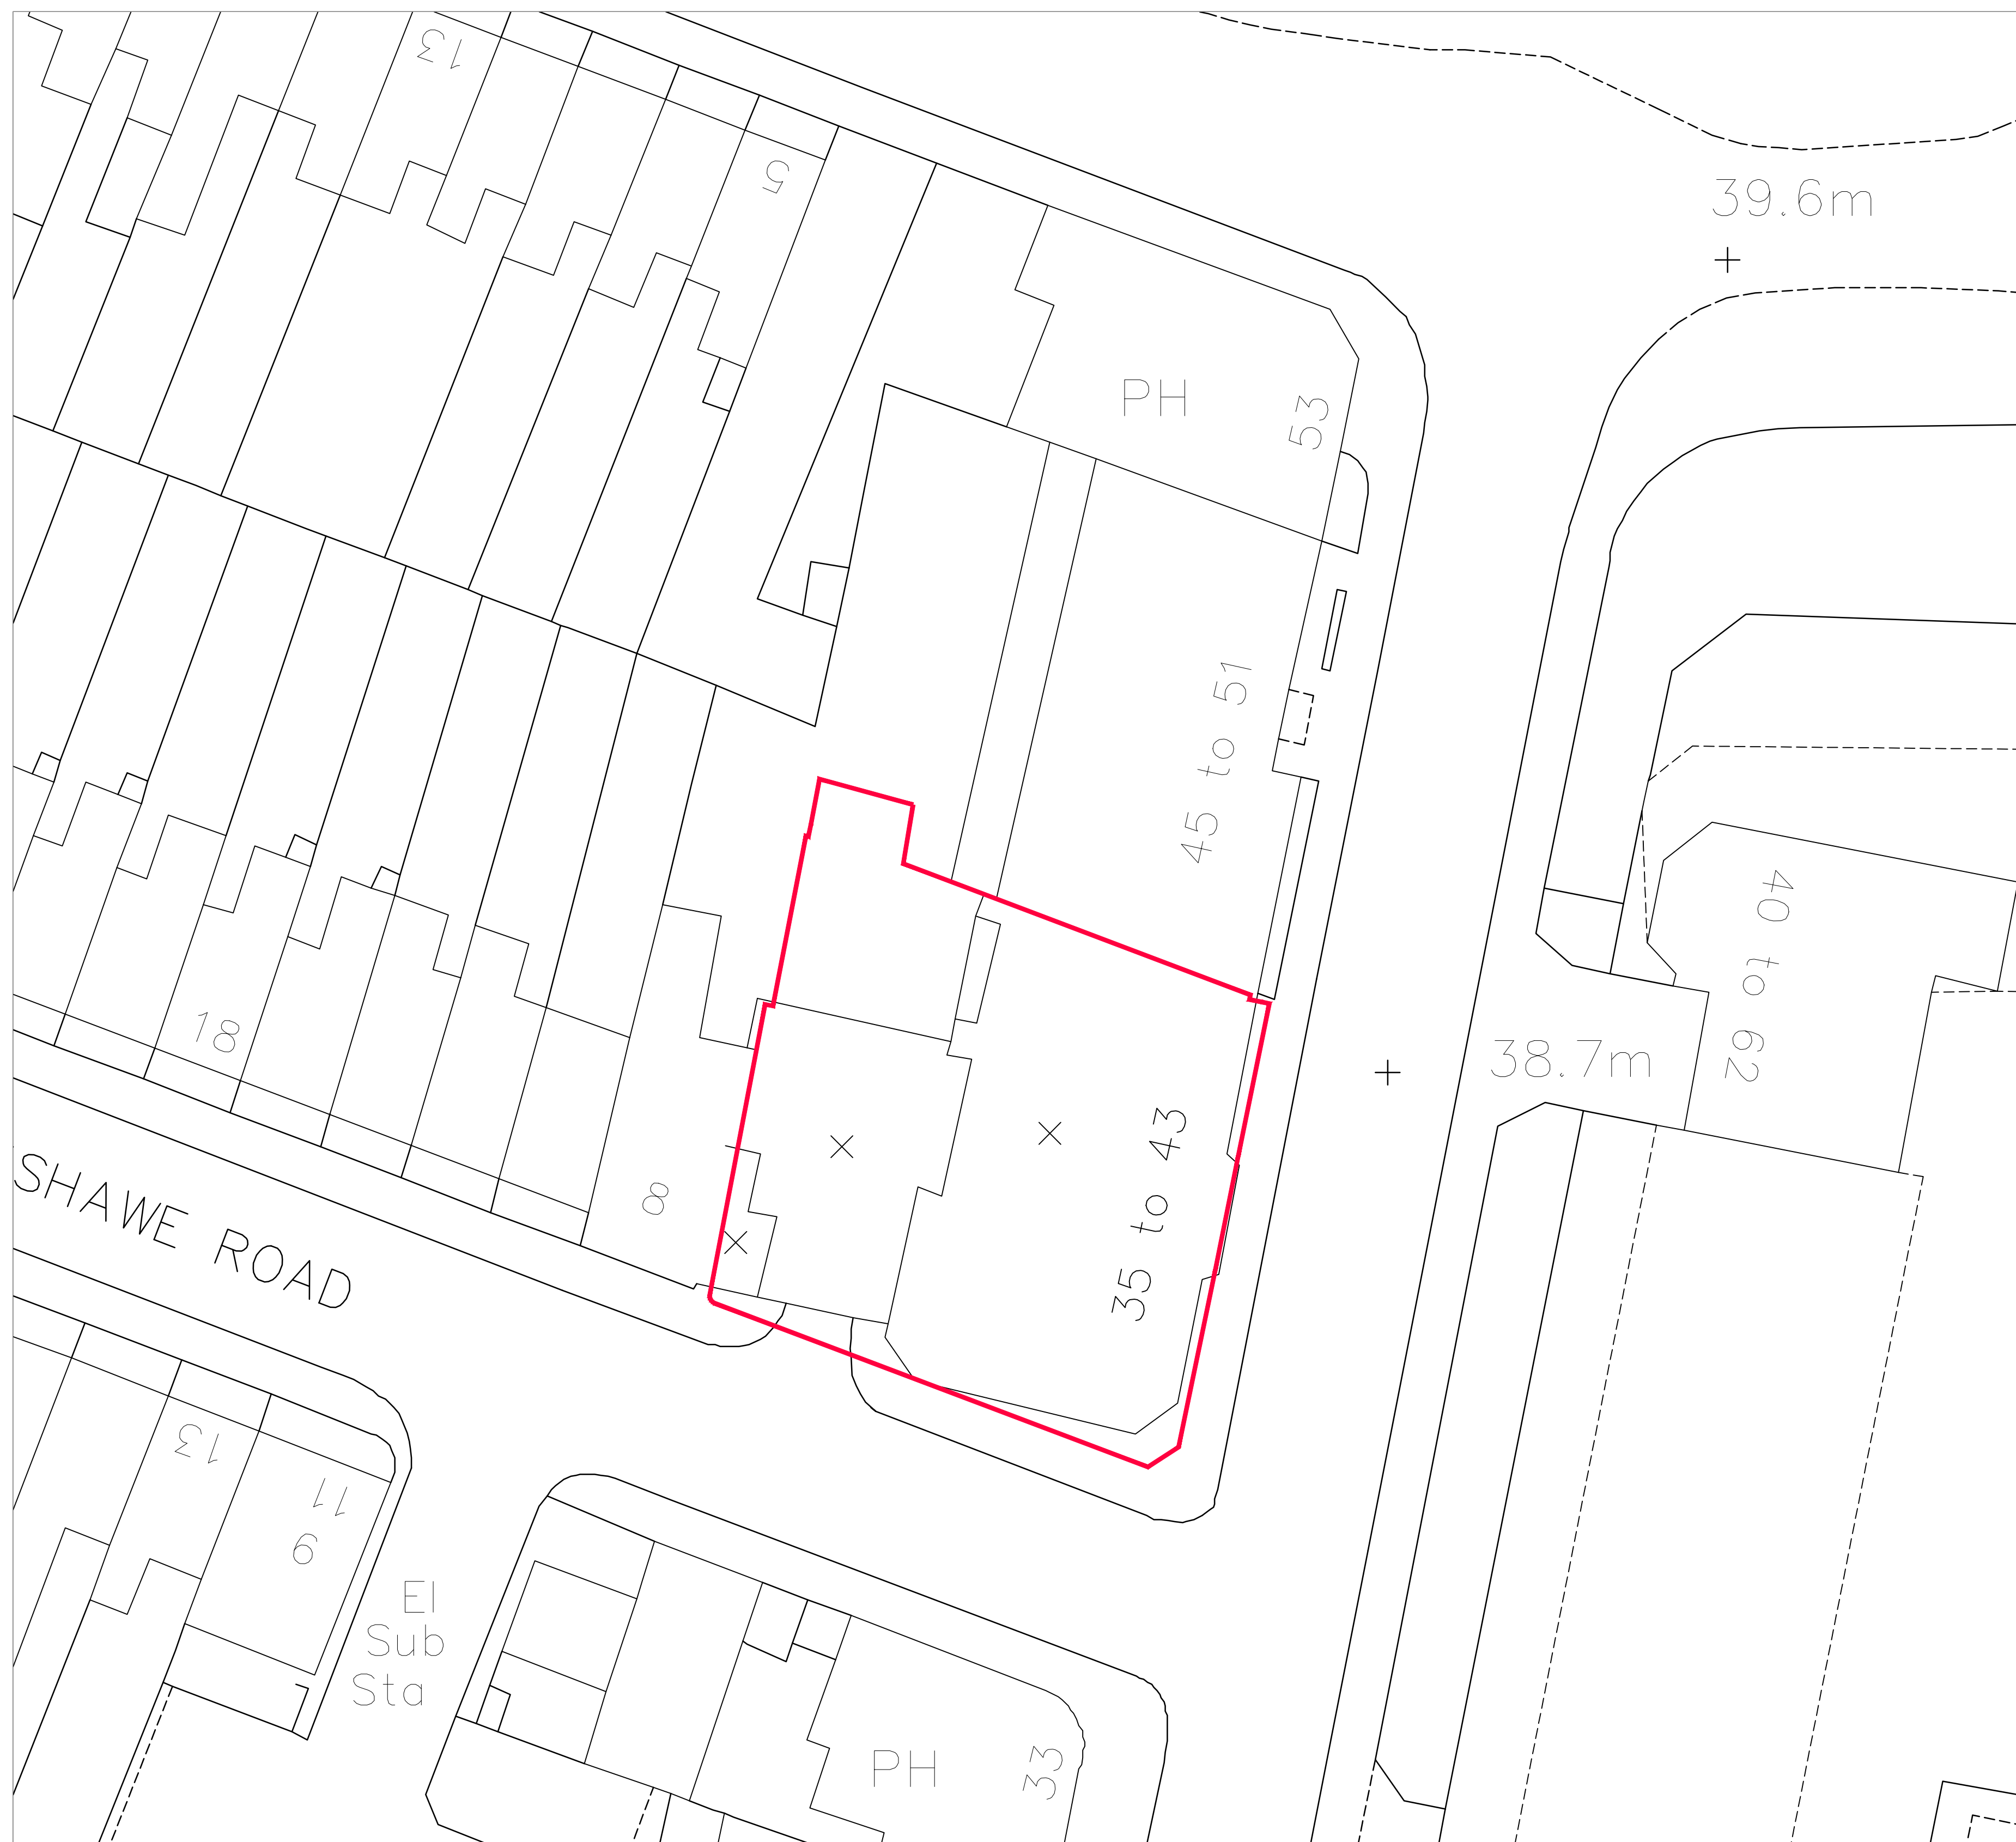


 

EXISTING LOCATION PLAN
SCALE 1:1250

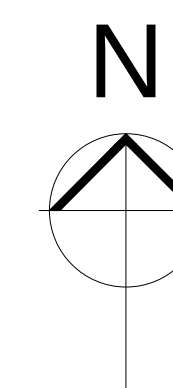

EXISTING SITE PLAN
SCALE 1:200

[illegible]

SPPARC
ARCHITECTURE

Nº 10 BAYLEY STREET
BEDFORD SQUARE
LONDON WC1B 3HB

T +44 (0) 20 7734 4100
F +44 (0) 20 7534 9930
W www.spparcstudio.com

Job Title	35-43 GREYFRIARS ROAD
-----------	-----------------------

Drawing Title

EXISTING SITE
LOCATION PLAN

Client	Boulton Brooks
--------	----------------

Scale (at A1)	Date	Drawn
1:1250	10.04.17	JM
Checked		
GE		

Project No.	Dwg No.
1708	GR-E-00-OS-01-01

Rev.
P1

SITE LAYOUT

PLANNING