


This is a copyright notice. It is sent to you in confidence and must not be reproduced or disclosed to any parties without our prior permission. The above authority is given permission to publish for the purposes of sharing information with other members of the industry.

The above information is provided for your information only and should not be used for any other purpose. It is not intended to constitute an offer or any other financial product or service. It is not intended to be used as a basis for any investment decision. It is not intended to be used as a basis for any other financial product or service. It is not intended to be used as a basis for any other financial product or service.


Any discrepancies in documents or details on or between these company should be drawn to our attention.

All documents are in full compliance with the relevant regulations.


Any unauthorised information incorporated within this document cannot be guaranteed as accurate information by the relevant authority.

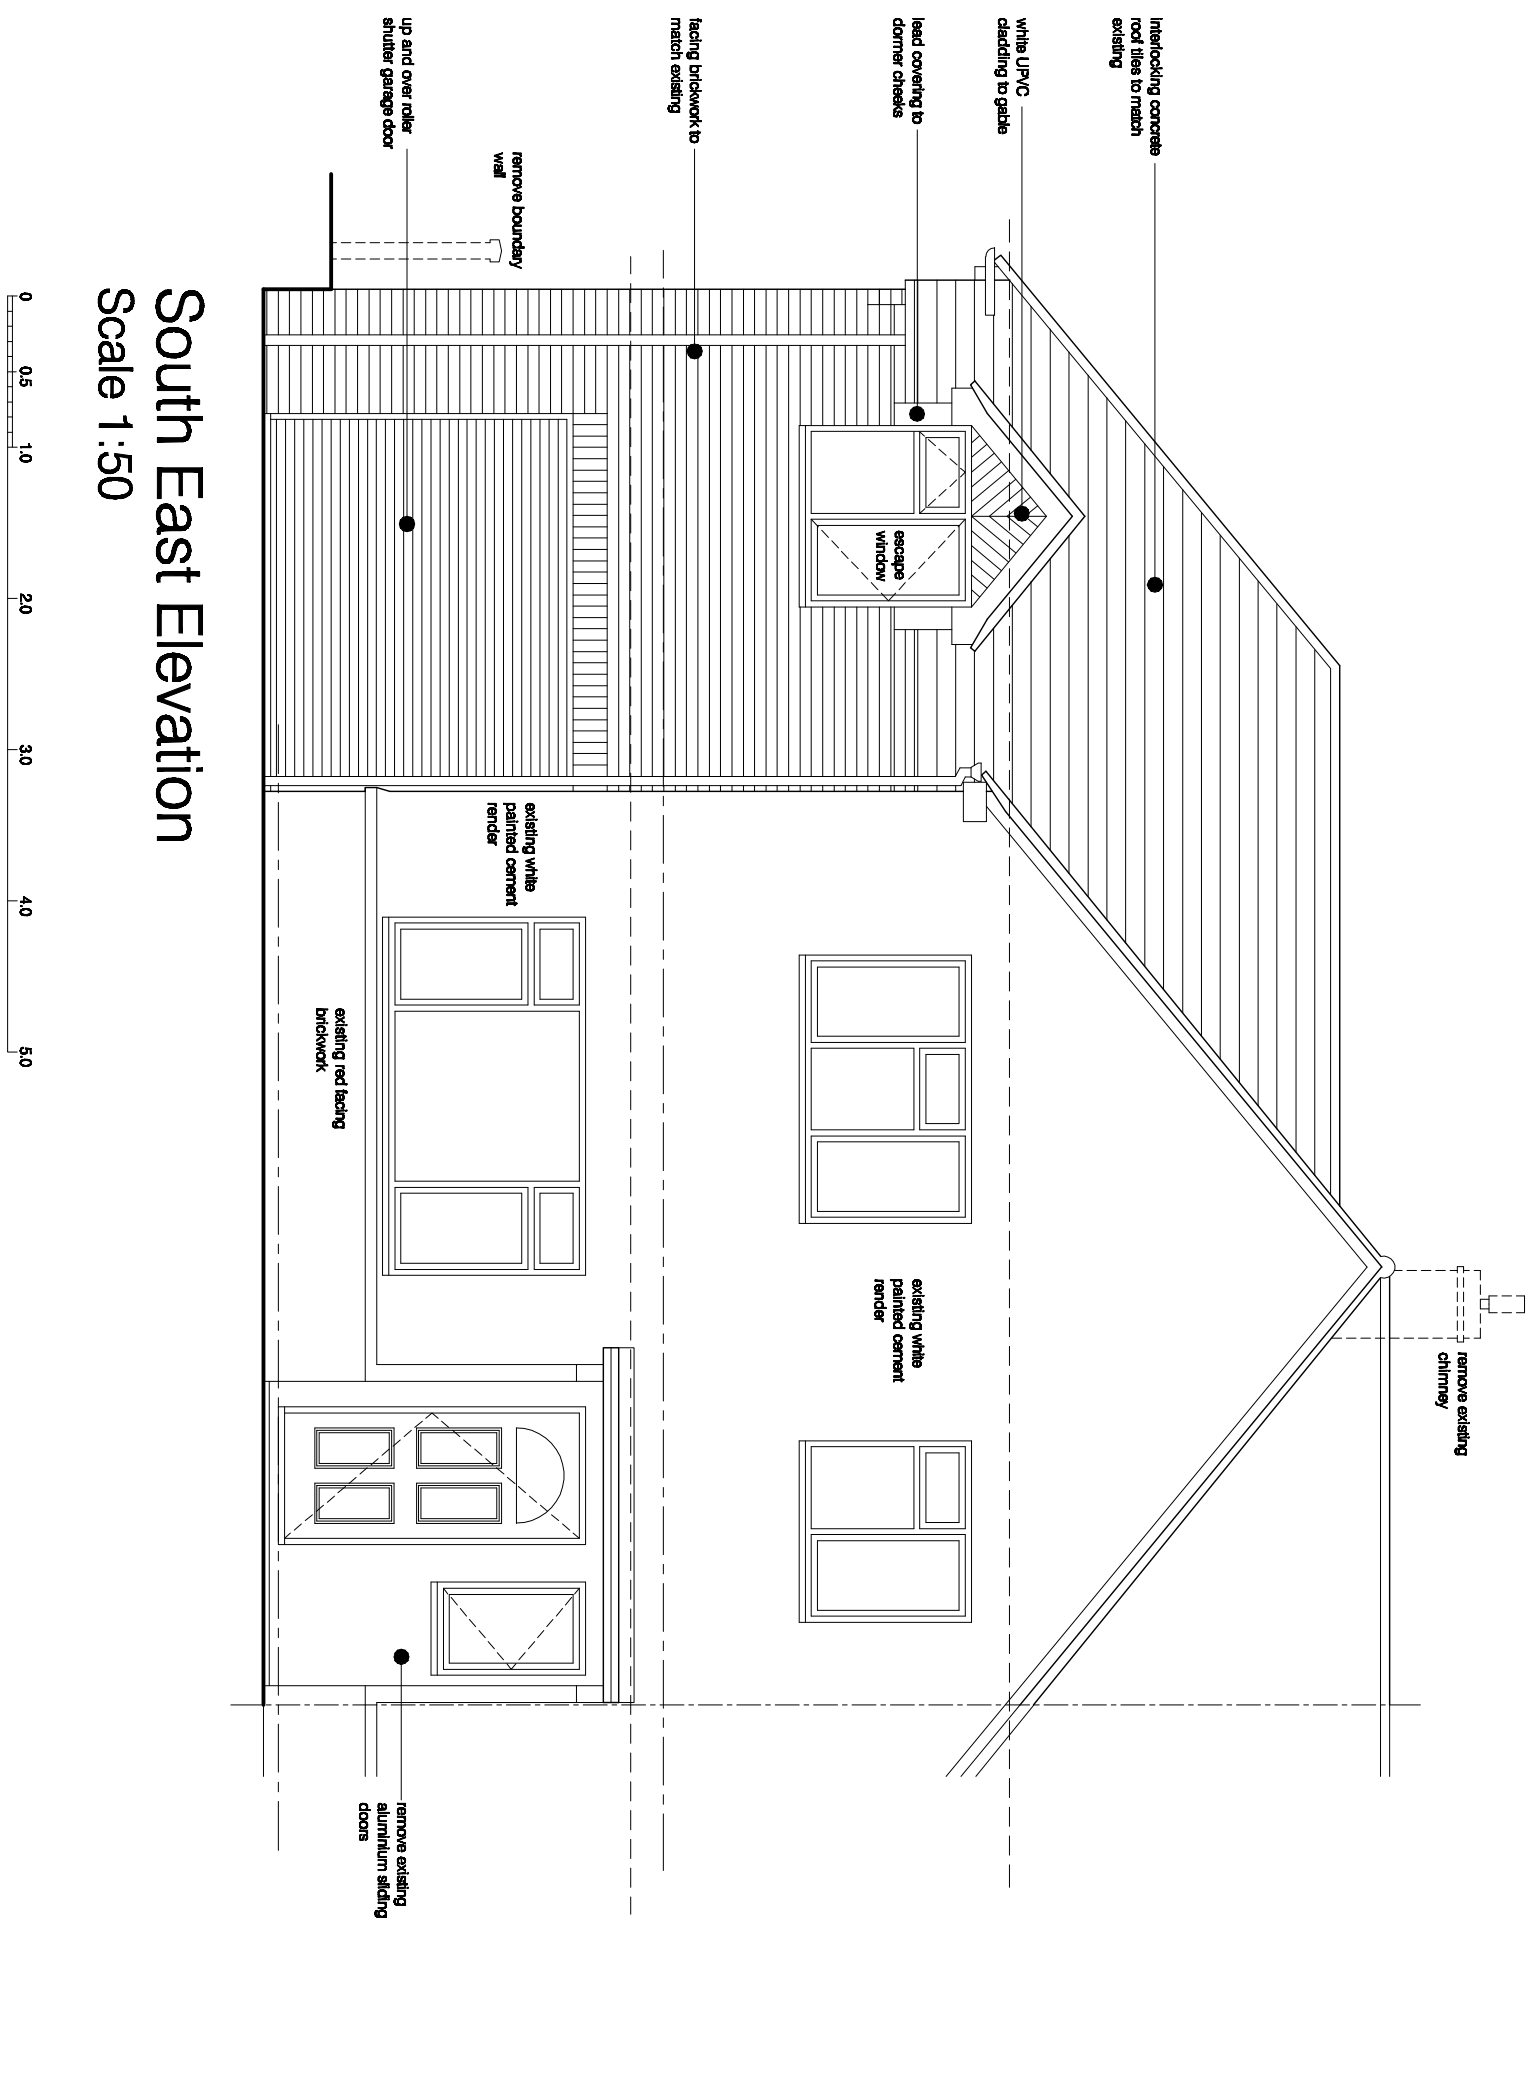


South East Elevation
Scale 1:50

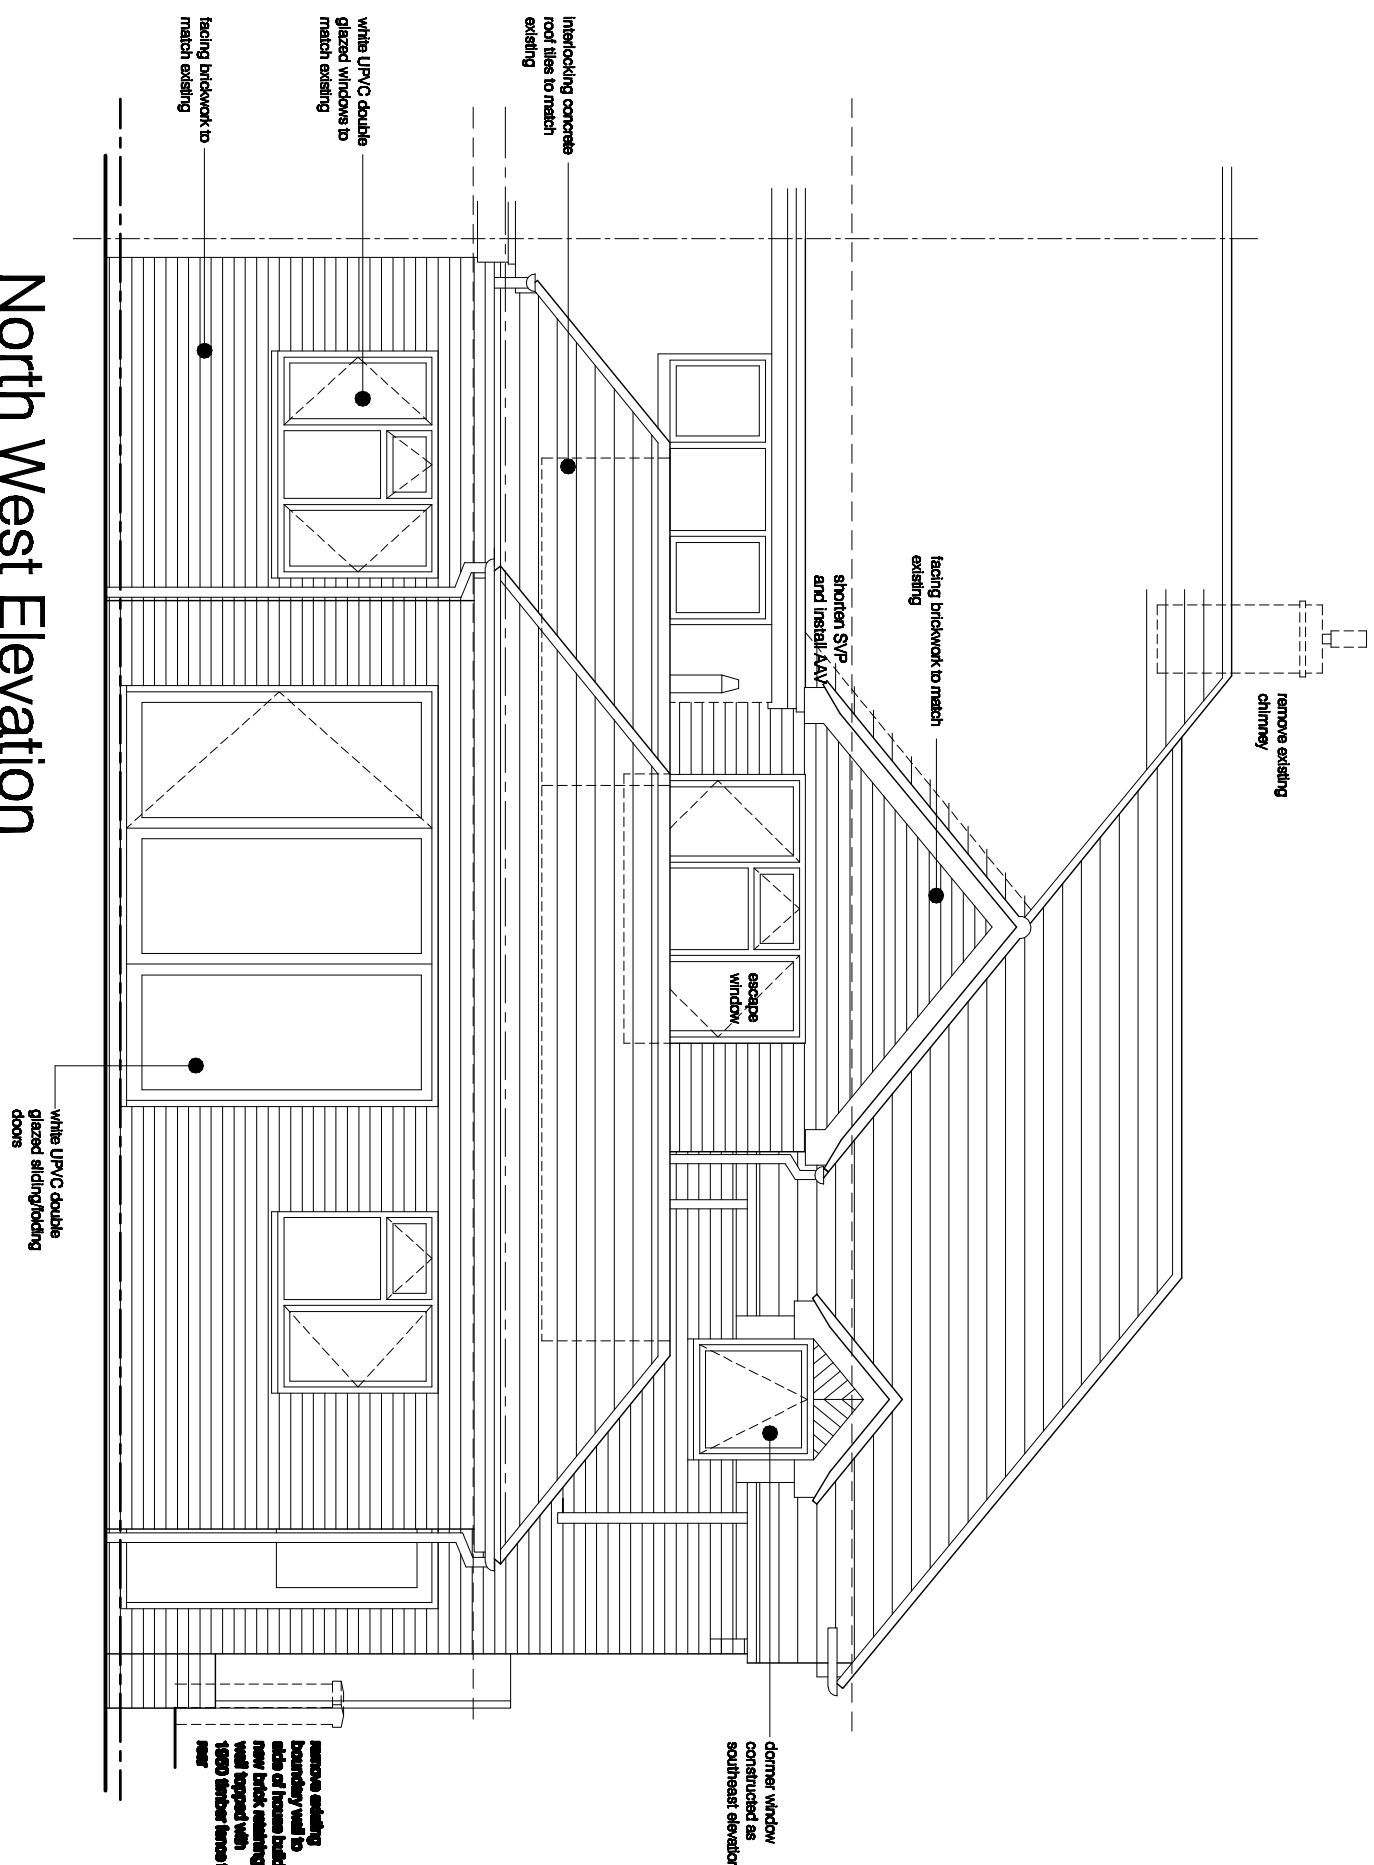

North West Elevation
Scale 1:50

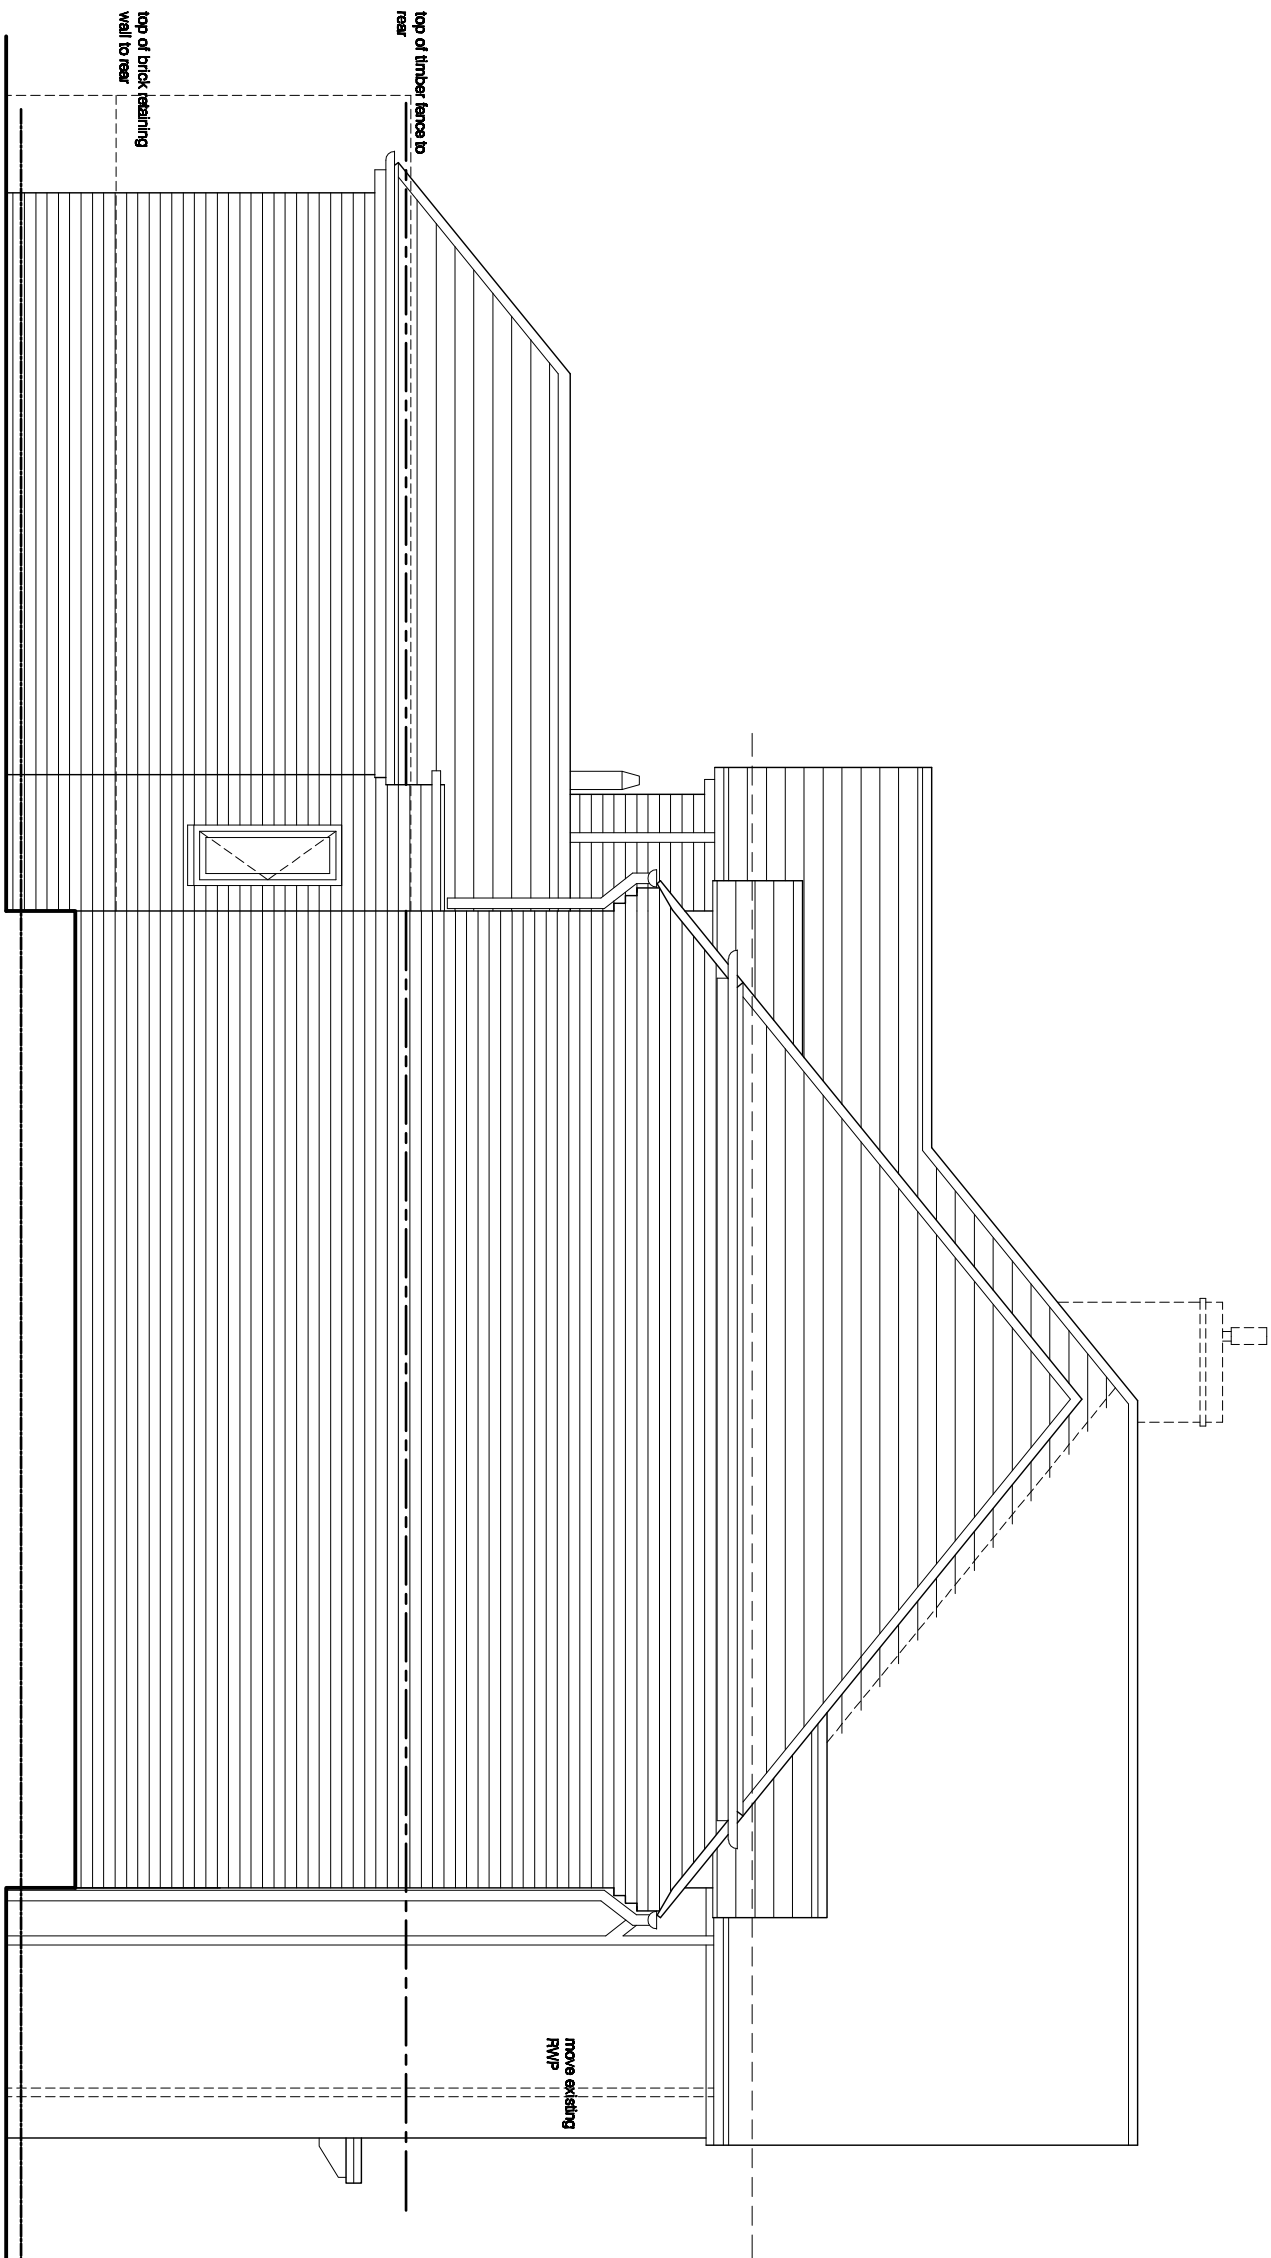

South West Elevation
Scale 1:50

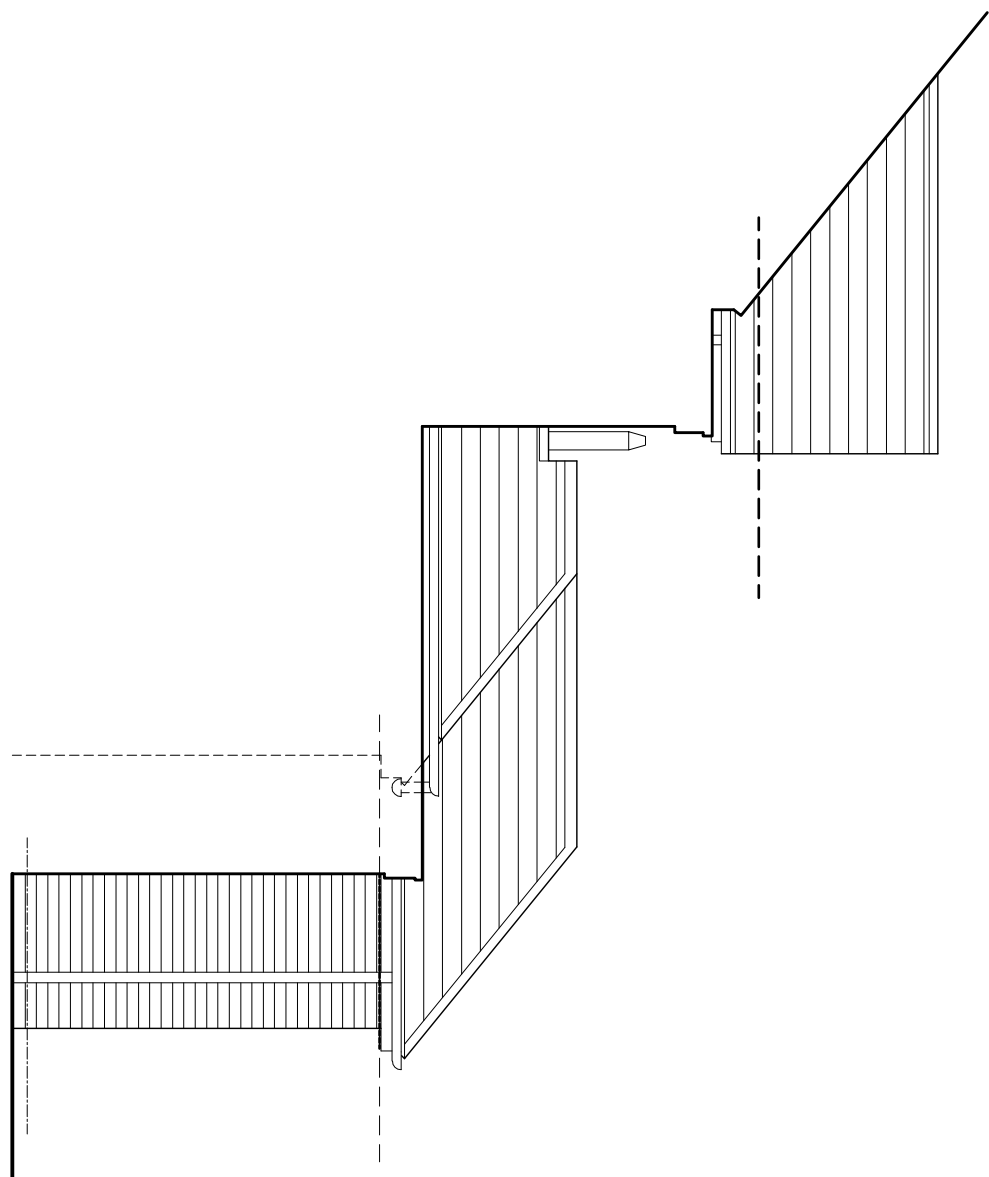

North East Elevation - Rear extension
Scale 1:50

for scales shown print at A1

PLANNING

[illegible]