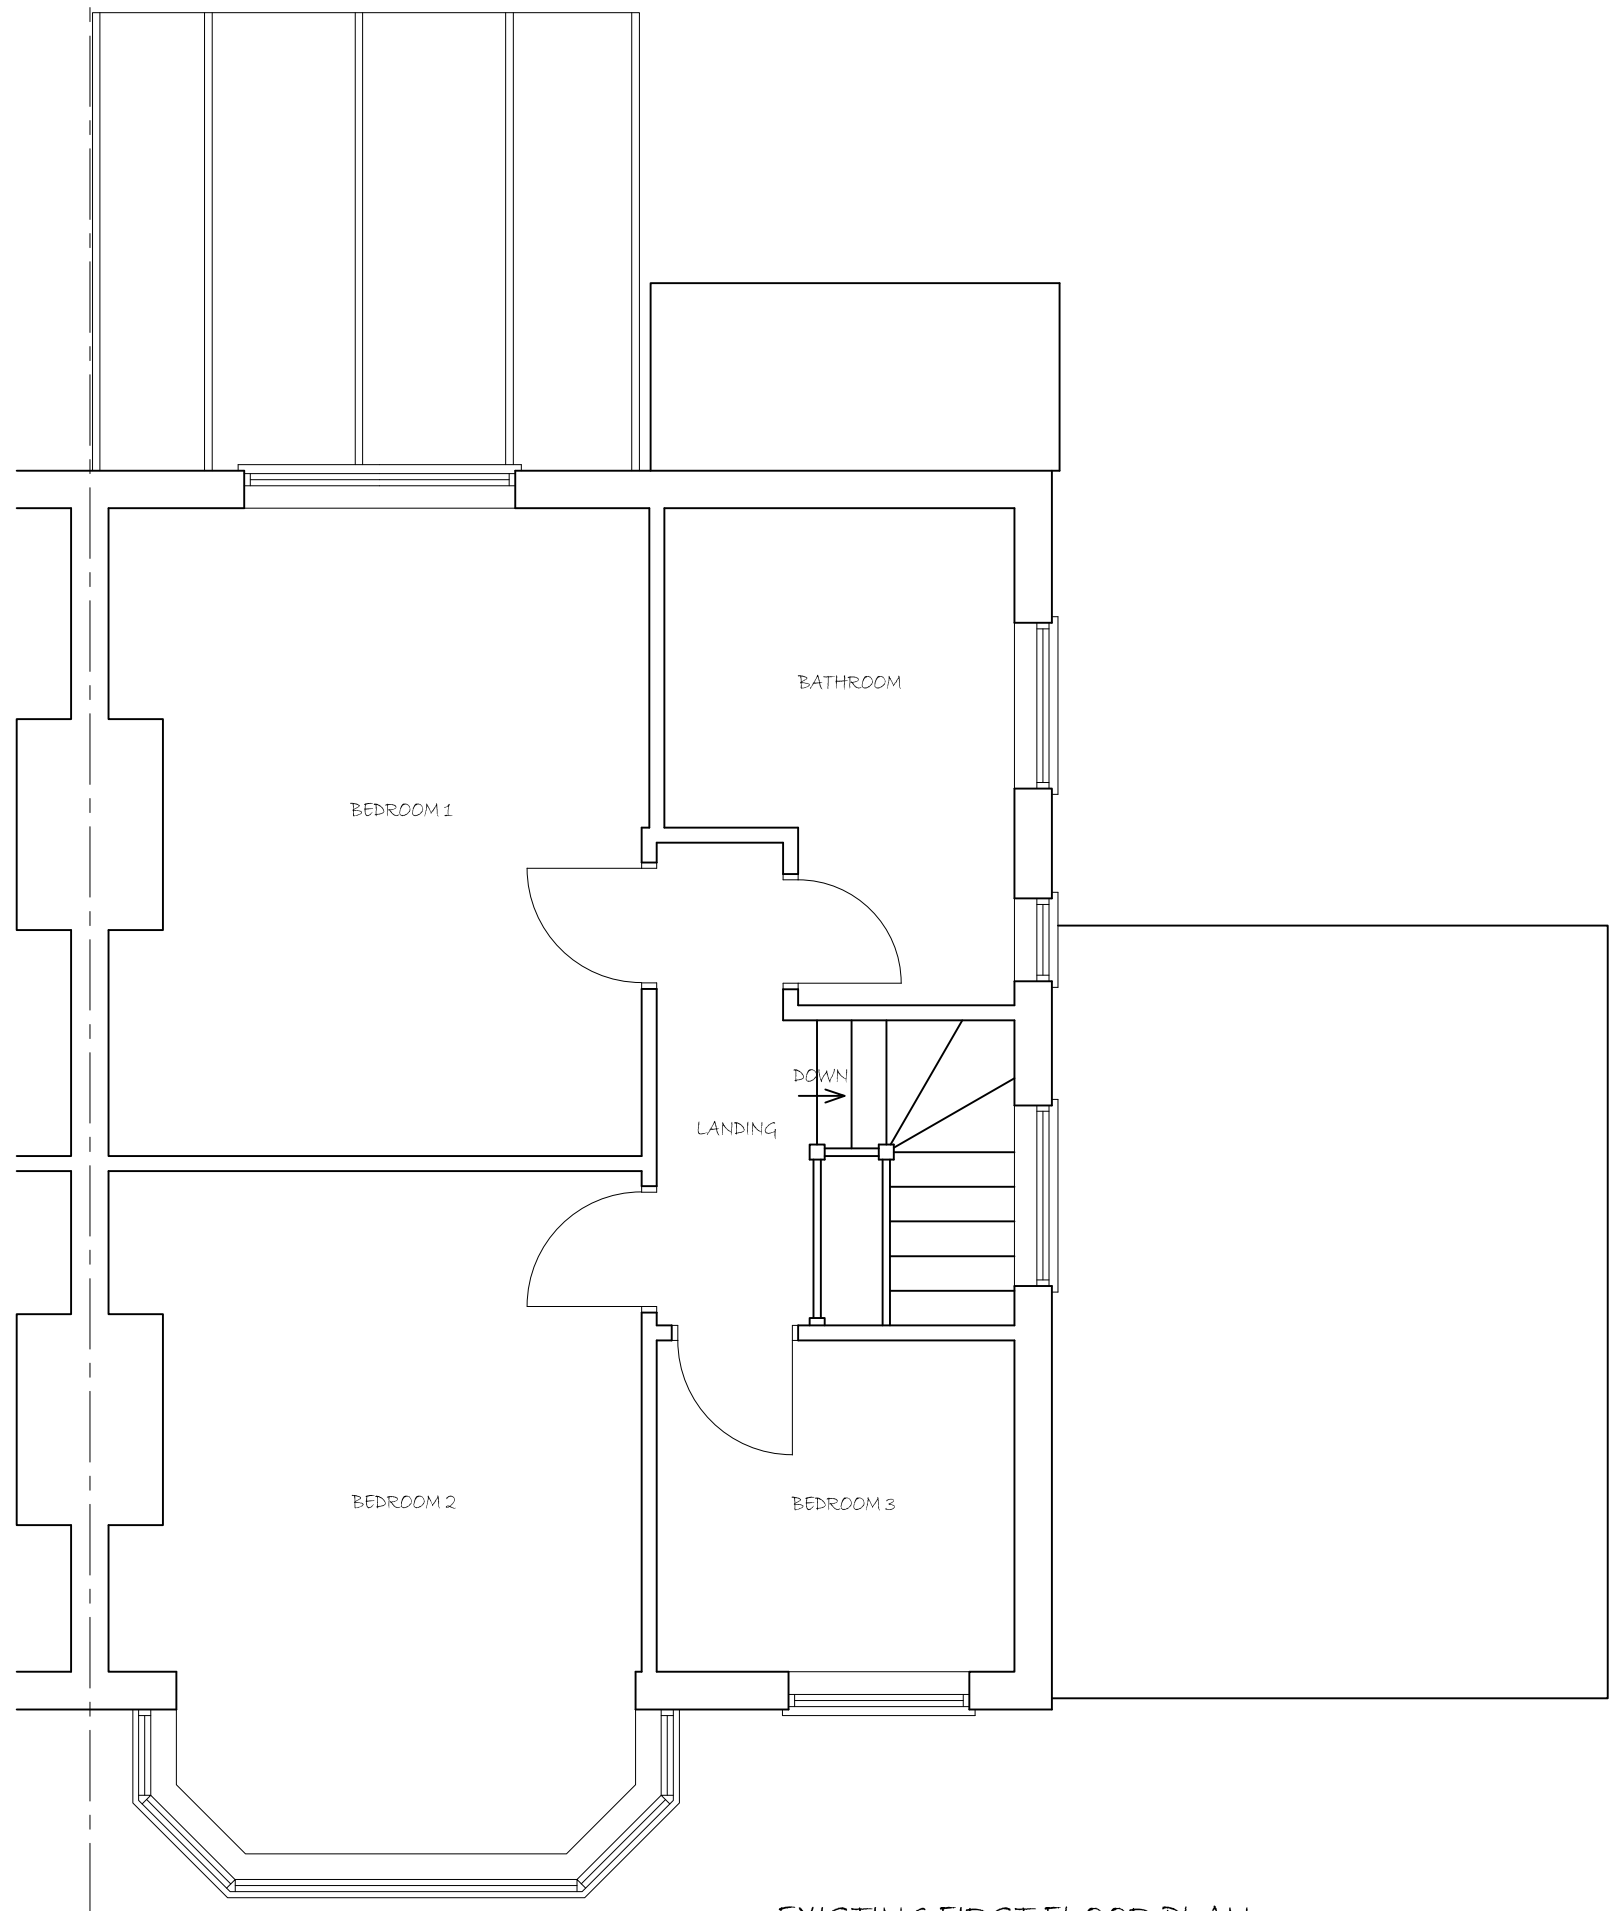


PROJECT PROPOSED DEVELOPMENT AT ; 17 KENILWORTH AVENUE READING RG30 3DL				
TITLE EXISTING FIRST FLOOR PLAN				
 CREATIVE DESIGN & STRUCTURE Ltd. HENSON HOUSE NEWTOWN ROAD HENLEY-ON-THAMES RG9 1HG Tel 01491 411922 info@creativedesignandstructure.co.uk www.creativedesignandstructure.co.uk				
DRAWN HC		SCALE @ A3 1:50		
DATE JUNE 2017				
DRAWING No.			REV.	
20717-02				