




Revision	Issue Date	Dm	Chk

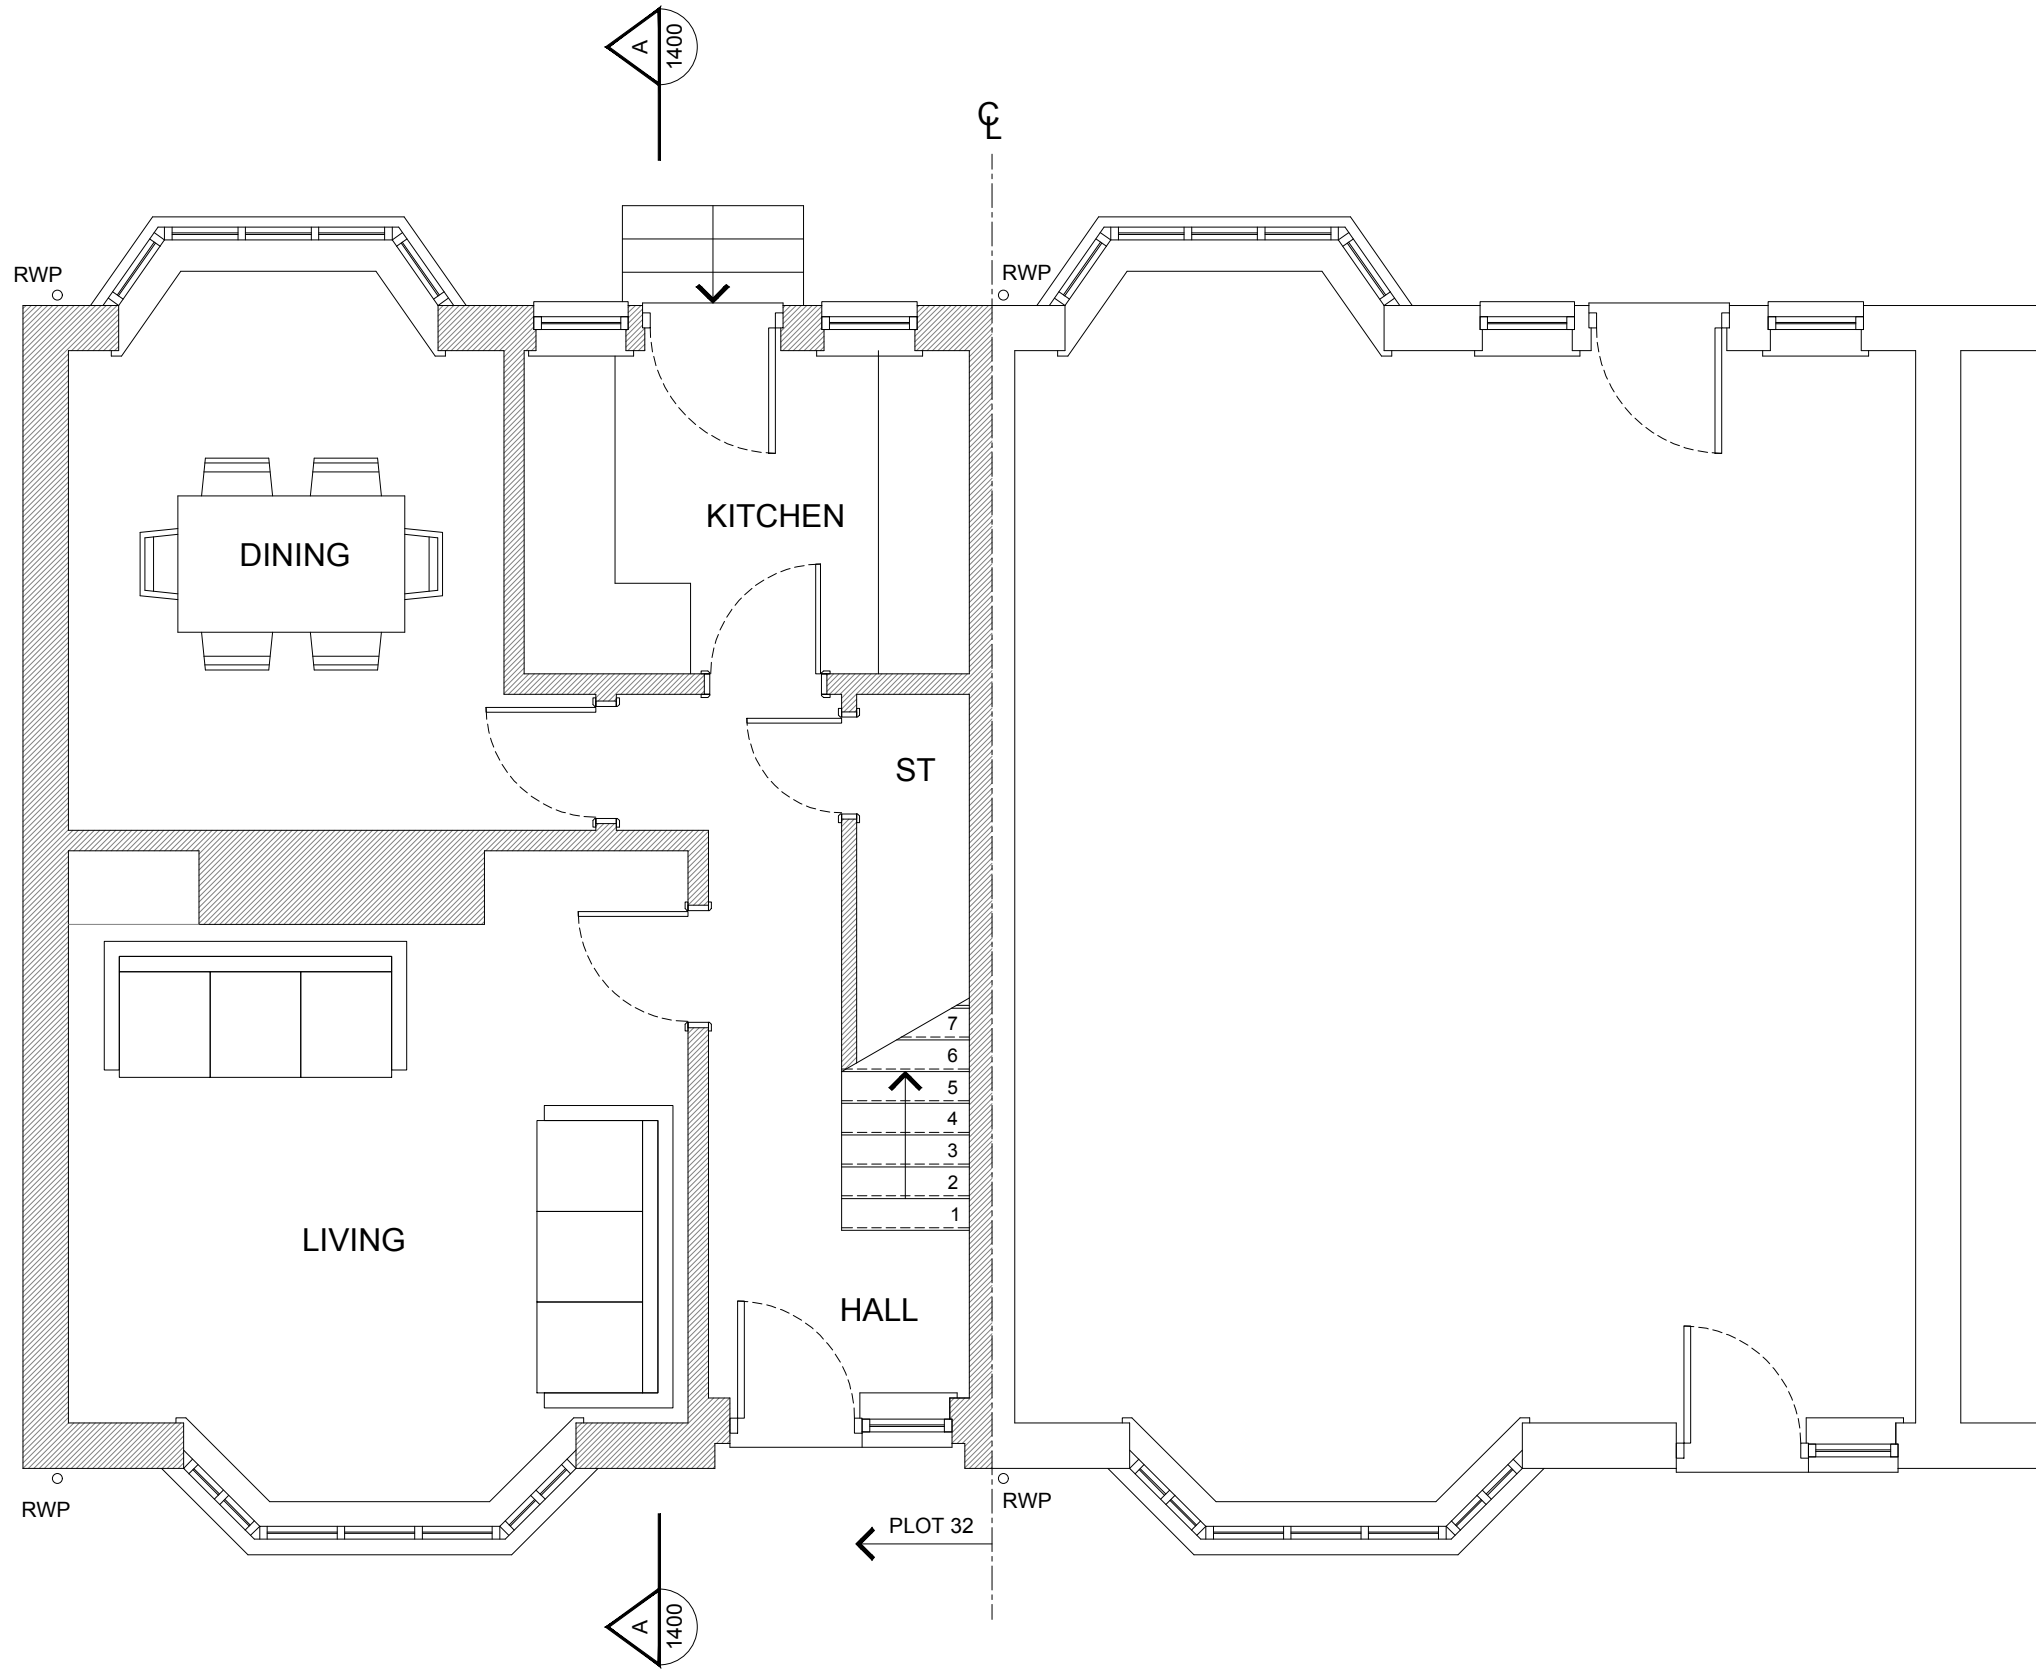

EXISTING GROUND FLOOR

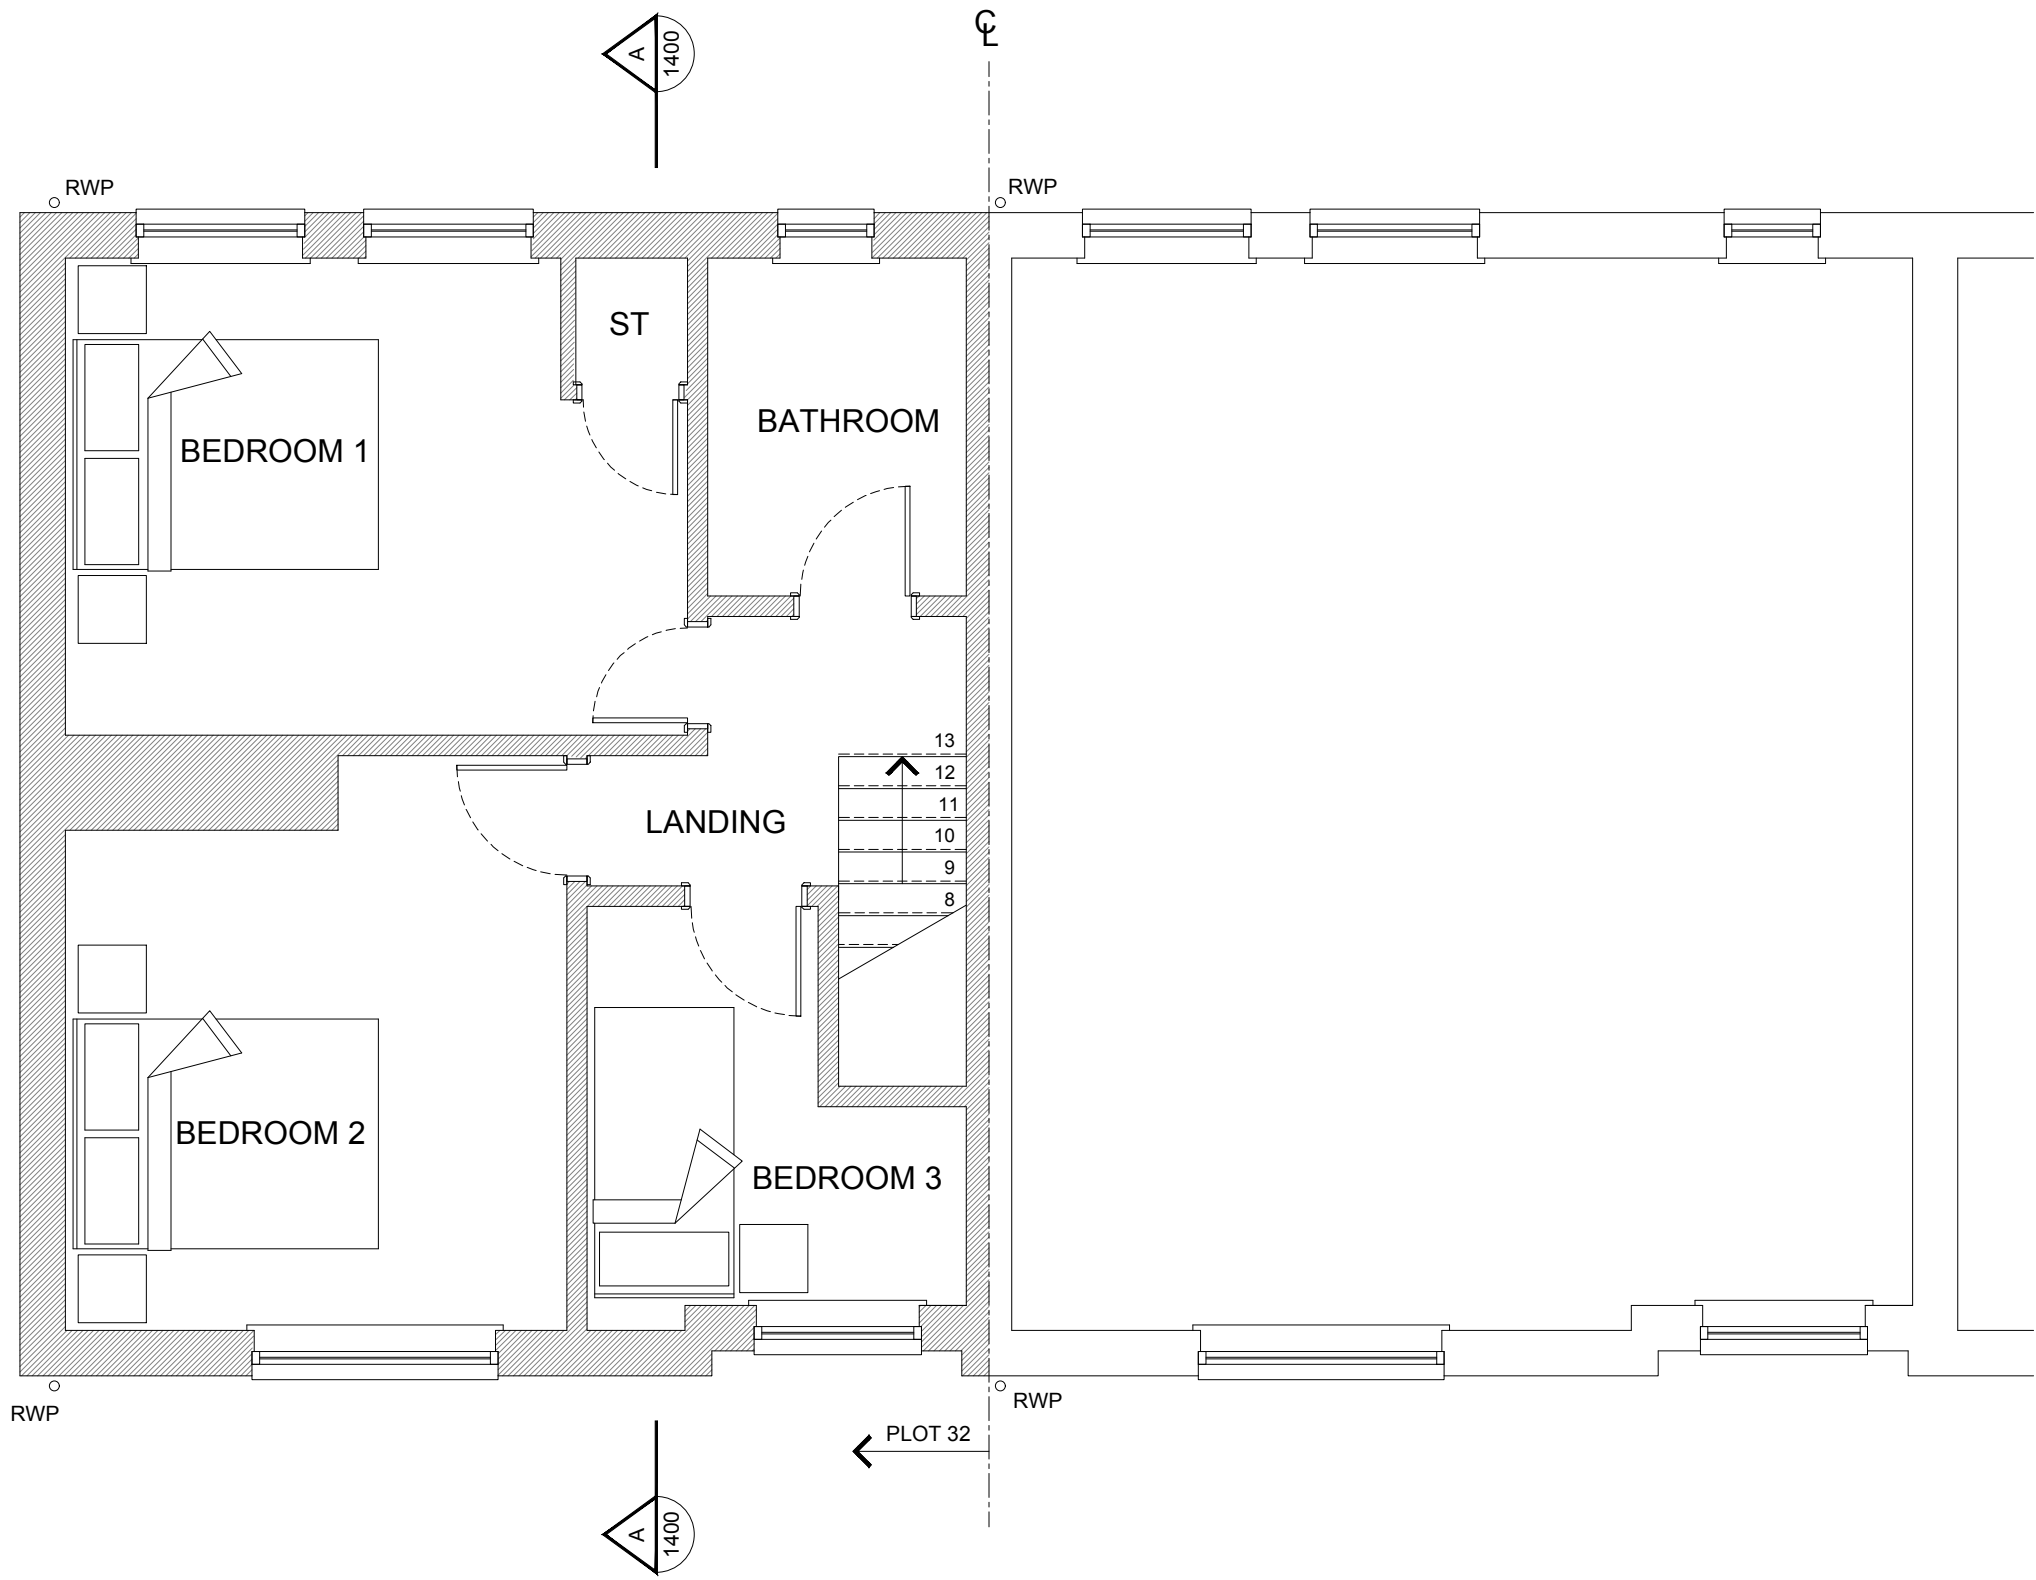

EXISTING FIRST FLOOR

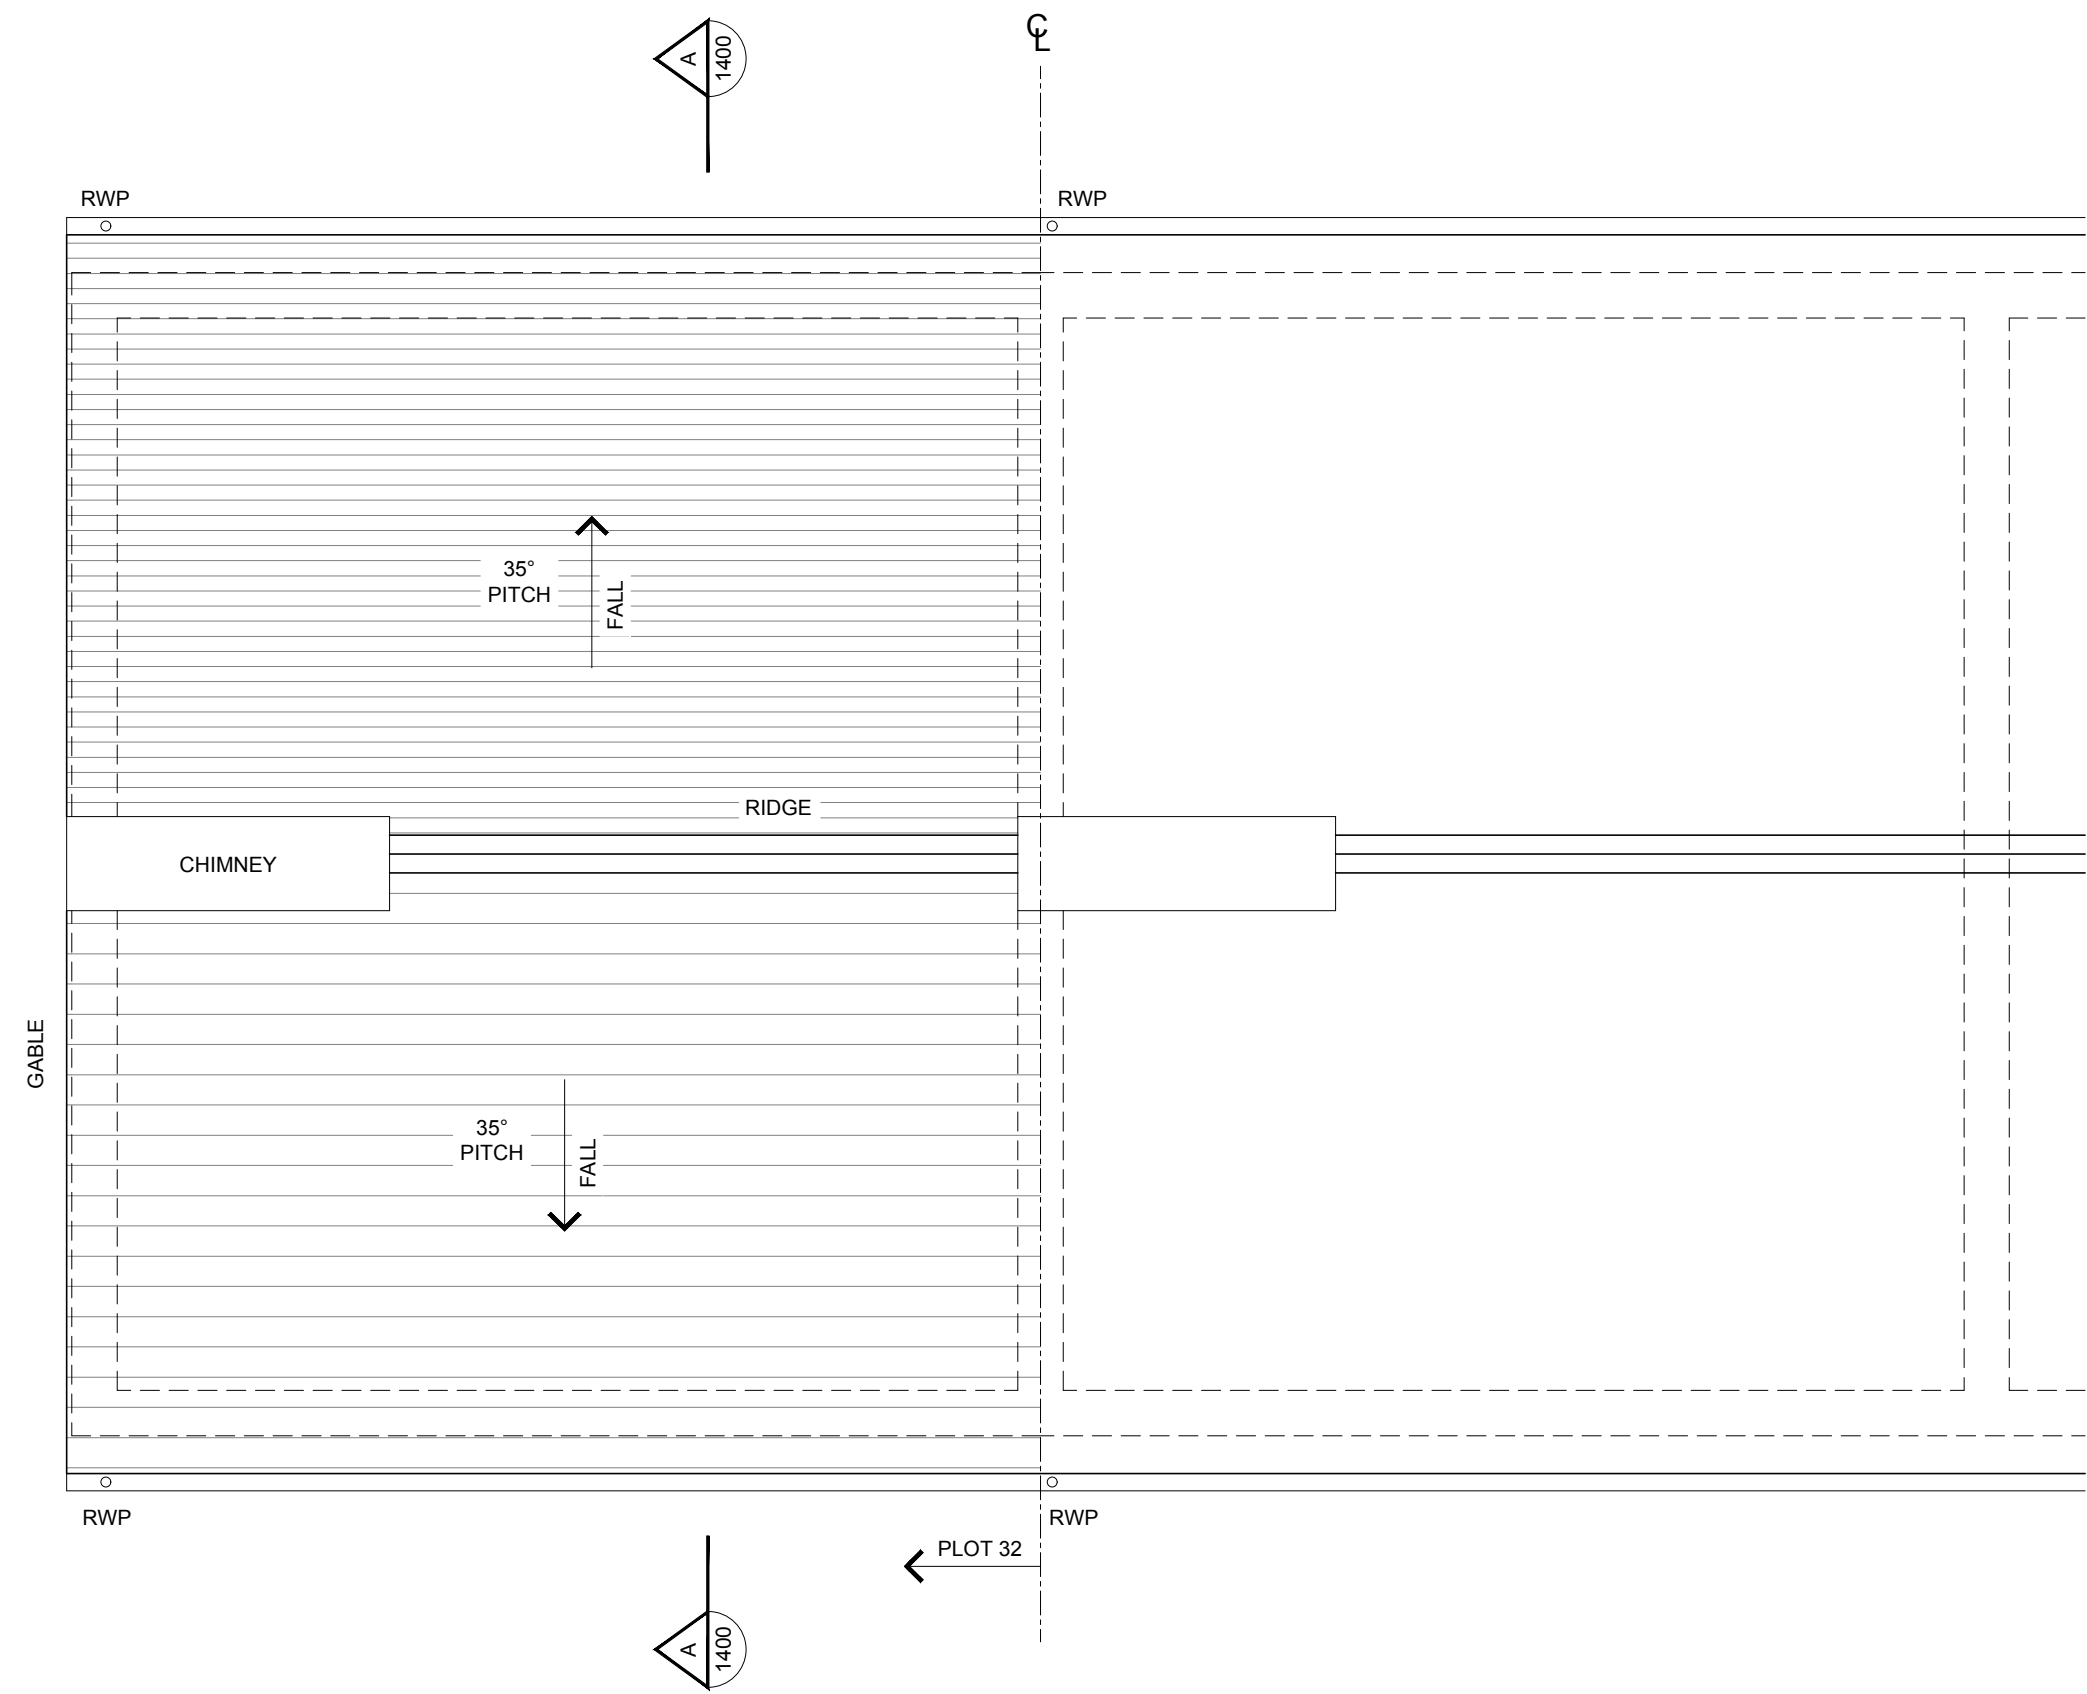


EXISTING ROOF PLAN

- GENERAL NOTES - PLANS & ELEVATIONS**
- THIS DRAWING IS TO BE READ IN CONJUNCTION WITH ALL GENERAL ARRANGEMENT, PROJECT DETAILS, SPECIFICATIONS AND CONSULTANTS DRAWINGS.
 - UNLESS NOTED OTHERWISE, ALL DIMENSIONS ARE TO STRUCTURAL FACES AND/OR PARTITION STUDS.
 - ABBREVIATIONS:
 - SVP SOIL AND VENT PIPE
 - DP DRAINAGE POINT
 - RWP RAIN WATER PIPE
 - BIG BACK INLET GULLY
 - ALL ELEMENTS OF WORK TO BE INSTALLED ACCORDING TO THE APPROPRIATE MANUFACTURER'S INSTRUCTIONS.

Status
PLANNING

Project
**32 RIPLEY ROAD
READING, RG30 6UD**
Drawing Title
EXISTING PLANS

Date	Scale	Drawn by	Check by
NOV 2017	1:50 @ A1	CA	CA
Project No.	Drawing No.	Revision	
17.102	PL.1300	-	

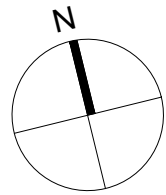

SCALE 1:50
0 1 2 3 4 5 (M.)