


NOTE
ALL MATERIALS INTENDED TO BE USED ON
NEW EXTENSION ARE TO MATCH EXISTING.
THIS DRAWING HAS BEEN PREPARED WITHOUT
THE BENEFIT OF AN ACCURATE SITE SURVEY

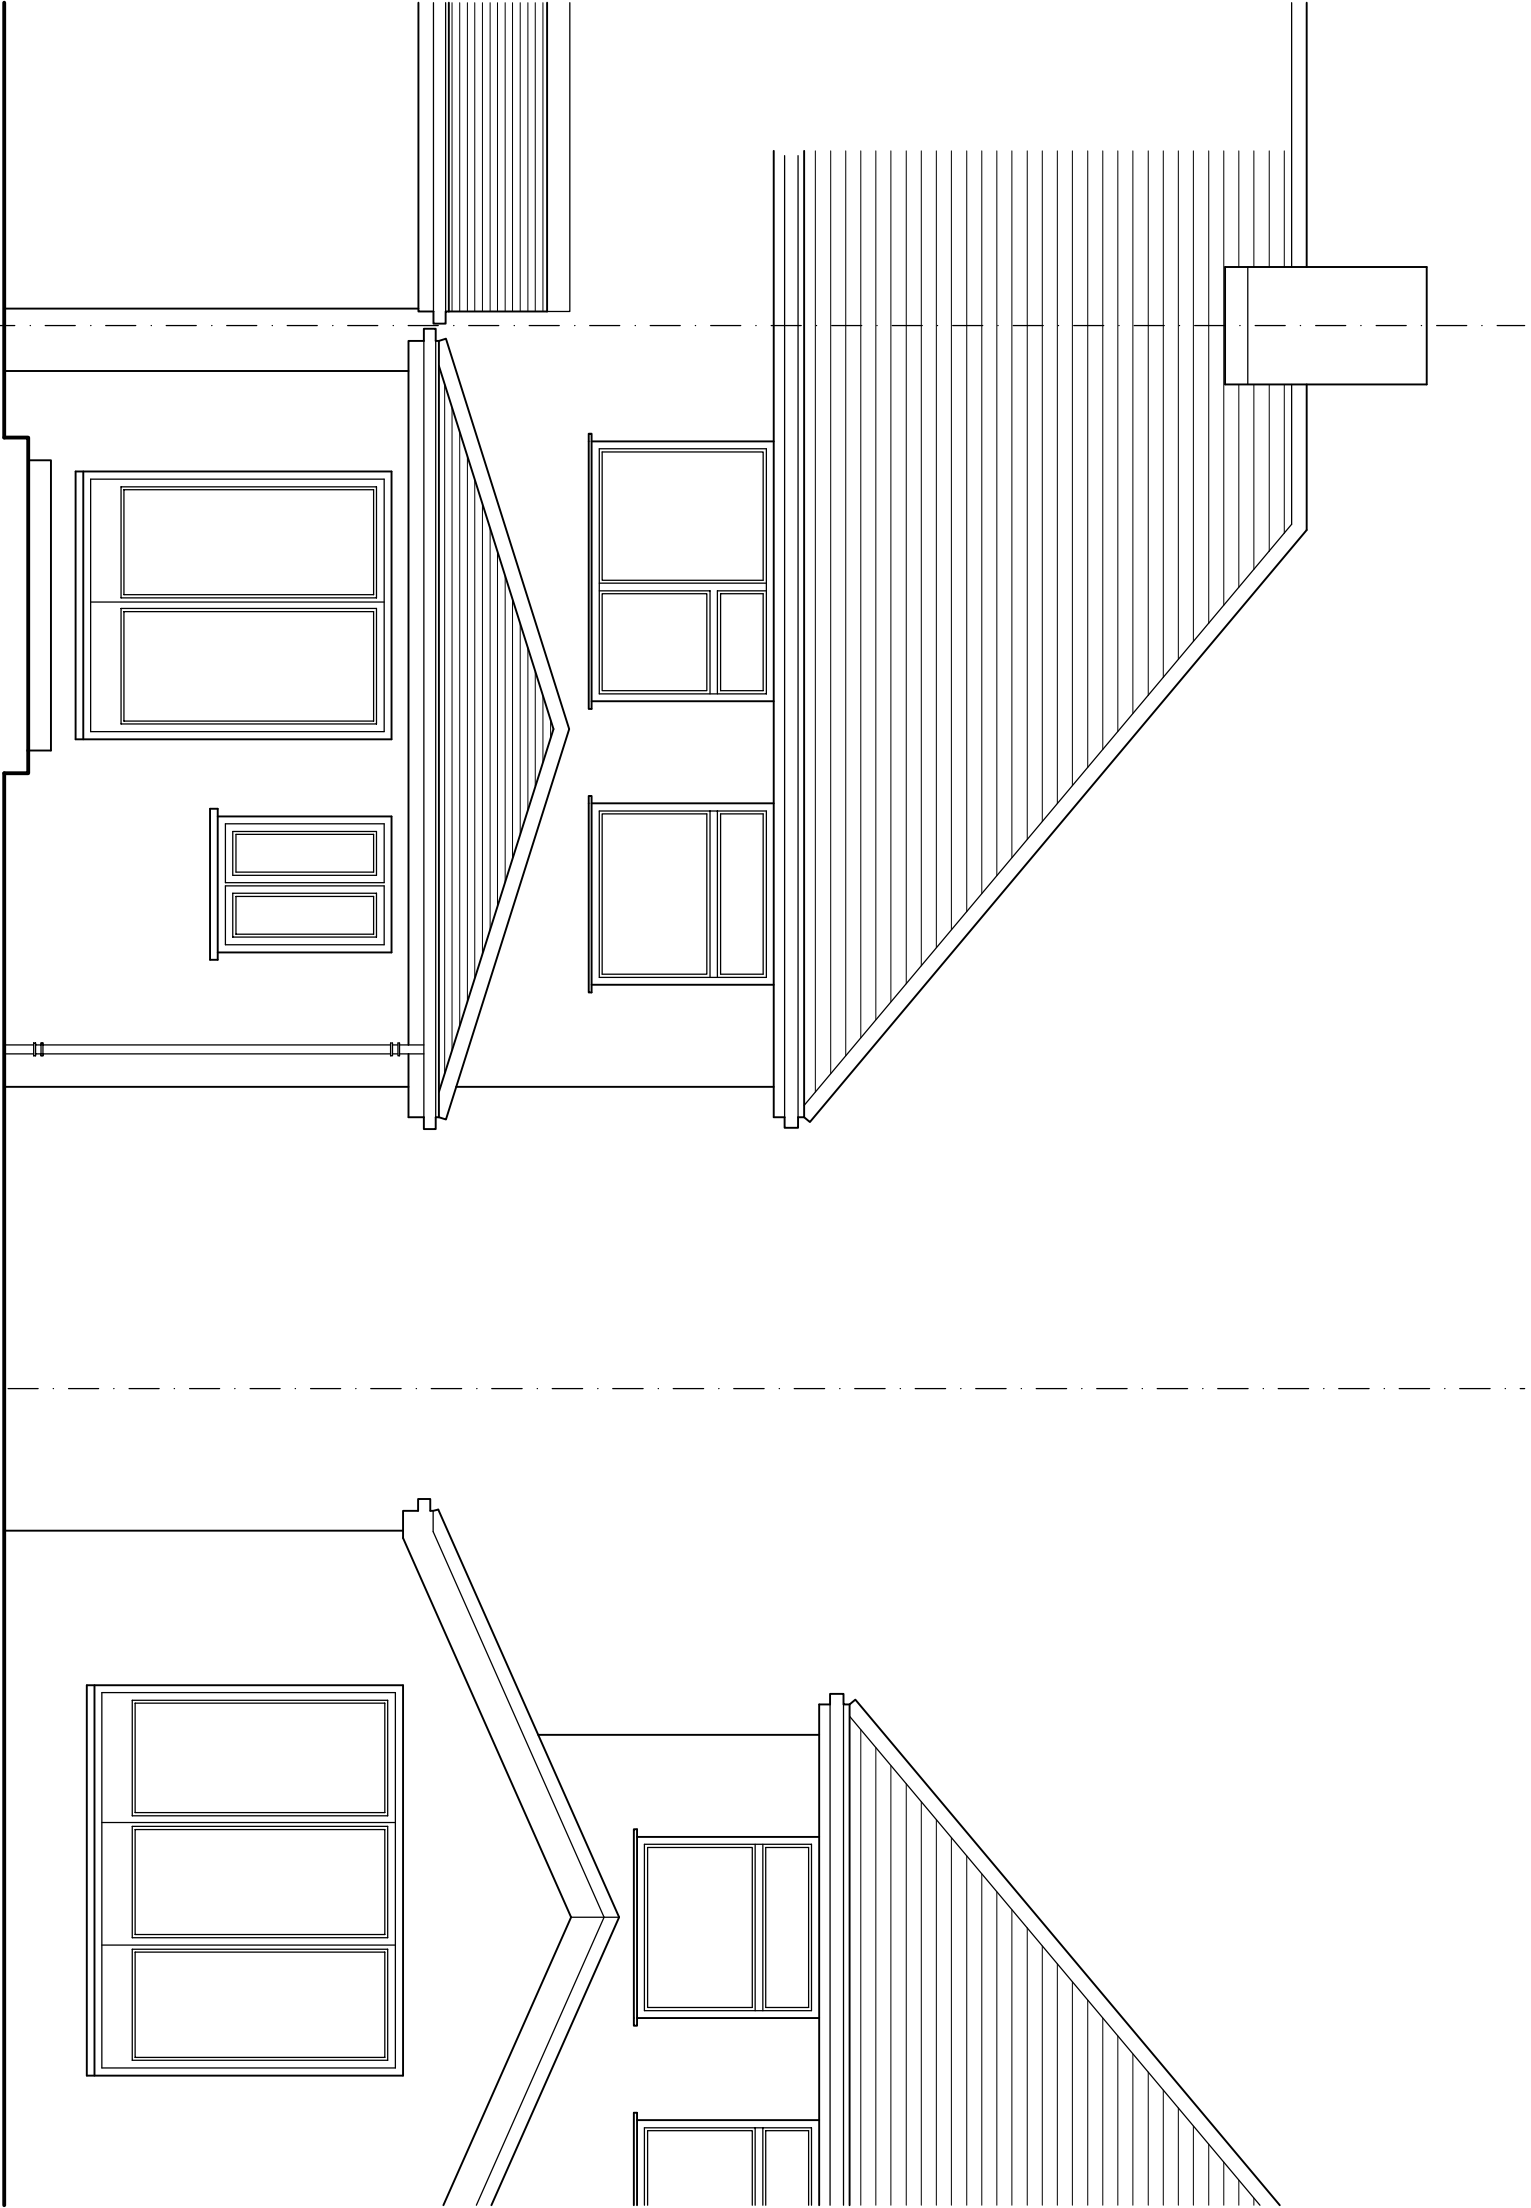


12

14

16

REAR ELEVATION IN RELATION TO ADJOINING PROPERTIES

 

SCALE BAR 1 : 50

REF ID 1

RICHARD FENN DESIGNS LIMITED

11 HARRIER CLOSE, WOODLEY,
READING, BERKSHIRE, RG5 4PE.
Telephone READING (0118) 9691684
E-Mail : rfdl@ntlworld.com

PROPOSED SINGLE STOREY REAR EXTENSION
TO 14 RYDAL AVENUE, TILEHURST, READING
for MR AND MRS M. EL-GUEDDARI

REAR TERRACE ELEVATION

DATE	SCALE
JULY 14th 2017	1 : 50

DRAWING No.

REVISION

ME.14