



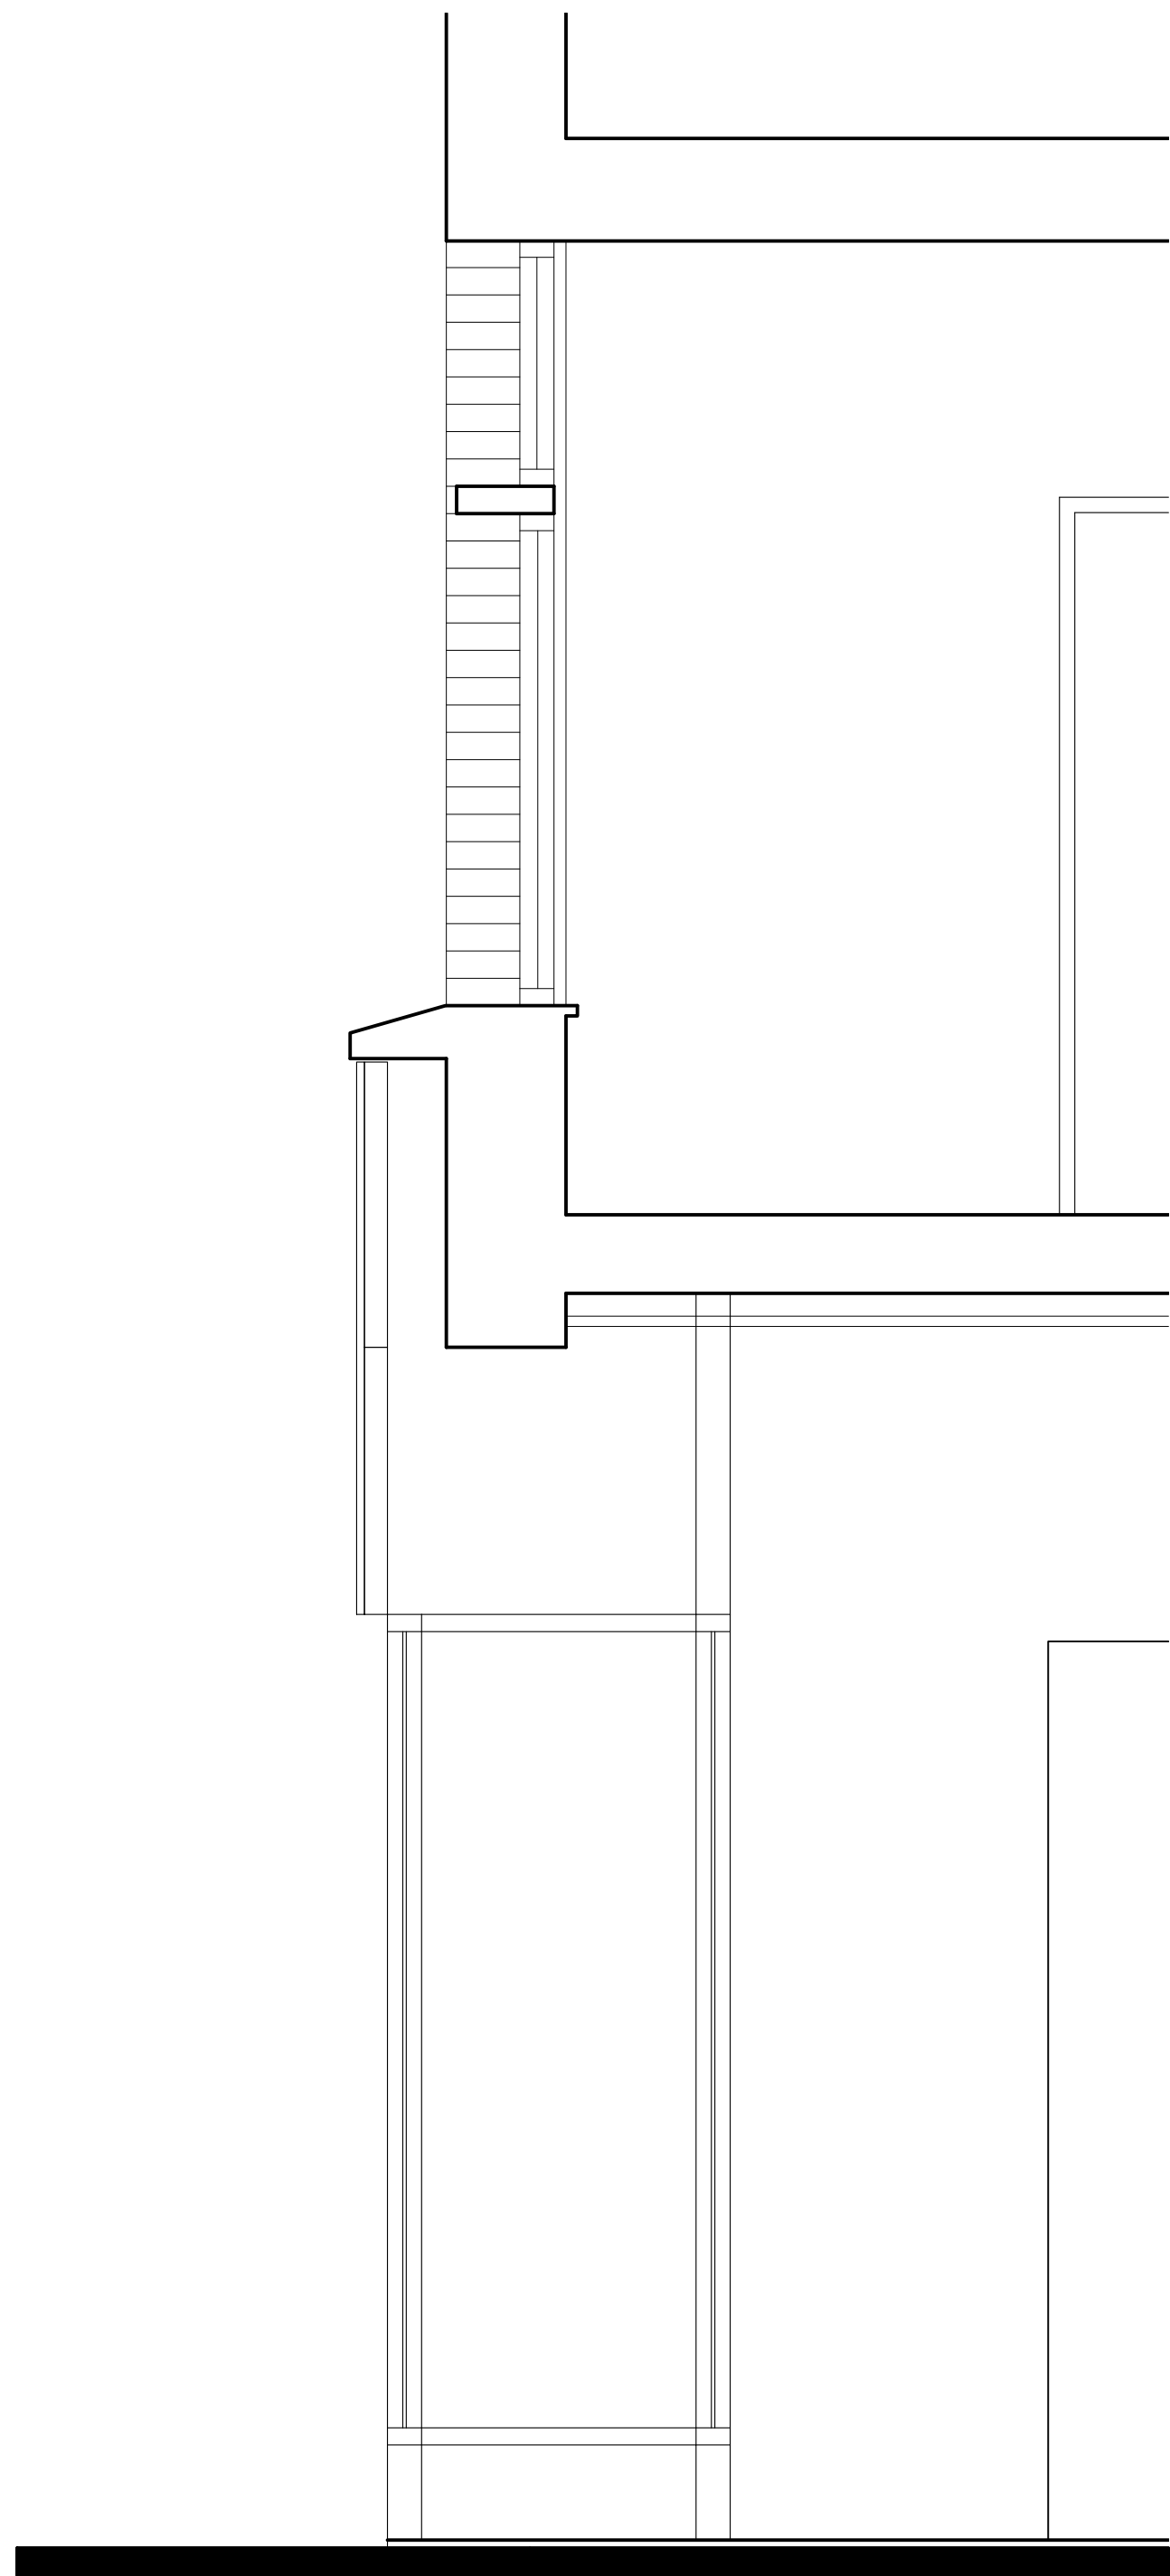


Existing shopfront section
1:25 @ A0



Existing shopfront elevation
1:25 @ A0

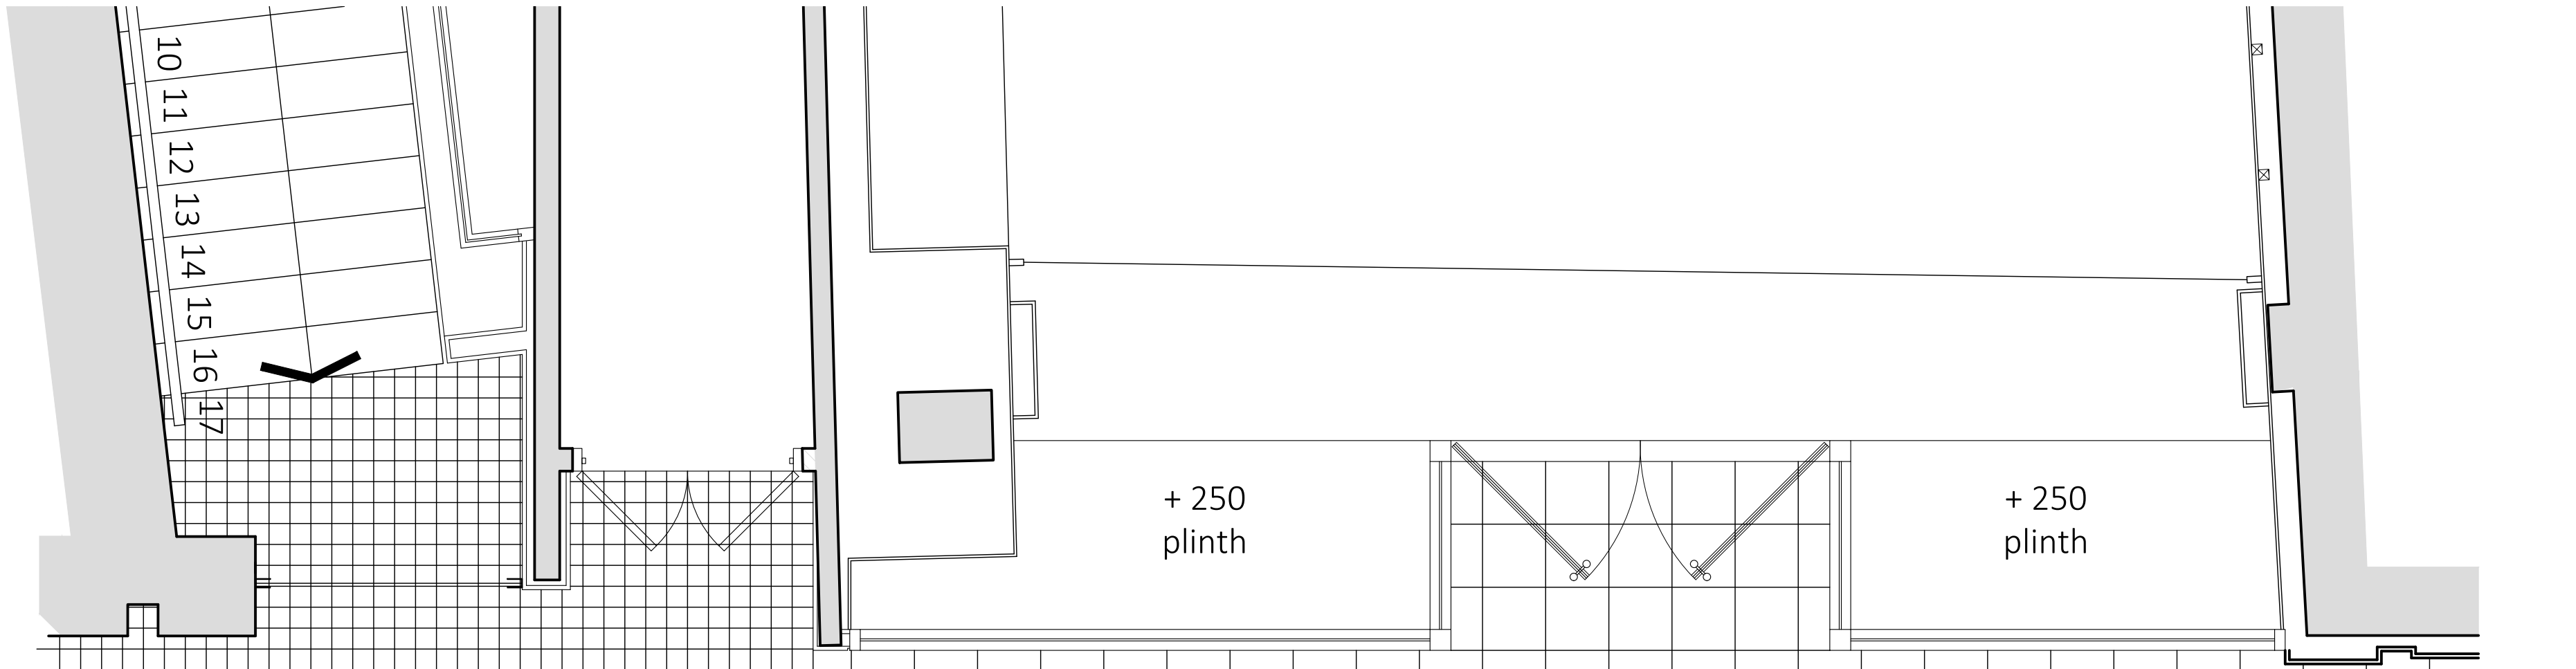

Existing shopfront plan
1:25 @ A0

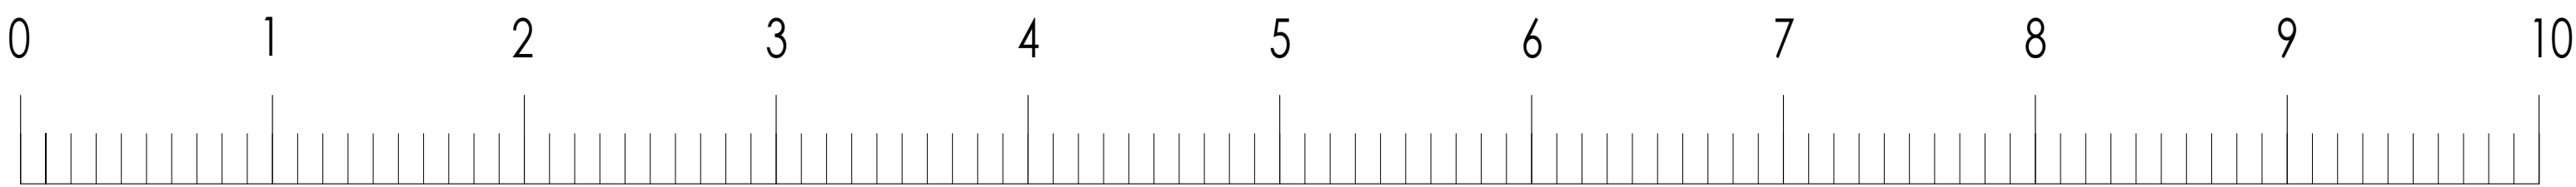

scale bar - 1:25

IMPORTANT NOTE:
All contractors are to review, price, and construct in accordance with with RPA Standard Details and other documents and the Foot Locker IS & T document which can be located on Info exchange in the standard detail folder Section G Mechanical & Electrical.

IMPORTANT NOTE:
Whilst every effort has been made to ensure the accuracy of the tender drawings, the contractor is to take all dimensions as provisional, and is to check all dimensions during their first site visit. Any discrepancies with the Tender Drawings are to be recorded and reported to the Project Manager without delay.



Existing shopfront photo

Both entrances opens up to the pavement. The left hand side shutter is part of the existing fire escape route from basement to ground floor and the door part of the fire escape rout at ground level.

The shopfront has two stall raises 250mm high located on the right and left hand side of the entrance, the entrance is recessed into the store and has an entrance lobby in front of it, the doors open outwards.

Written dimensions on these drawings shall take precedence over scaled dimensions. Contractors shall verify and be responsible for all dimensions and conditions on the project and this office must be notified of any variations from the dimensions and conditions shown by these drawings prior to commencement of any work. All contractors are deemed to have made themselves aware of site conditions prior to entering into any contract. Shopfitting details must be submitted to this office for approval before proceeding with fabrication. This drawing is the property of rpa. Copyright is reserved by them and the drawing is issued on condition that it is not copied, reproduced, retained or disclosed to any unauthorised person, either wholly or in part without the consent in writing of rpa.

NOTE:
This drawing was created using details from:
rpa survey 03-10-16

RELOCATION 2017 - PLANNING APPROVAL

-	13.09.17	PLANNING APPROVAL Initial issue of drawing.	ON	PC
rev	date	description	drawn	chk
client				
 Foot Locker				
Footlocker Europe I.R.D.3, Turijnweg 3 4131 PN Nieuwen P.O.Box 309 The Netherlands Telephone: 0031 347 32 3300 - Fax: 0031 347 32 3305				
site address				
Reading 83 Broad Street RG1 2AP Reading UK				
client job no				
4377				
drawing title				
EXISTING Shopfront plan, elevation and section				
drawn by		date	checked	
ON		Nov '16	TC	
job no.		drawing no.	revision	
2004207		P00	-	

scale
1:25 / 1:100 @ A0