


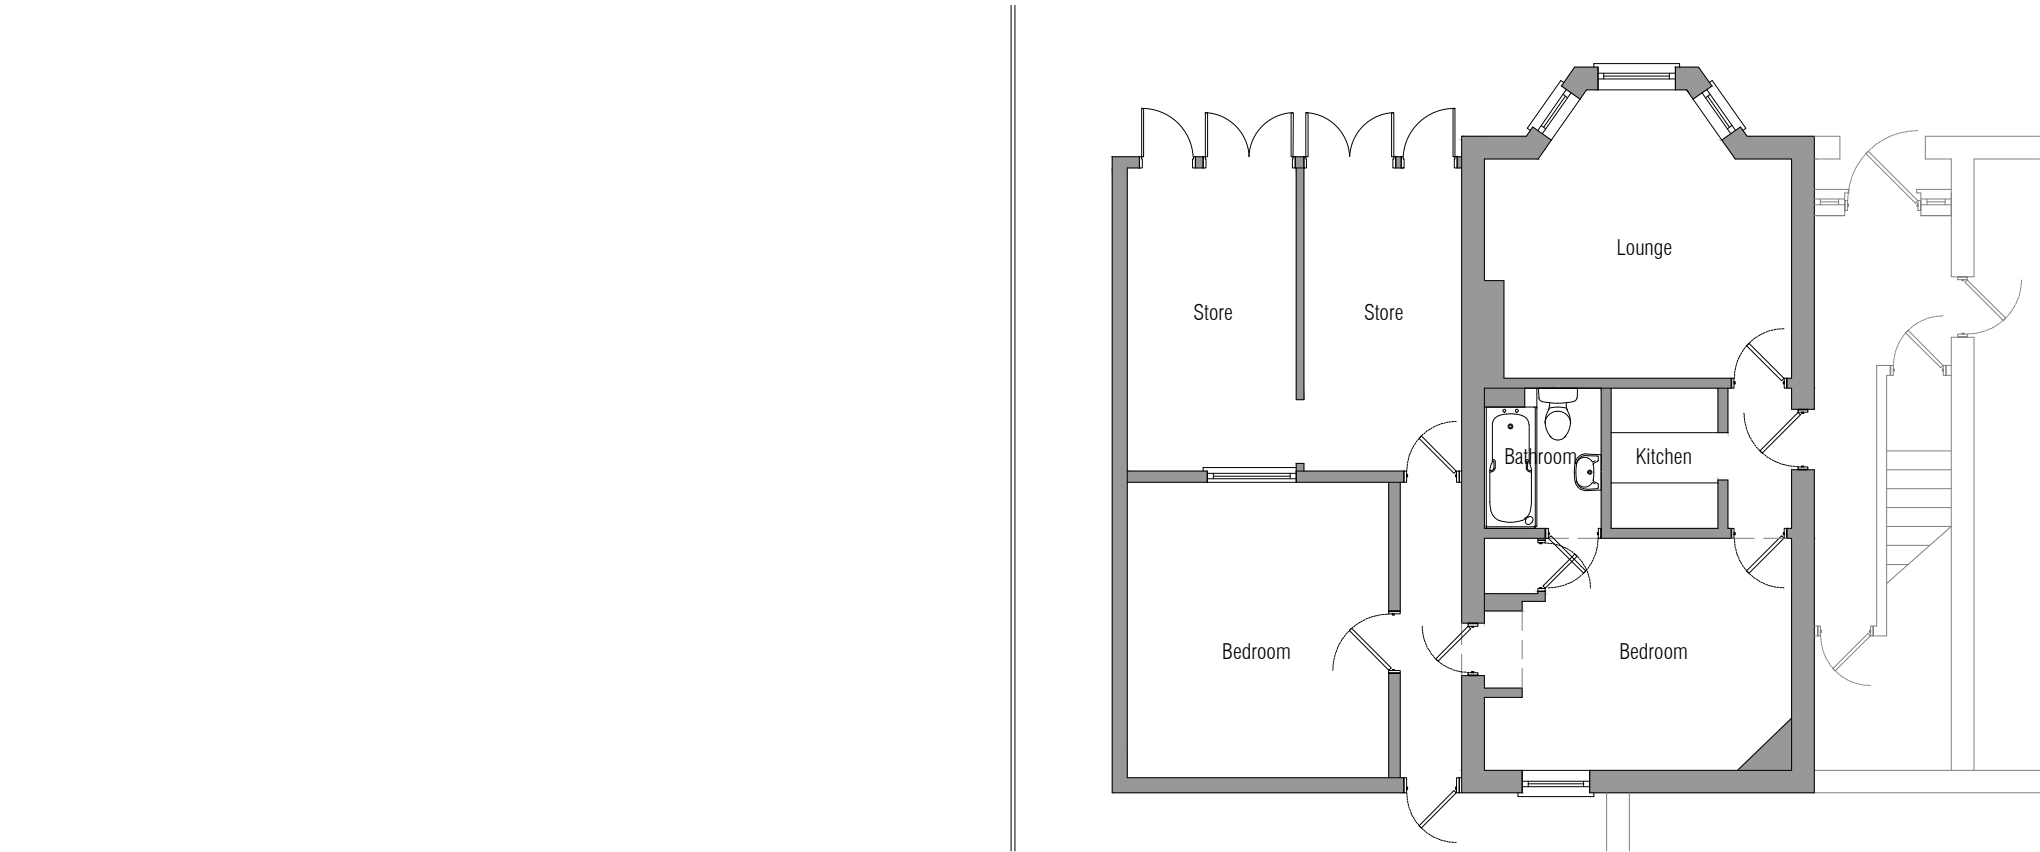

Ground Floor Plan

NOTES

ORIGINAL A3

FOR PLANNING PURPOSES ONLY. NOT FOR CONSTRUCTION

0m

1

2

3

4

5

6

7

8

9

10m

1:100

CLIENT NAME

Mr Ursula Mulledy

COUNTRY

United Kingdom

DISCIPLINE CODE

DISCIPLINE DESCRIPTION

A

Design

CONSULTANT

fryerplanning

W: www.fryerplanning.co.uk

T: 01256 229648

M: 07935 947897

E: lee@fryerplanning.co.uk

A: 112 Rockbourne Road, Sherfield On Loddon, Hook, RG27 0SR

FRYER PLANNING ACCEPT NO RESPONSIBILITY FOR ANY COSTS, LOSSES, CLAIMS HOWSOEVER ARISING FROM THESE DRAWINGS, SPECIFICATIONS AND RELATED DOCUMENTS UNLESS THERE IS FULL COMPLIANCE WITH THE CLIENT AND ANY AUTHORISED USER (APPOINTED BUILDER) OF THE FOLLOWING:

1. ALL BOUNDARIES, DIMENSIONS AND LEVELS ARE FOR GUIDANCE ONLY AND MUST BE CHECKED ON SITE BEFORE CONSTRUCTION AND ANY DISCREPANCIES ARE TO BE REPORTED TO THE PLANNER / DESIGNER.

2. FOR CONSTRUCTION PURPOSES, USE GIVEN DIMENSIONS ONLY AND DO NOT SCALE.

3. FOR THE PURPOSE OF COORDINATION, ALL RELEVANT PARTIES MUST CHECK THIS INFORMATION PRIOR TO IMPLEMENTATION AND REPORT ANY DISCREPANCIES TO THE DESIGNER.

4. SURVEY INFORMATION HAS BEEN TAKEN USING LASER MEASURER AND MAY BE OPEN TO MINOR TOLERANCES.

ALL SETTING OUT INFORMATION MUST BE CHECKED PRIOR TO CONSTRUCTION BY THE APPOINTED BUILDER TO ENSURE SITE ACCURACY.

DO NOT SCALE FROM THESE DRAWINGS UNLESS FOR PLANNING PURPOSES.

ALL DESIGN AND DRAWING INFORMATION BELONGS TO FRYER PLANNING. COPYRIGHT PROTECTED © FRYER PLANNING 2017

--

--

--

--

--

PROJECT

116 Flat 2, Connaught Road,
Reading, RG30 2UF

DRAWING

Existing Floor Plans

SCALE

1:100 @ A3

PAPER SIZE

A3

DATE

20.04.17

DRAWN

LFF

CHECKED

LFF

CONSULTANT PROJECT No

326

DRAWING No

100

STATUS

PL

REV

-