






FRONT ELEVATION

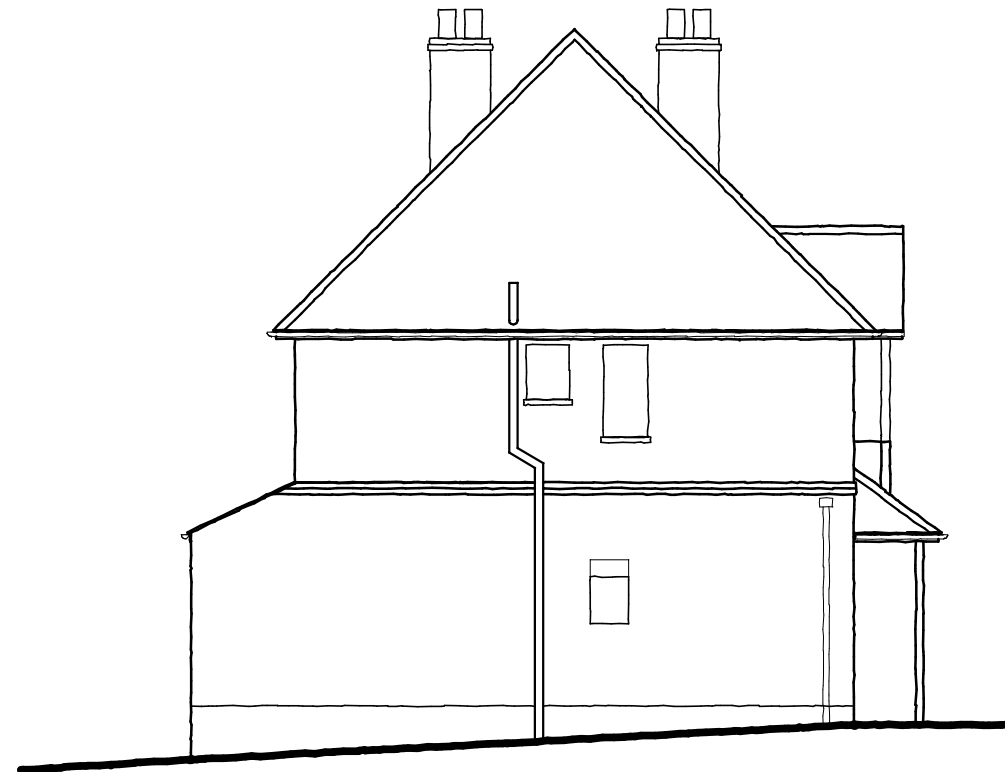


SIDE ELEVATION

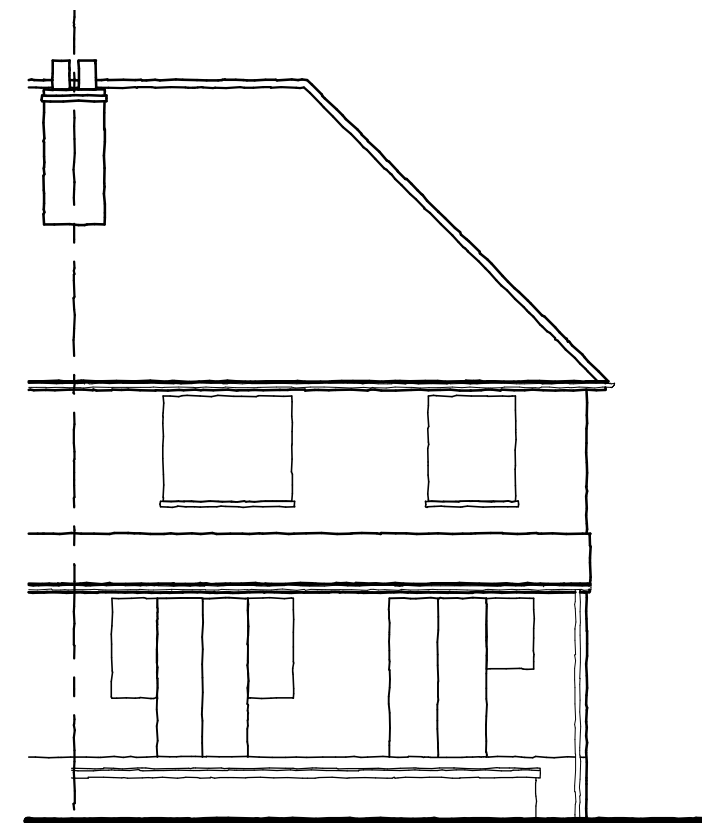

REAR ELEVATION

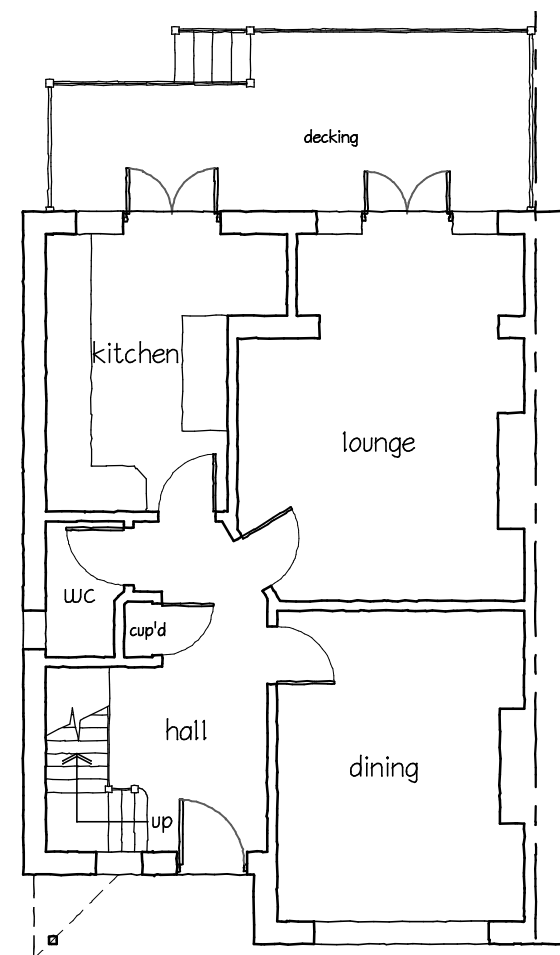

GROUND FLOOR PLAN

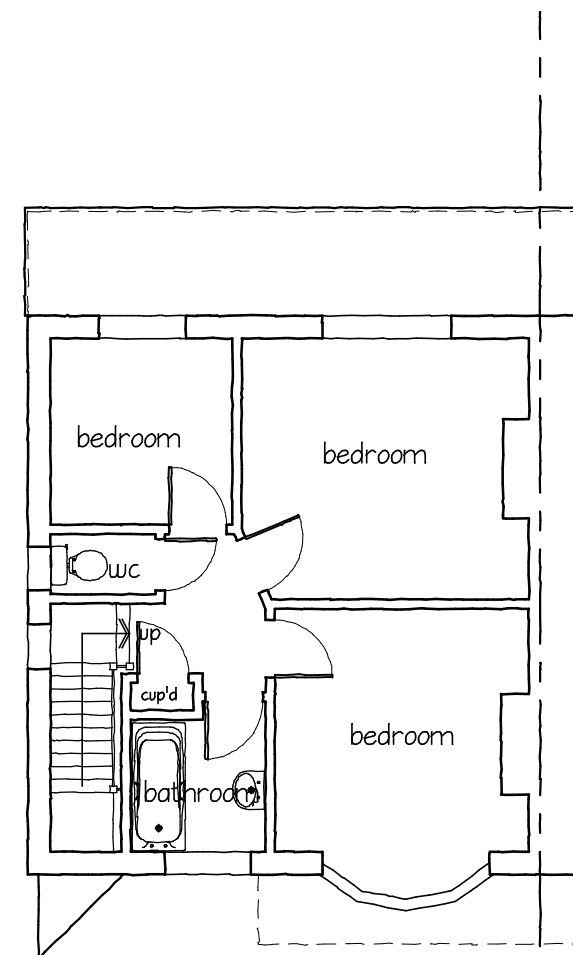

FIRST FLOOR PLAN

A3
Original

0 1 2 3 4m
Scale 1:100

4, Oak Tree Road,
Tilehurst, Reading
Side and Rear Extensions
Existing Plans & Elevations
Architectural Services
31 Redshank Court, Thatcham, Berkshire RG19 3UE
Tel: 01635 862687

Drawing No
171418/03
Scale: 1:100
Date: May 2017
© Copyright