

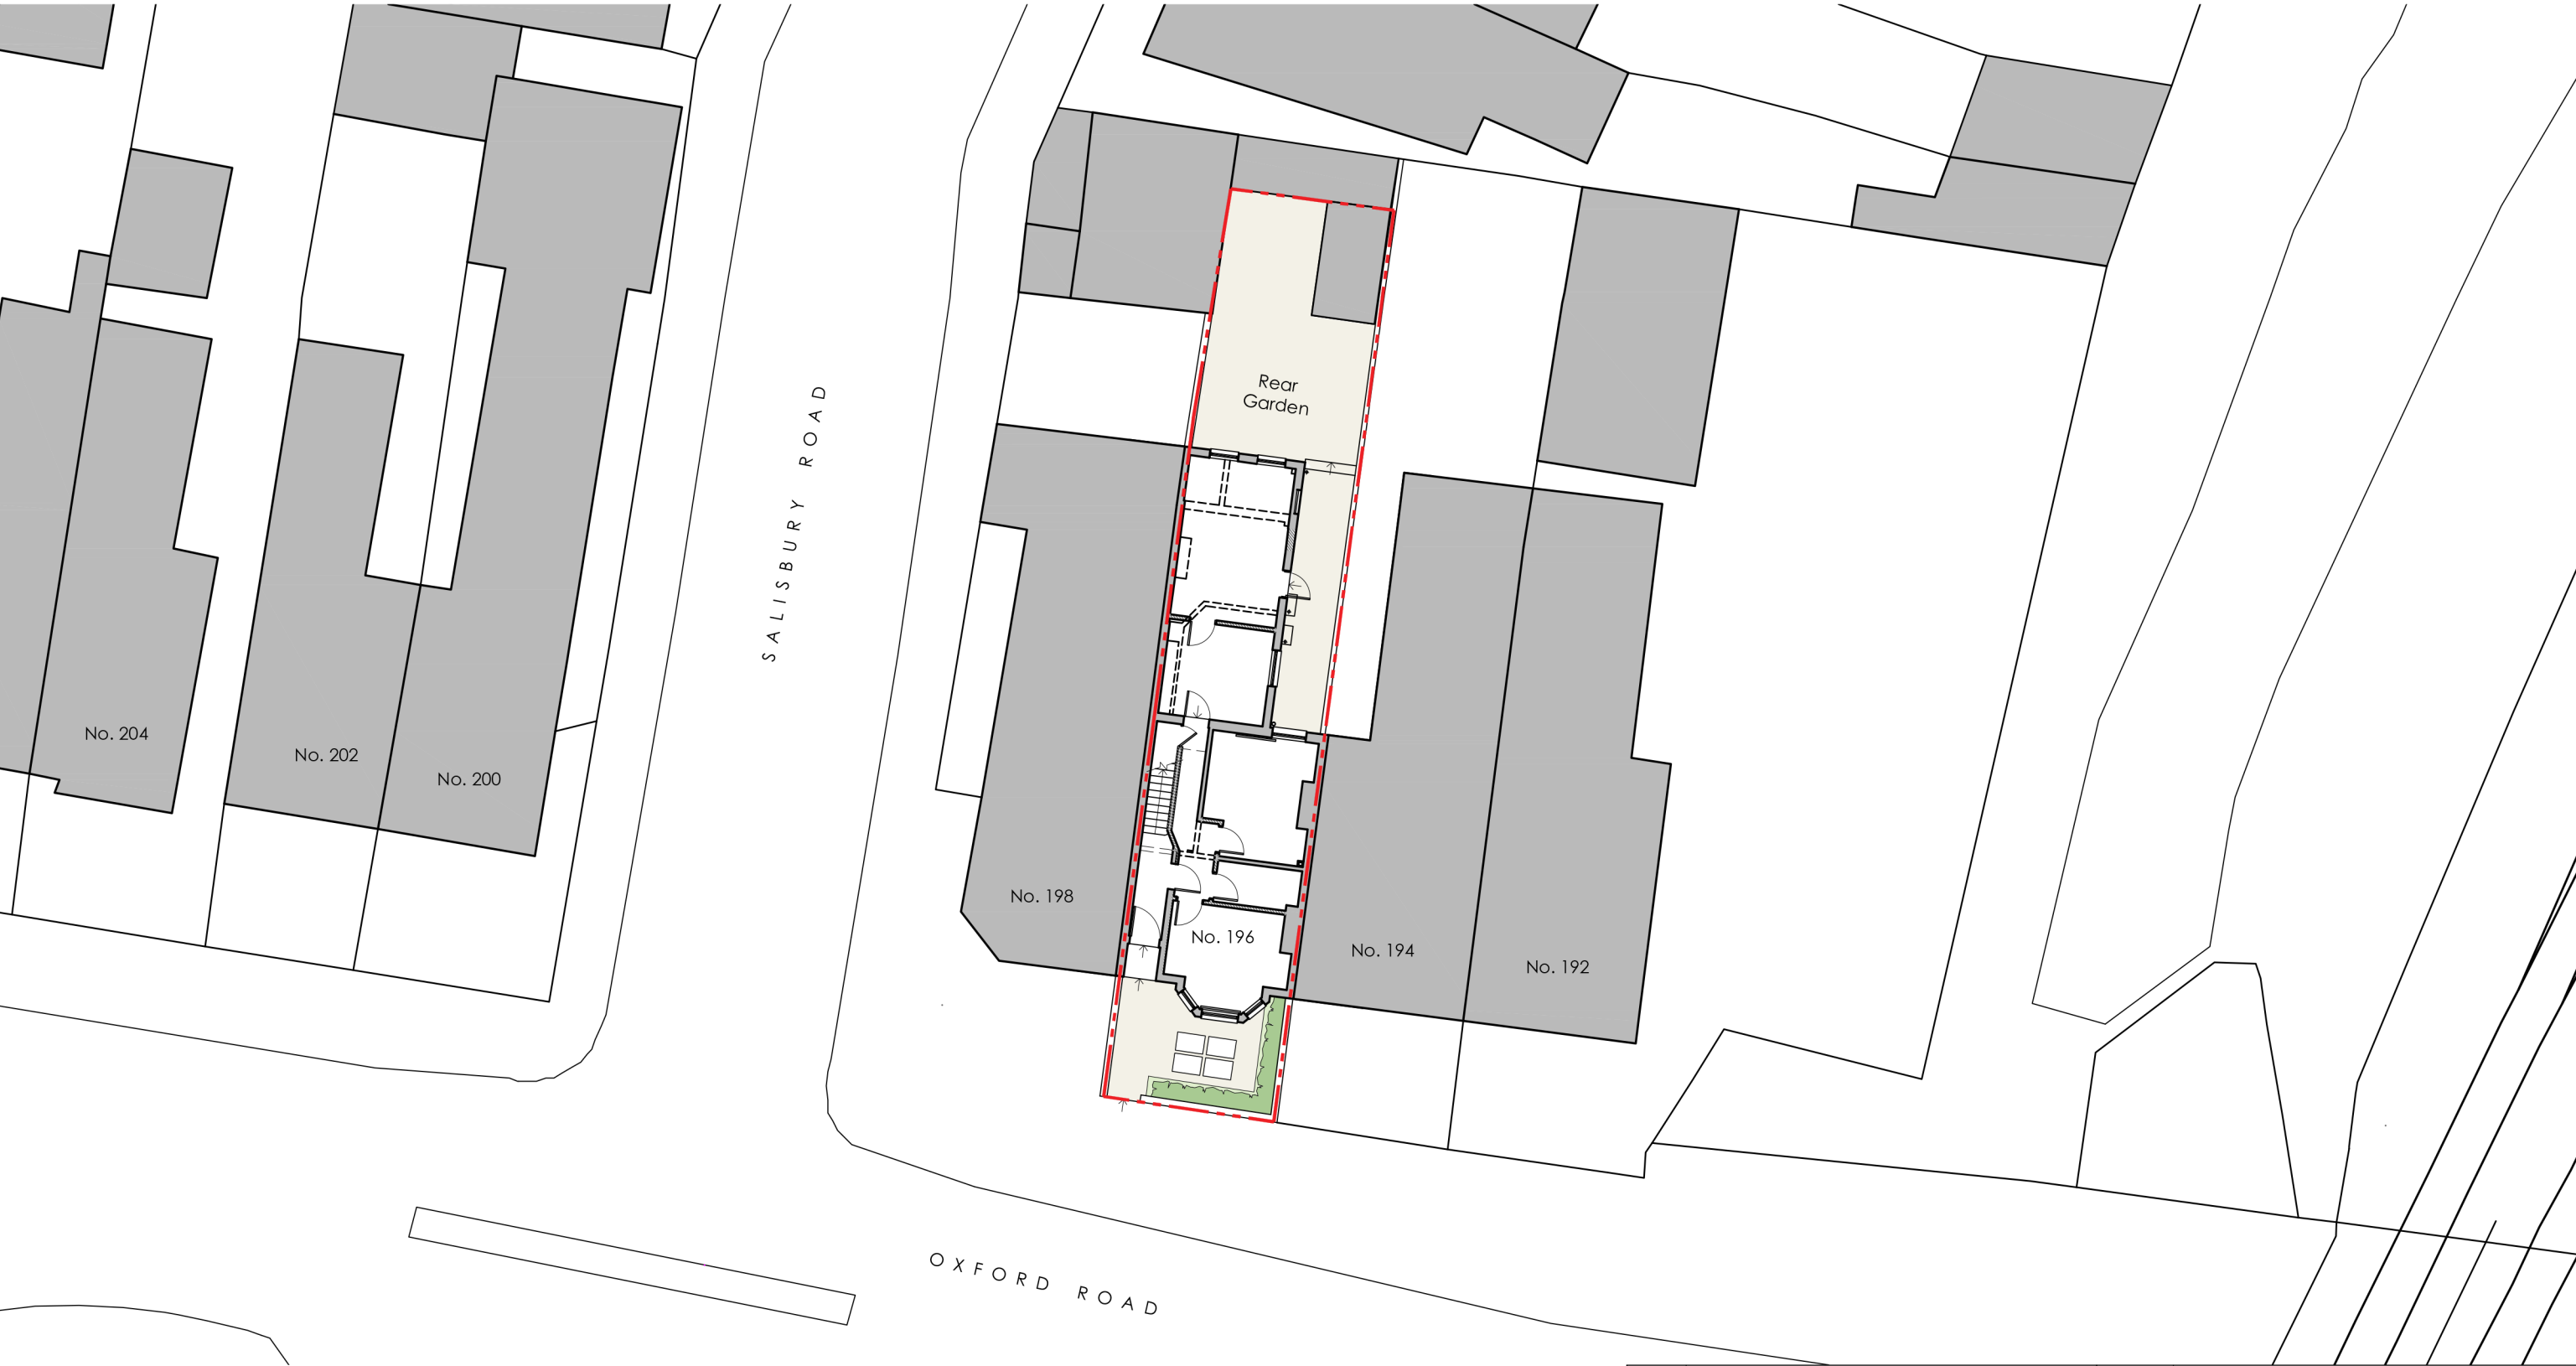


This drawing may be scaled with reference to the scale bar for planning application purposes only. Do not scale for any other purpose, use only annotated dimensions. All dimensions are to be checked by parties using the drawing, and any errors or omissions are to be reported to Weston & Co Architects Ltd.

| Rev. | Date       | Note                         | Author | Checked |
|------|------------|------------------------------|--------|---------|
| A    | 27/10/2017 | RBC's Bin & Cycle Amendments | AS     | CTW     |
| B    | 03/11/2017 | RBC's Amendments             | AS     | CTW     |

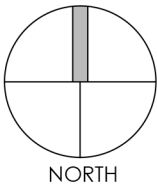

PROPOSED SITE PLAN

 

|         |                                                                         |         |                  |      |            |   |                    |  |  |      |   |
|---------|-------------------------------------------------------------------------|---------|------------------|------|------------|---|--------------------|--|--|------|---|
| Project | Refurbishment & Change of Use<br>196 Oxford Road<br>Reading<br>RG30 1AA |         |                  |      |            | Drawing   | Proposed Site Plan |  |  | Rev. | B |
|         |                                                                         |         |                  |      |            | Job-Dwg Number   | 17005-PL-6         |  |  |      |   |
| Client  | Info-Site Limited                                                       |         |                  |      |            | <div>WESTON + CO<br/>ARCHITECTS</div> <div>Watlington House<br/>44 Watlington Street<br/>Reading, RG1 4RJ<br/>T. 0118 375 0252</div> <div>www.weston-co.com</div> |                    |  |  |      |   |
| Status  | Planning                                                                |         |                  |      |            |   |                    |  |  |      |   |
| Scale   | 1/200                                                                   |         | Sheet Size    A3 |      |            |   |                    |  |  |      |   |
| Author  | AS                                                                      | Checked | CTW              | Date | 18/07/2017 |   |                    |  |  |      |   |