




This drawing may be scaled with reference to the scale bar for planning application purposes only. Do not scale for any other purpose, use only annotated dimensions. All dimensions are to be checked by parties using the drawing, and any errors or omissions are to be reported to Weston & Co Architects Ltd.

Rev.	Date	Note	Author	Checked
A	24/10/2017	Revised to RBC's Comments	AS	CTW

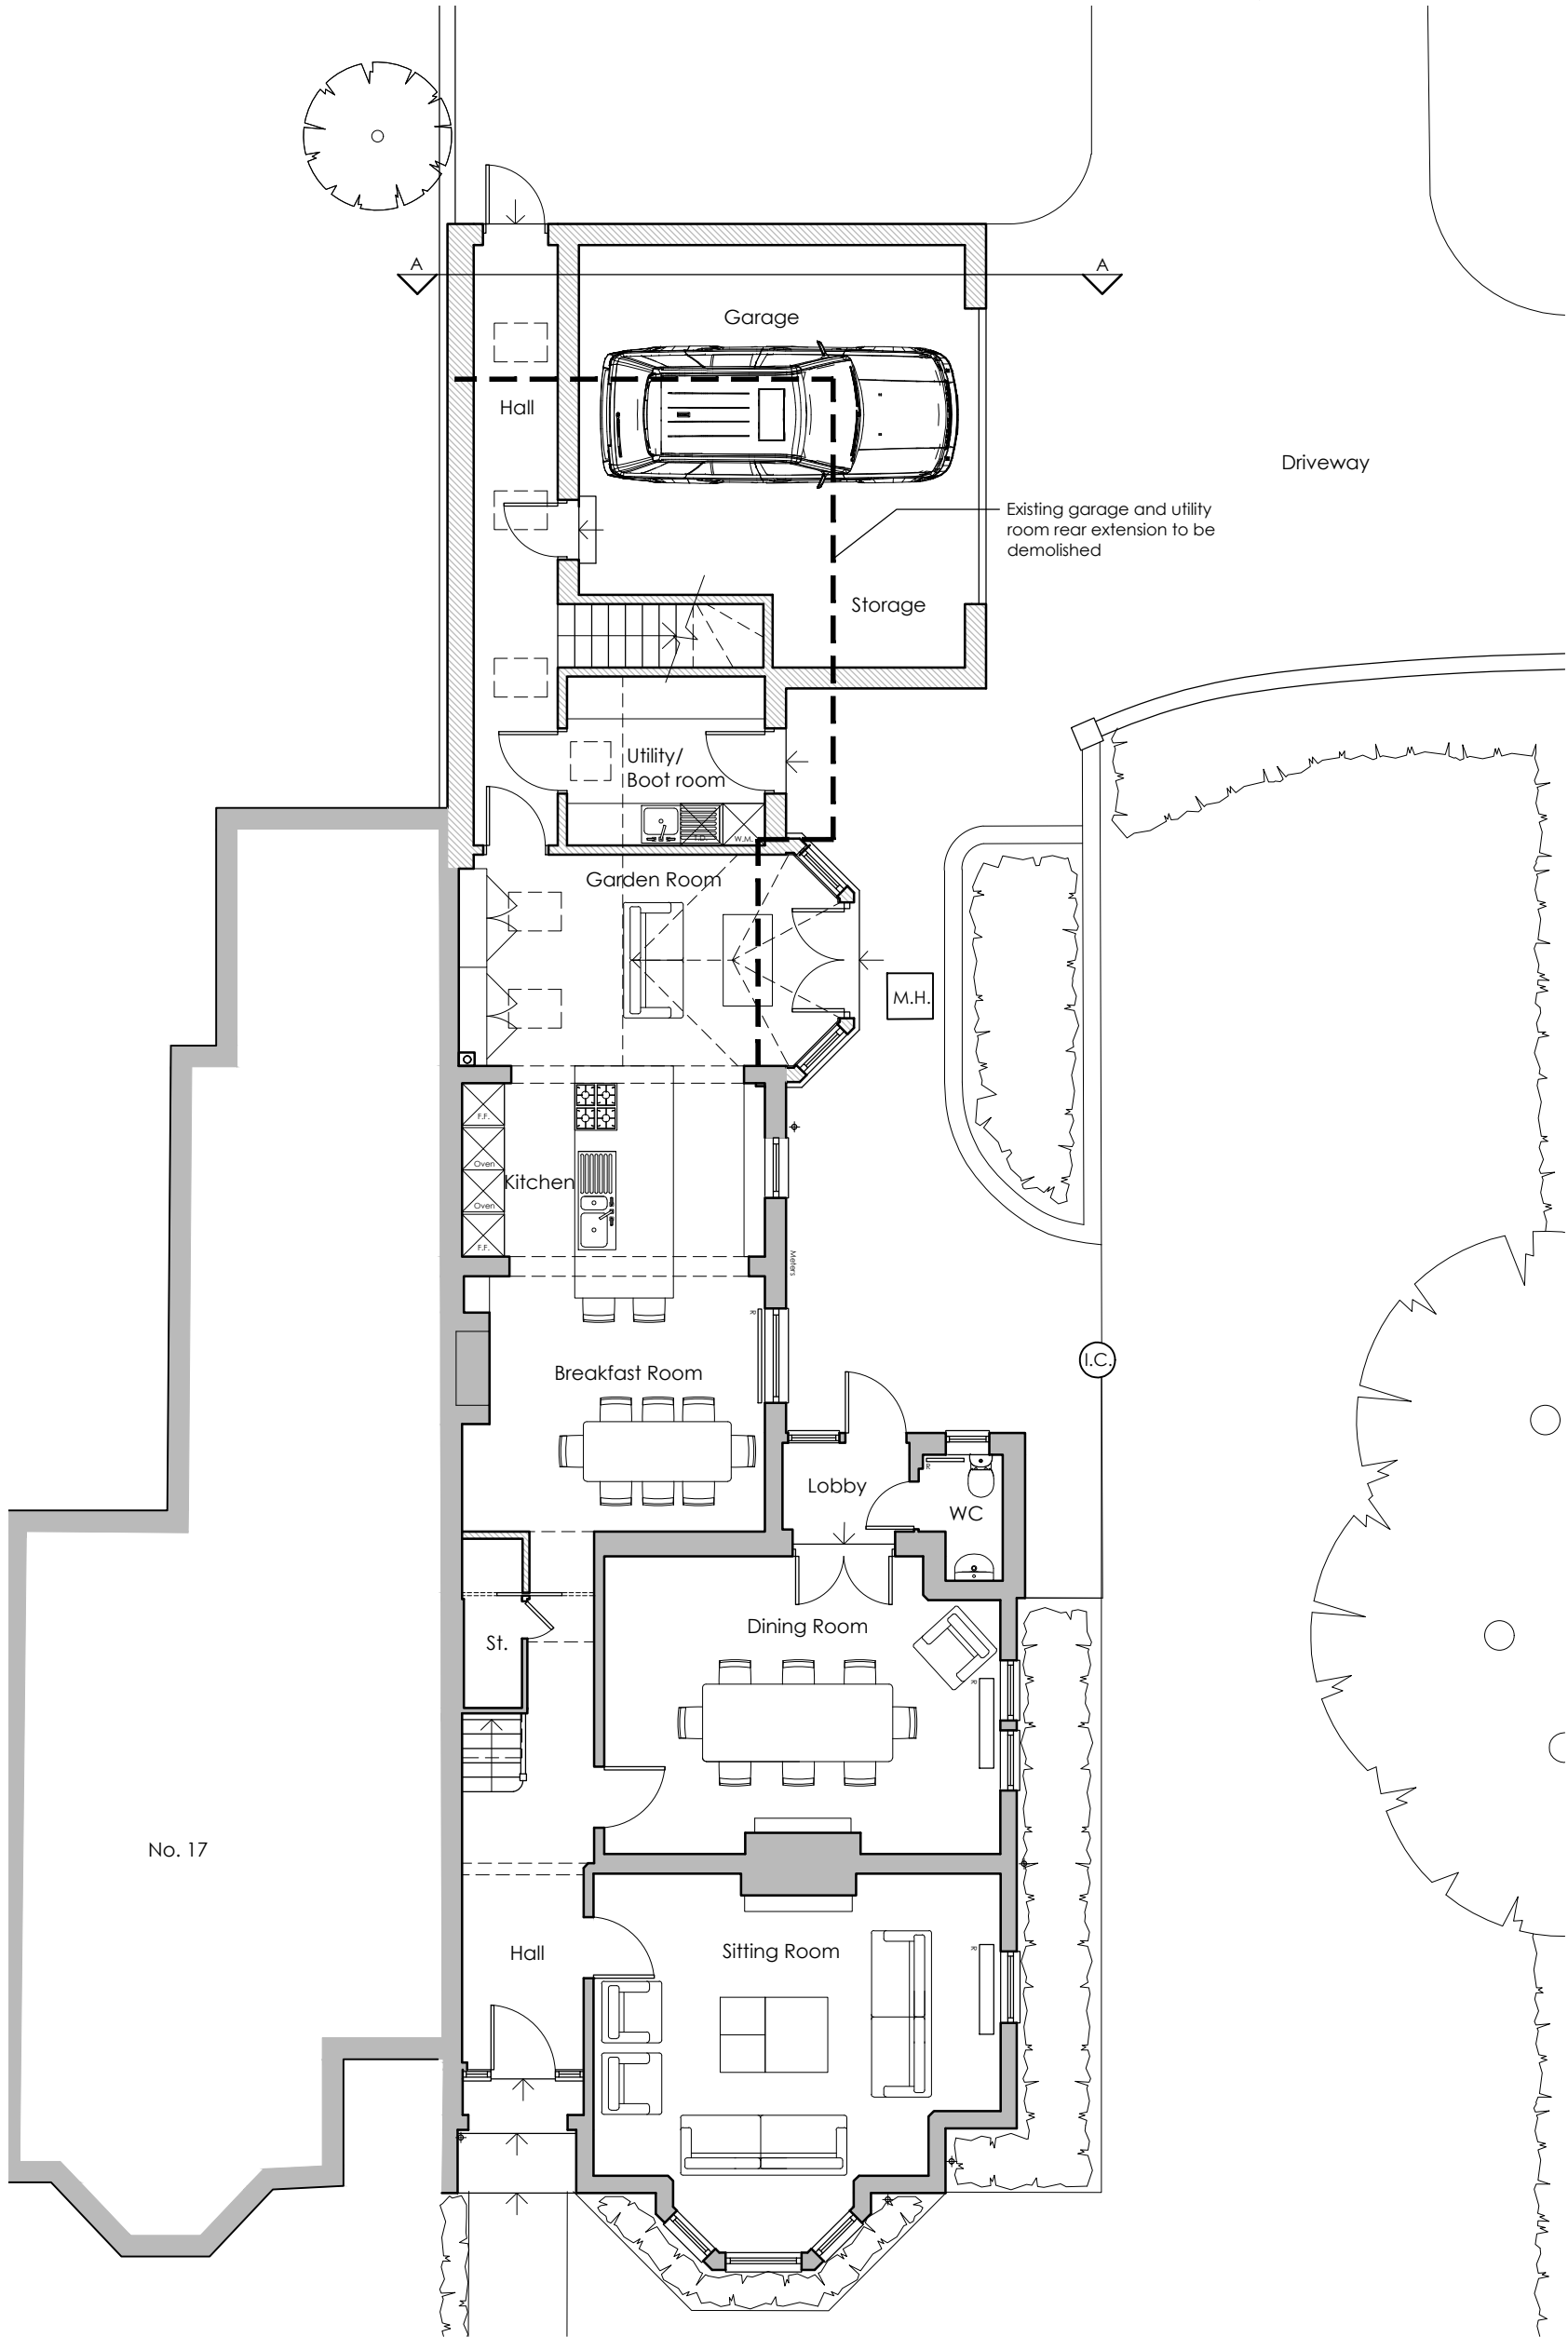

OPTION 3: PROPOSED GROUND FLOOR PLAN

- Key
- Existing walls / partitions retained
 - Proposed new walls / partitions
 - Proposed conservation rooflights
 - Proposed fixed conservation rooflights. Obscured glass

 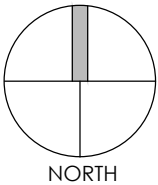

Project	House Alterations & Extension 19 Christchurch Gardens Reading RG2 7AH			Drawing	Proposed Ground Floor Plan		
	Client	Mrs Peggy Newton			Job-Dwg Number	15038-PL-8	Rev. A
Status	Planning			WESTON + CO ARCHITECTS Watlington house 44 Watlington Street Reading, RG1 4RJ T. 0118 375 0252 www.weston-co.com			
Scale	1/100	Sheet Size	A3				
Author	AS	Checked	CTW	Date	31/07/2017		