

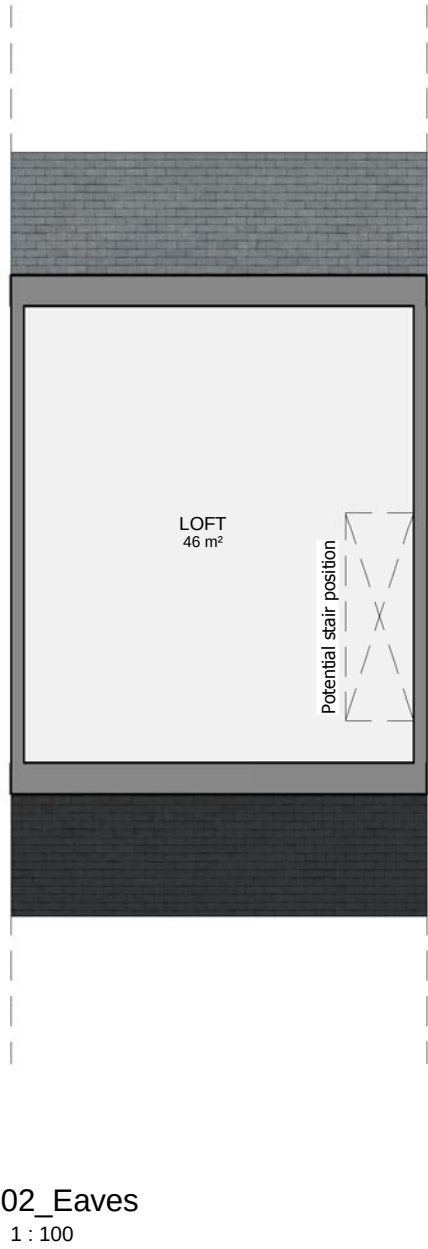


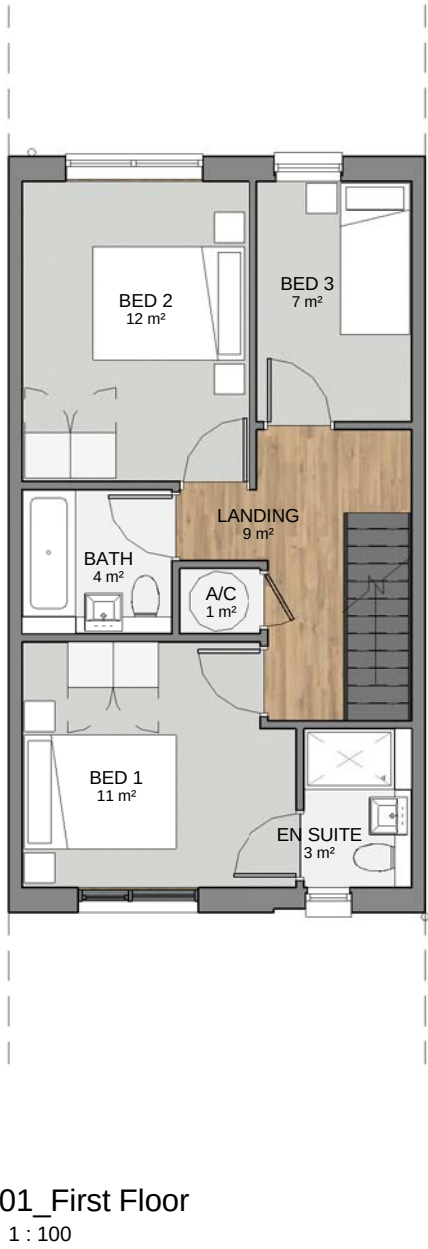

Drawings to be read in conjunction with associated garage type G.01

HOUSE TYPE DETAILS - E.04	
House No's	24, 34-36, 38-40, 42-44, 46, 47
Unit Type	3b/5p
GIA	98.4sqm / 1059sqft

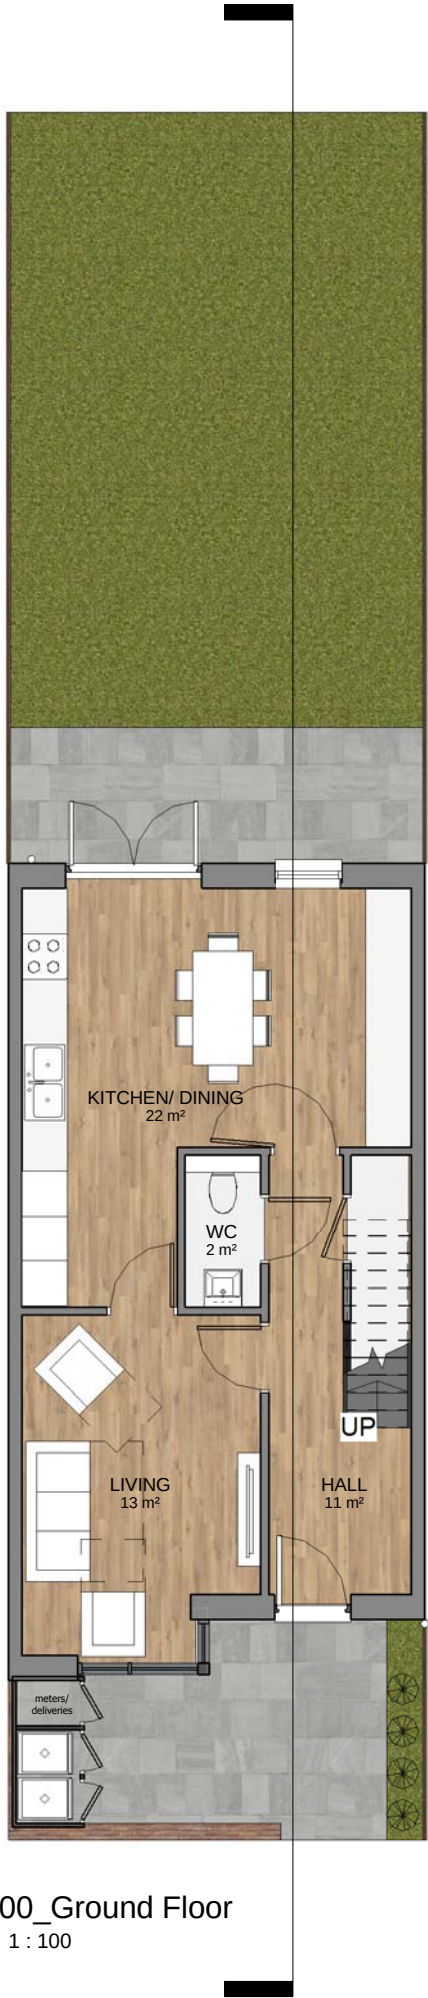

PLANNING

Project
Former Cox & Wyman Building
Cardiff Road, Reading

Drawing Title
House Type E.04
Floor Plans & Elevations

Date	Scale	Drawn by	Check by
06/10/17	As indicated @ A2	DC	PN
Project No	Drawing No	Revision	
24325	A/PP-P11-44		

