




FRONT ELEVATION

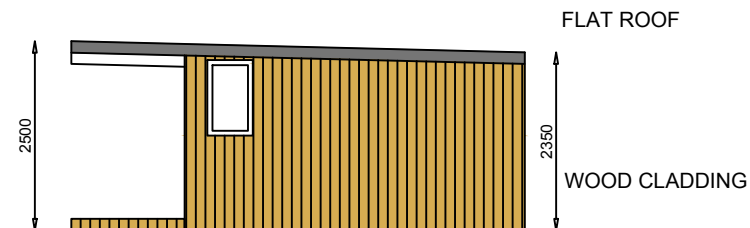

R/H ELEVATION

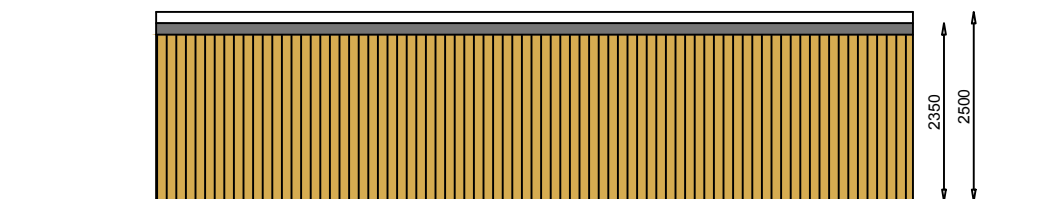

REAR ELEVATION

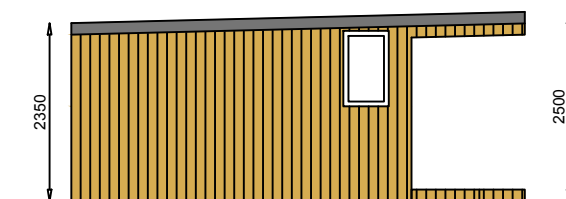

L/H ELEVATION



1:100 SCALE in METRES

STAAC ©

1A Fairlight Road
Eastbourne
BN22 7NY

99 Potters Lane
Send
GU23 7AL

t: 01323 325354
t: 01932 506111
e: office@staac.co.uk

NOTES:

This drawing is to be read in conjunction with all relevant Architects and Engineers drawings
Only figured dimensions are to be used for construction
All dimensions are to be verified on site prior to work commencing

No.	Description	Date
Client: Mr and Mrs Hogan		
Address: 30 Clifton Park Road Caversham		
Project: Proposed Annex		
Drawing title: Proposed Elevations		
Project No		17071
Date		07-06-17
Drawn by		IA
Drawing No		P02
Scale 1:100@A3		